

# THE PLAN REFERRED TO

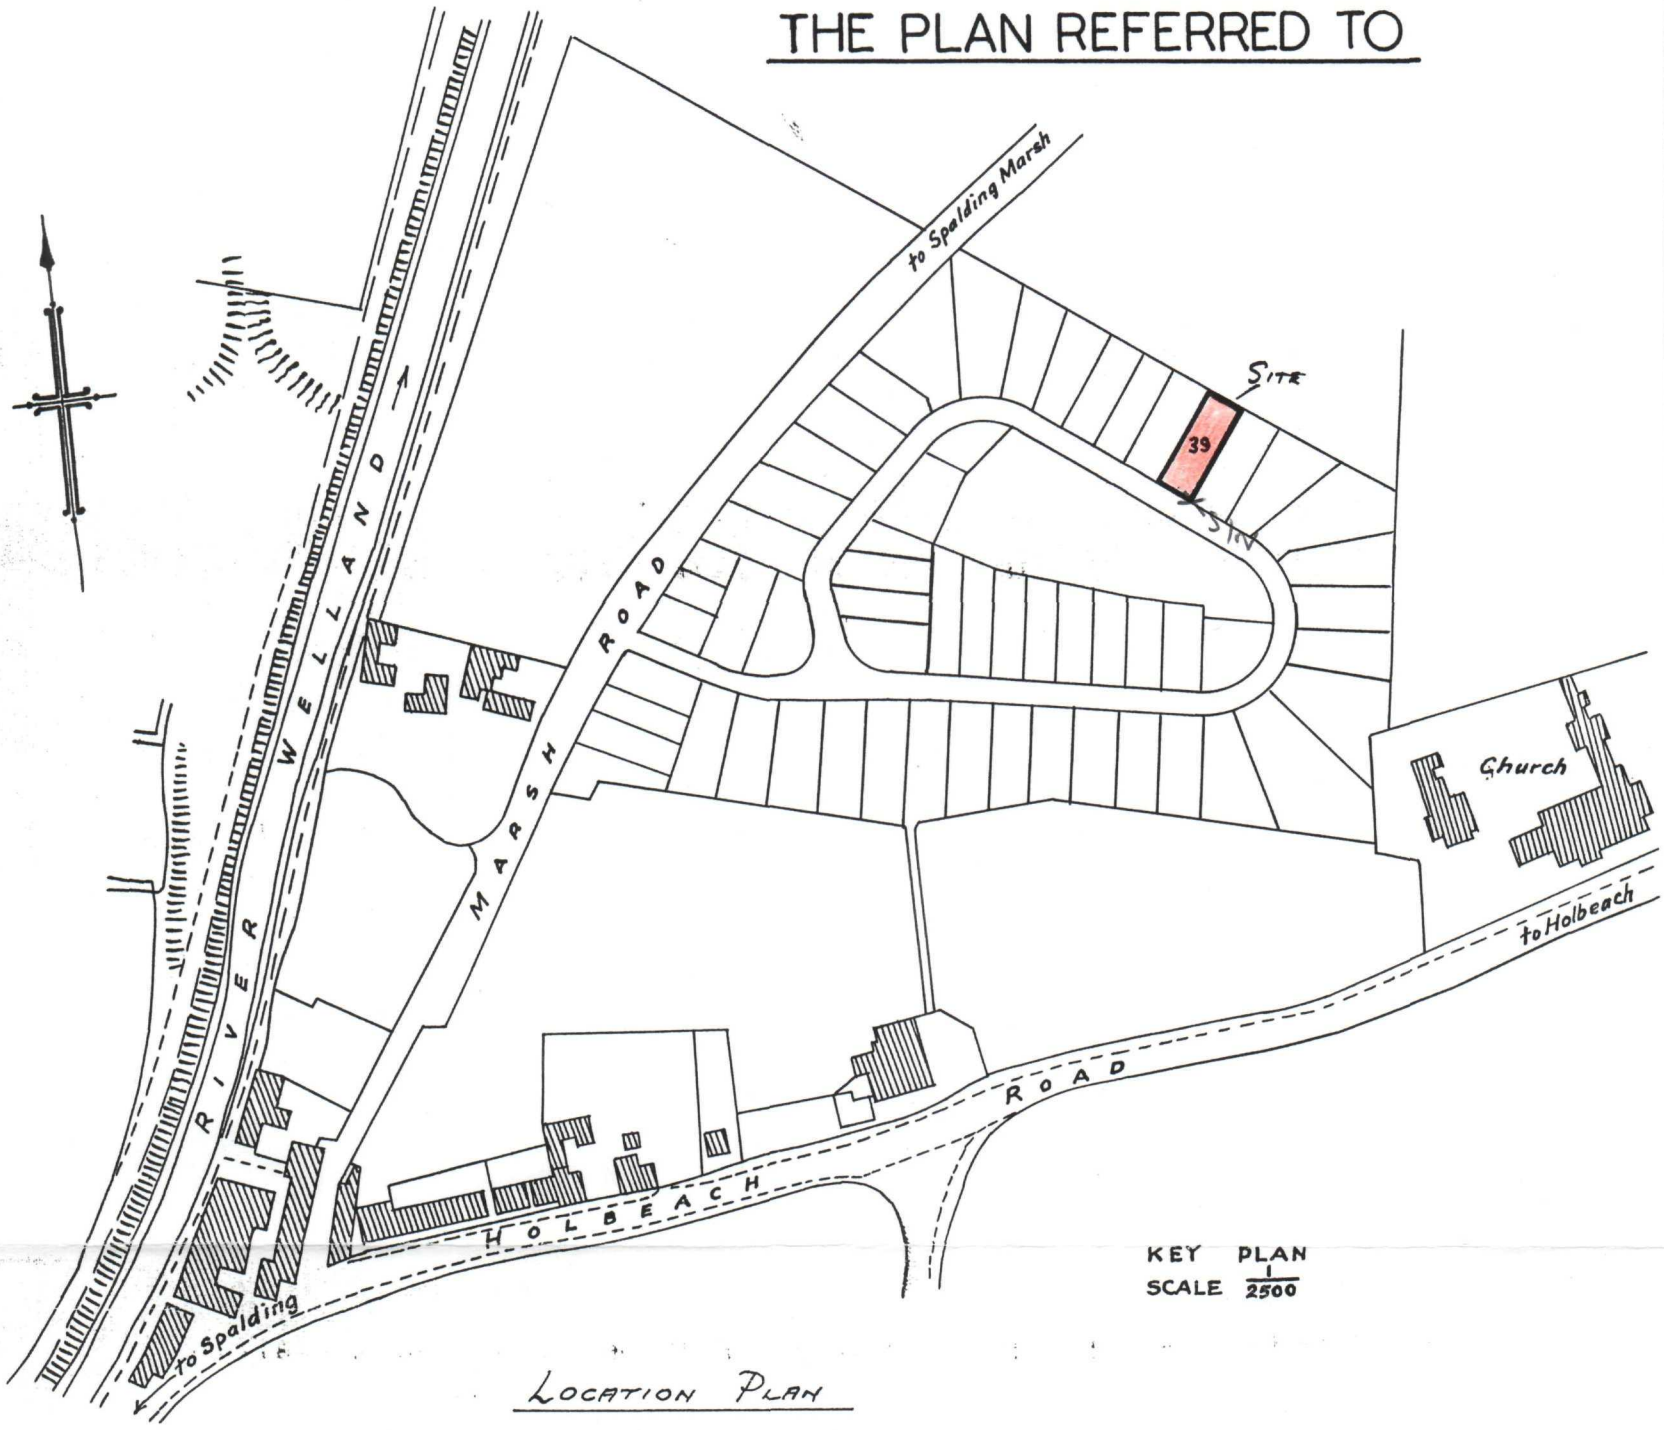


KEY PLAN
SCALE 1/2500

LOCATION PLAN

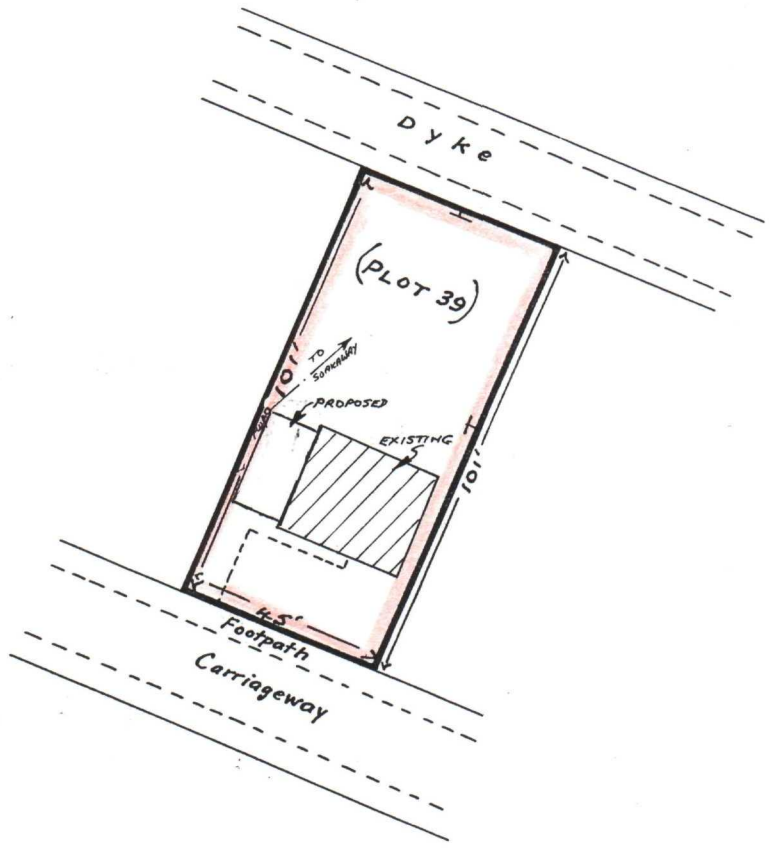


SOUTH HOLLAND DC
HOUSING & PLANNING
23 APR 1999
Ref: 0410/99

DETERMINED PLAN

BLOCK PLAN
SCALE 1/500

PROPOSED GARAGE EXTENSION AT 44, CROWN DRIVE, SPALDING, LINC'S FOR MR D. MC CREA

BY: MR
DATE APRIL '99