


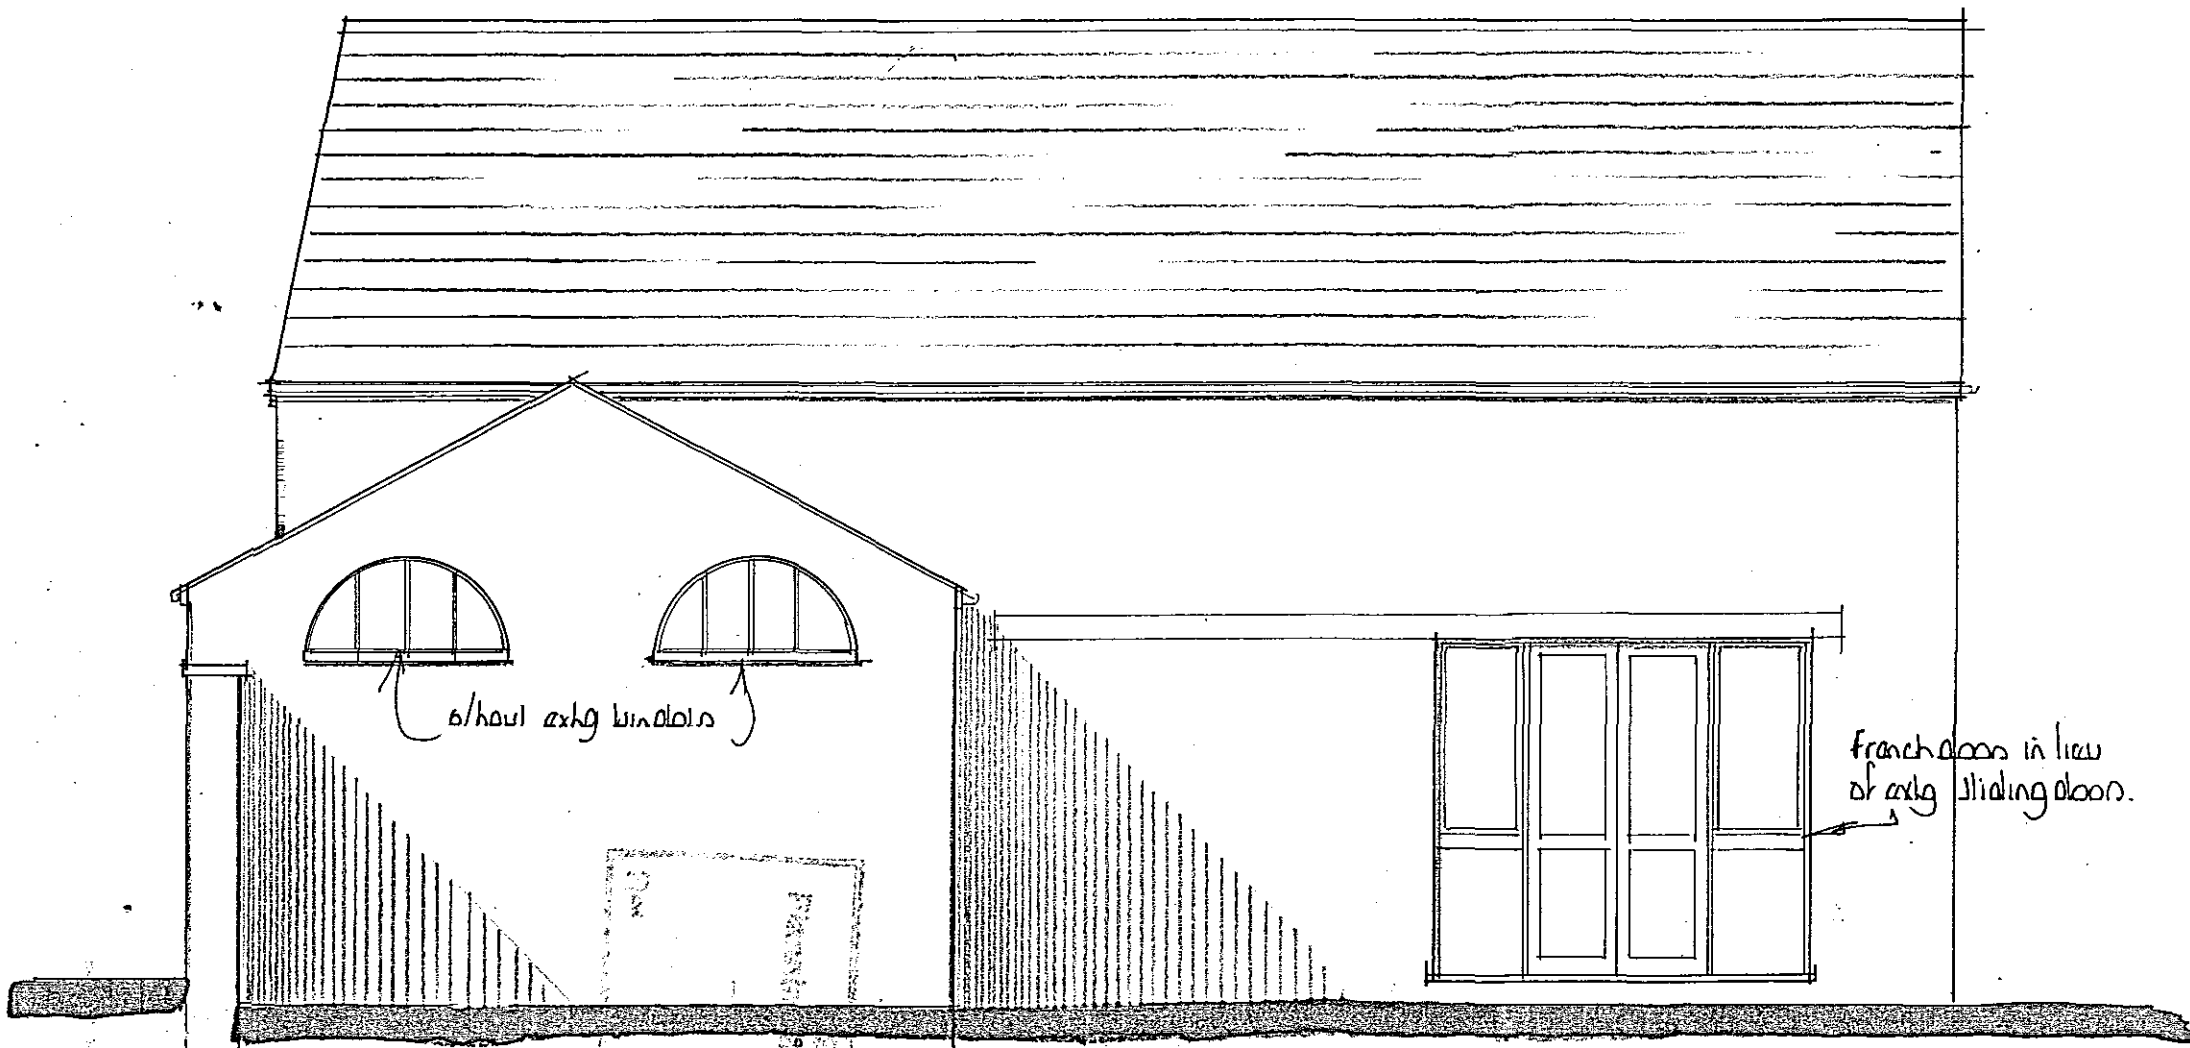

o/hout extg windows

French doors in lieu
of extg sliding door.

n east

03/42/02