


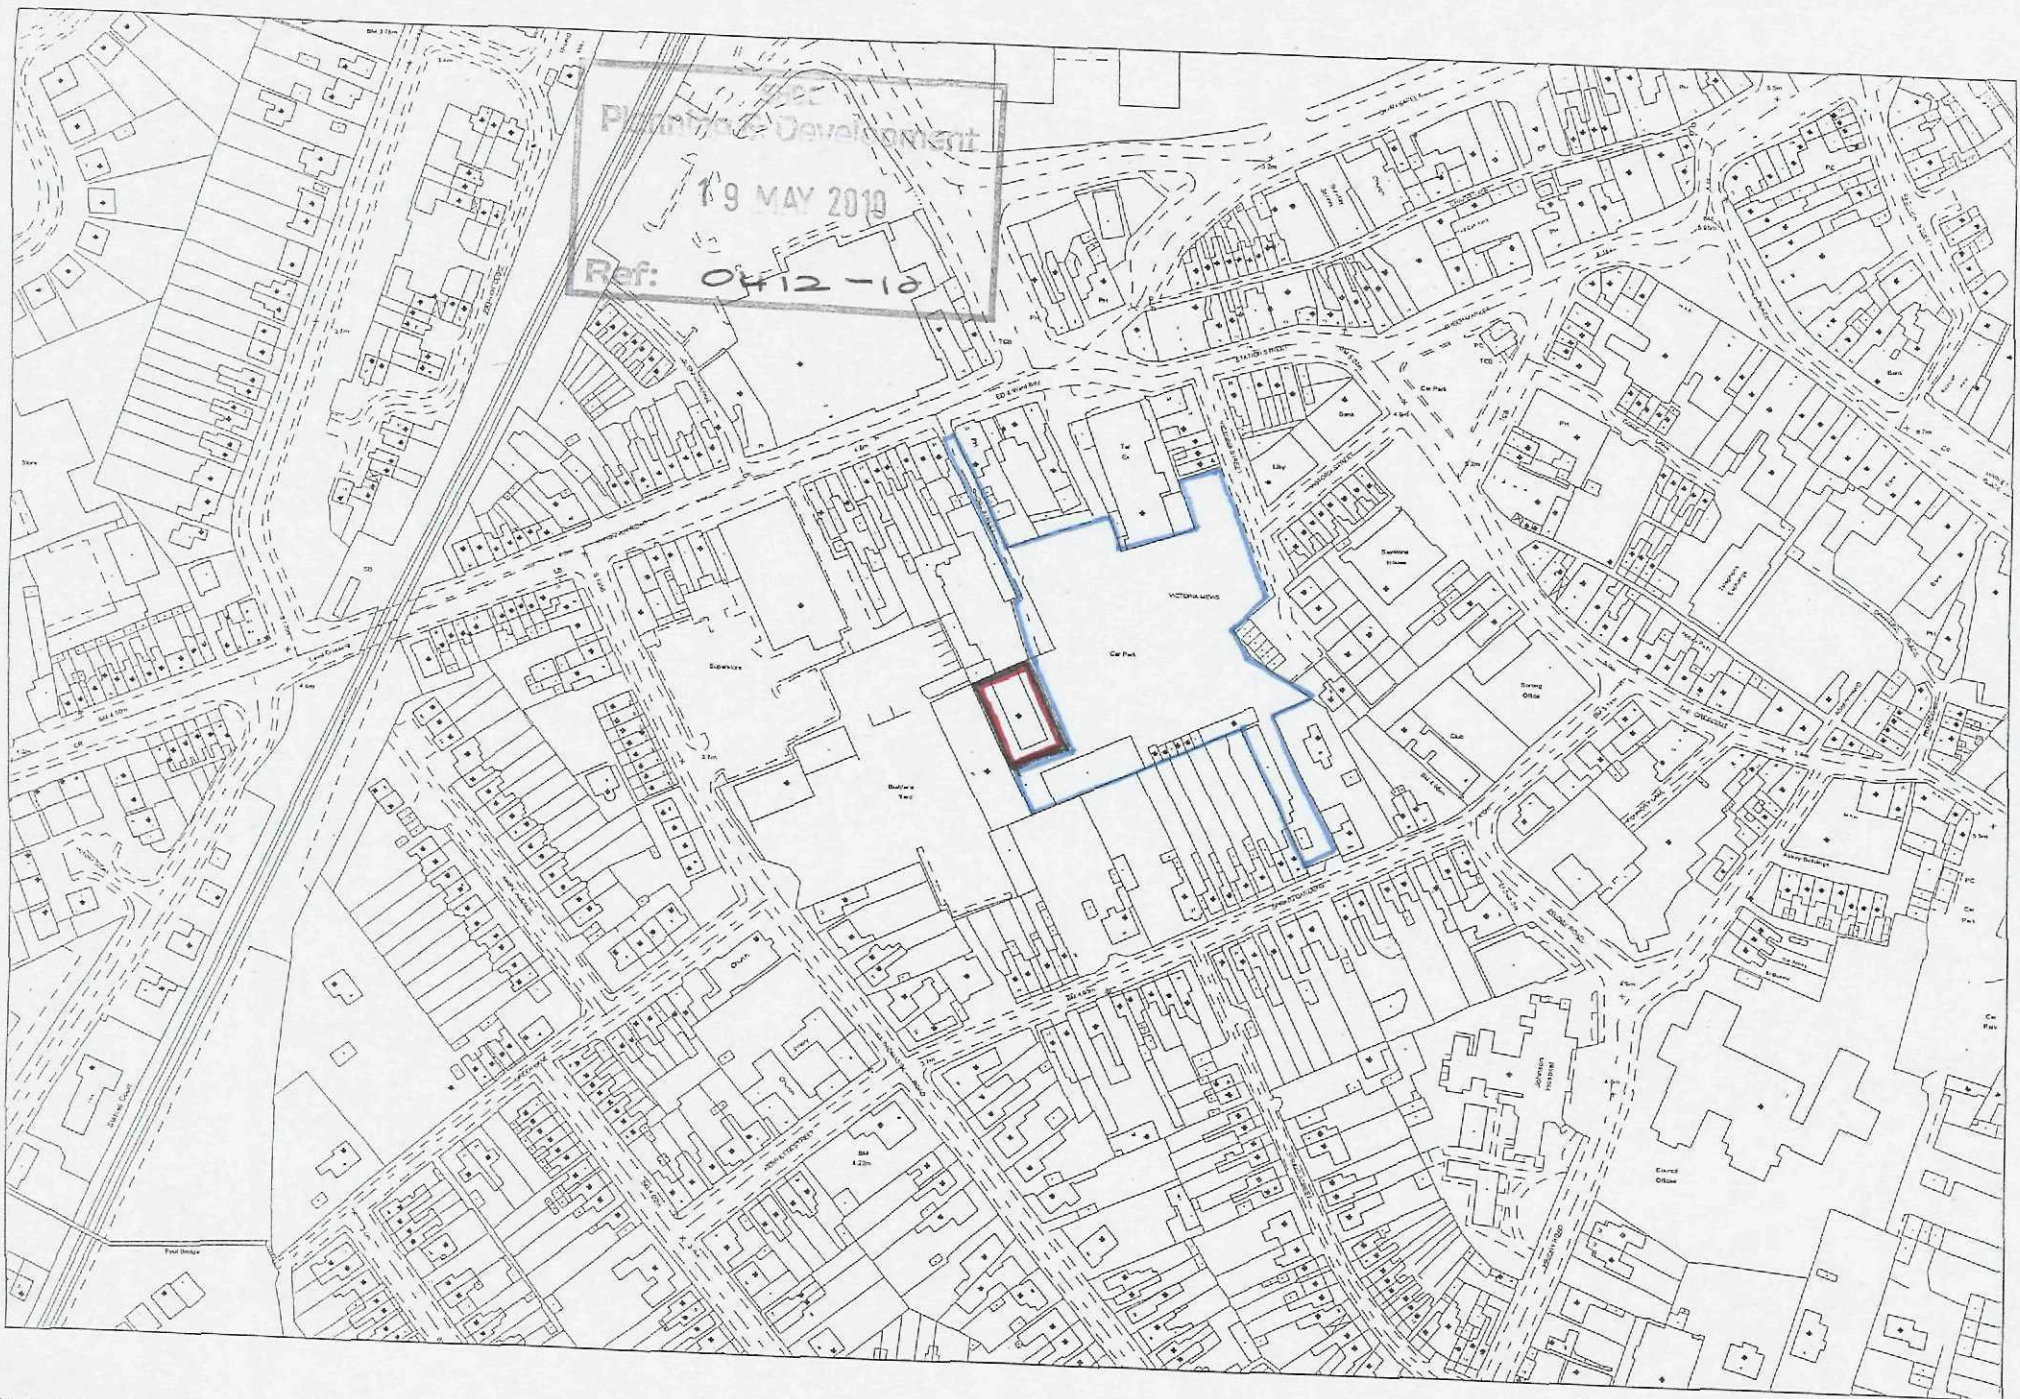


Handtrading to give
space for parking
vehicles and trailers.



New Office Area.


SHOC
Planning & Development
19 MAY 2010
Ref: 0412-10

SDD8

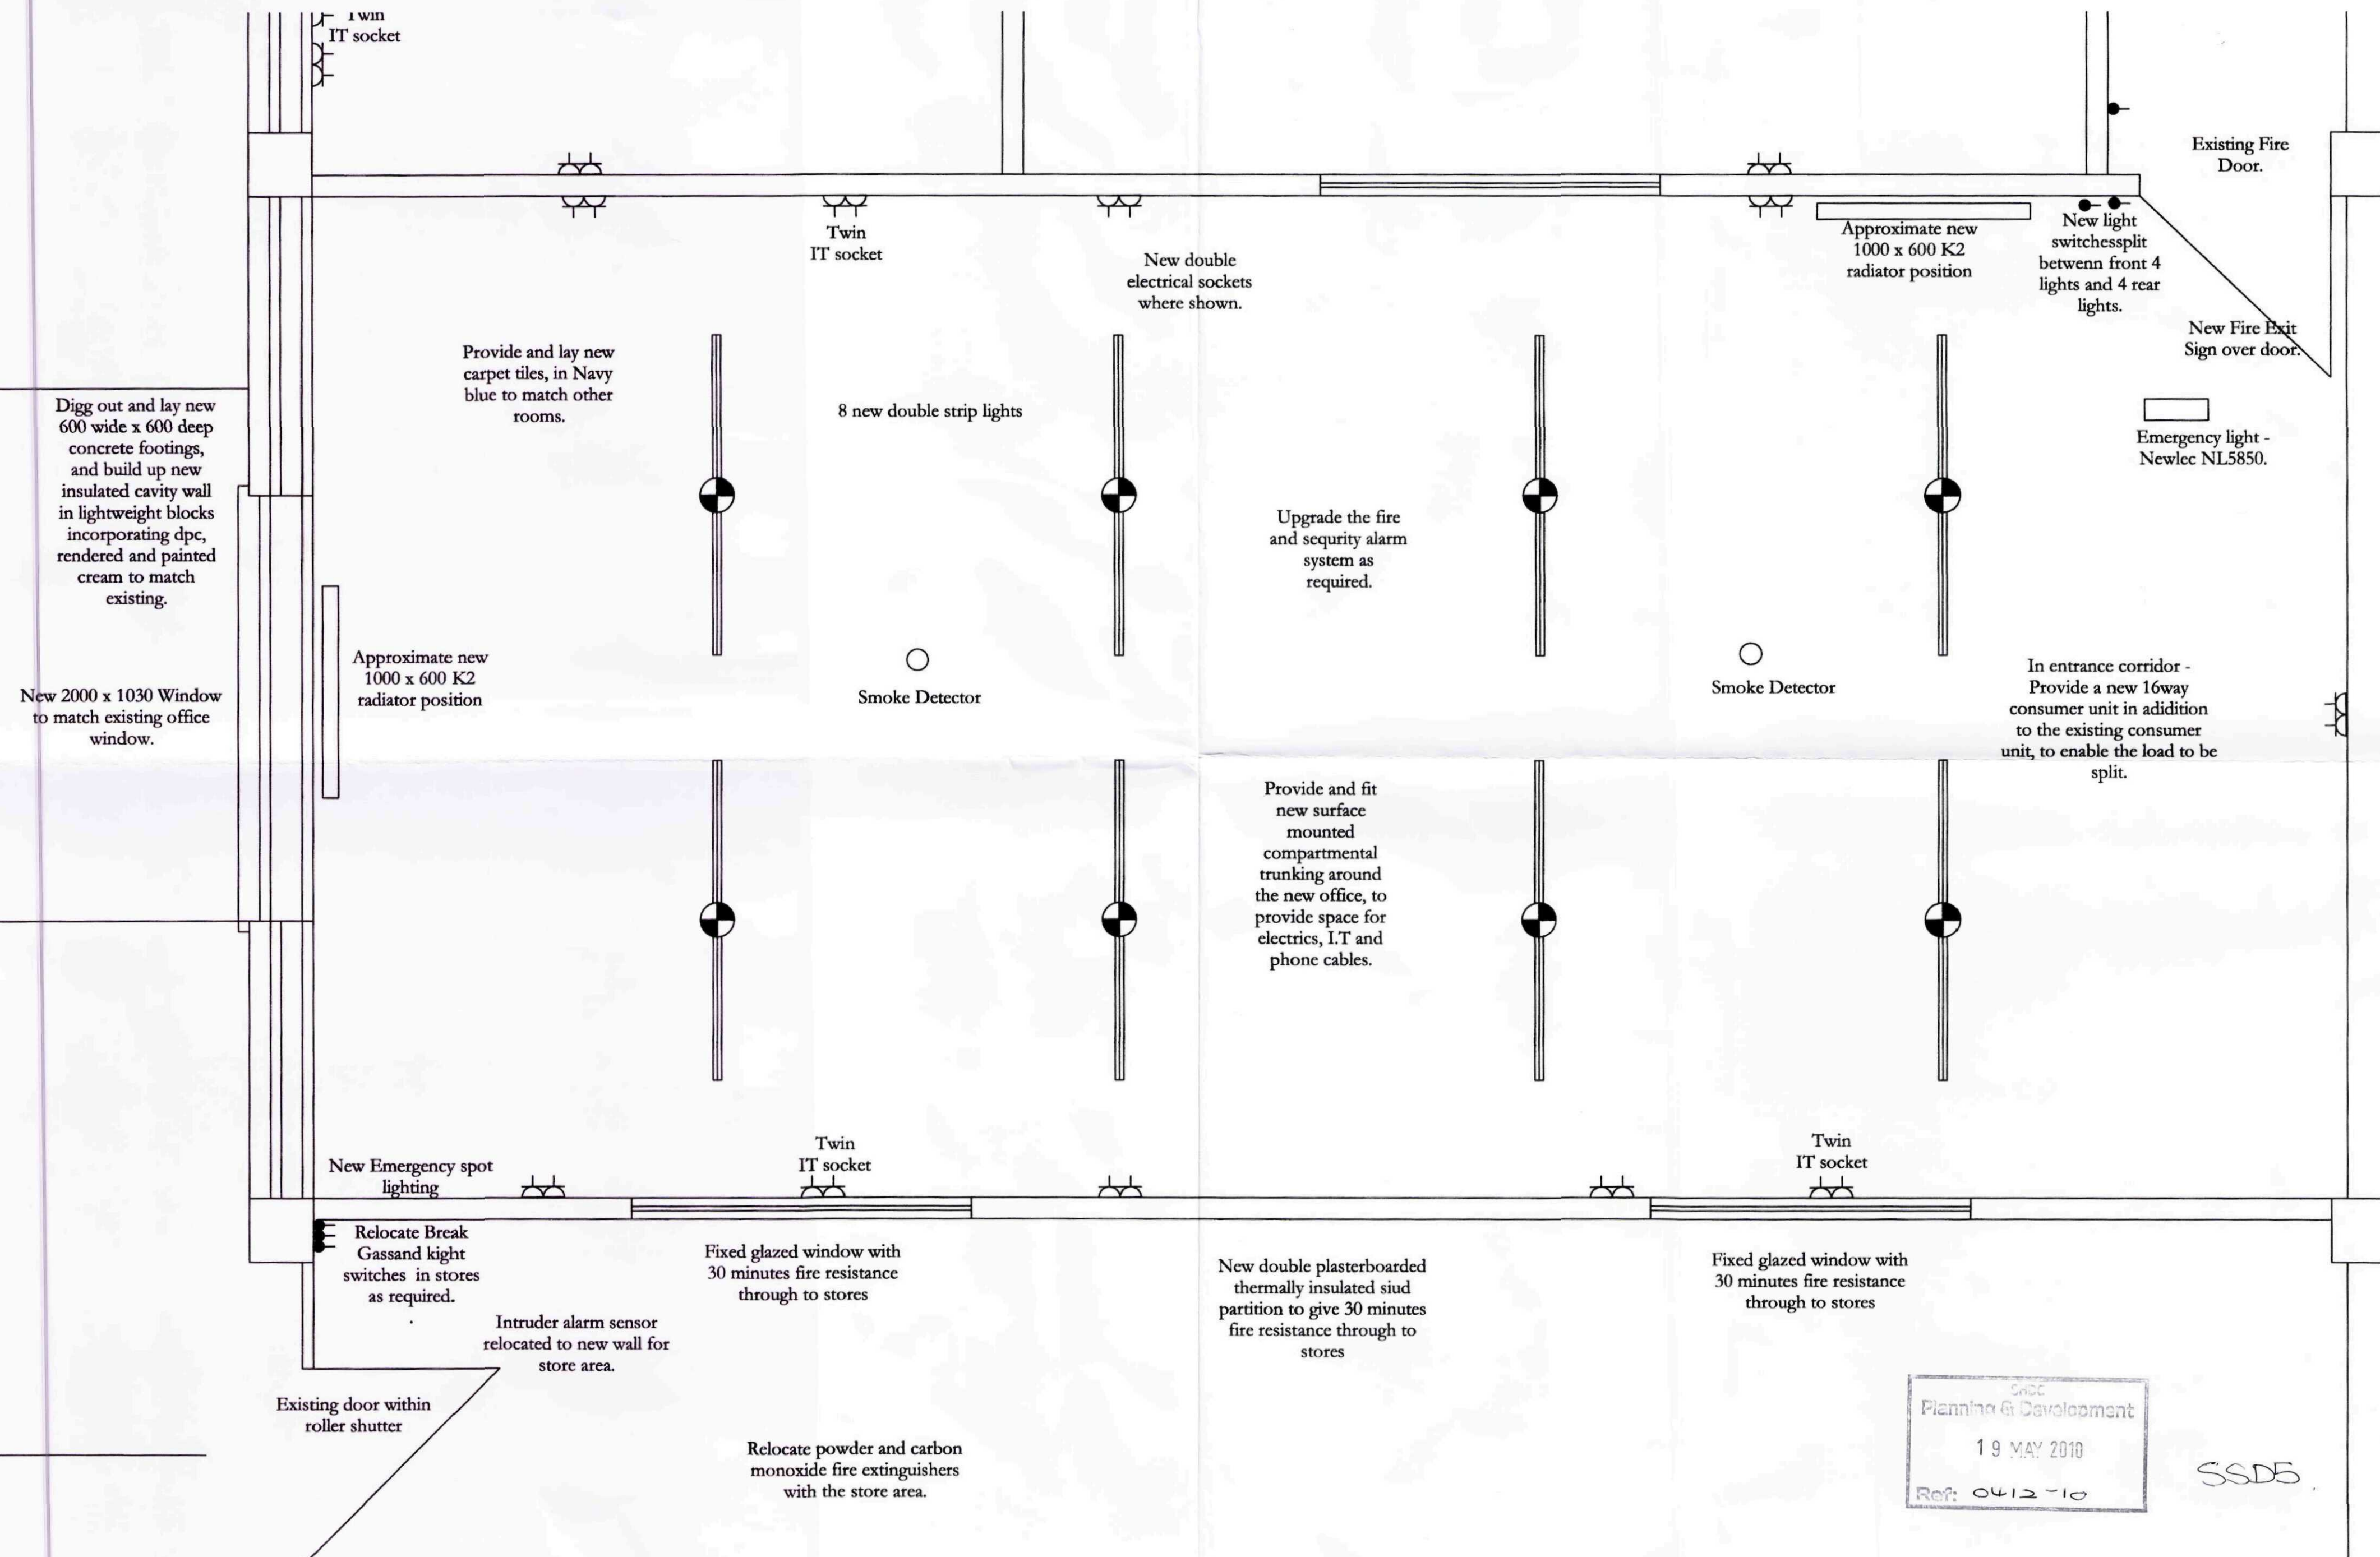


SSDC
Planning & Development
19 MAY 2010
Ref: 0412-10

SSD5

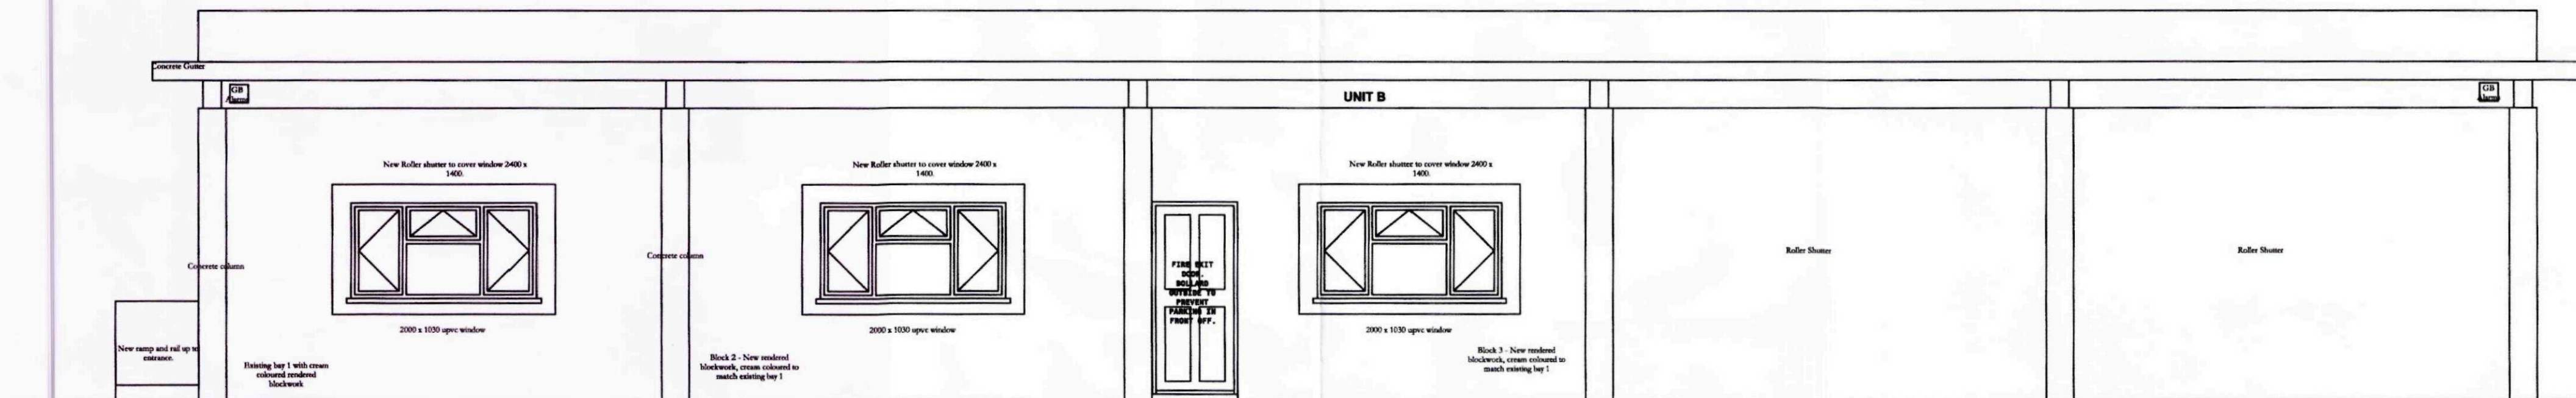

EXISTING FRONT ELEVATION.
SHORT STREET DEPOT.
UNIT B

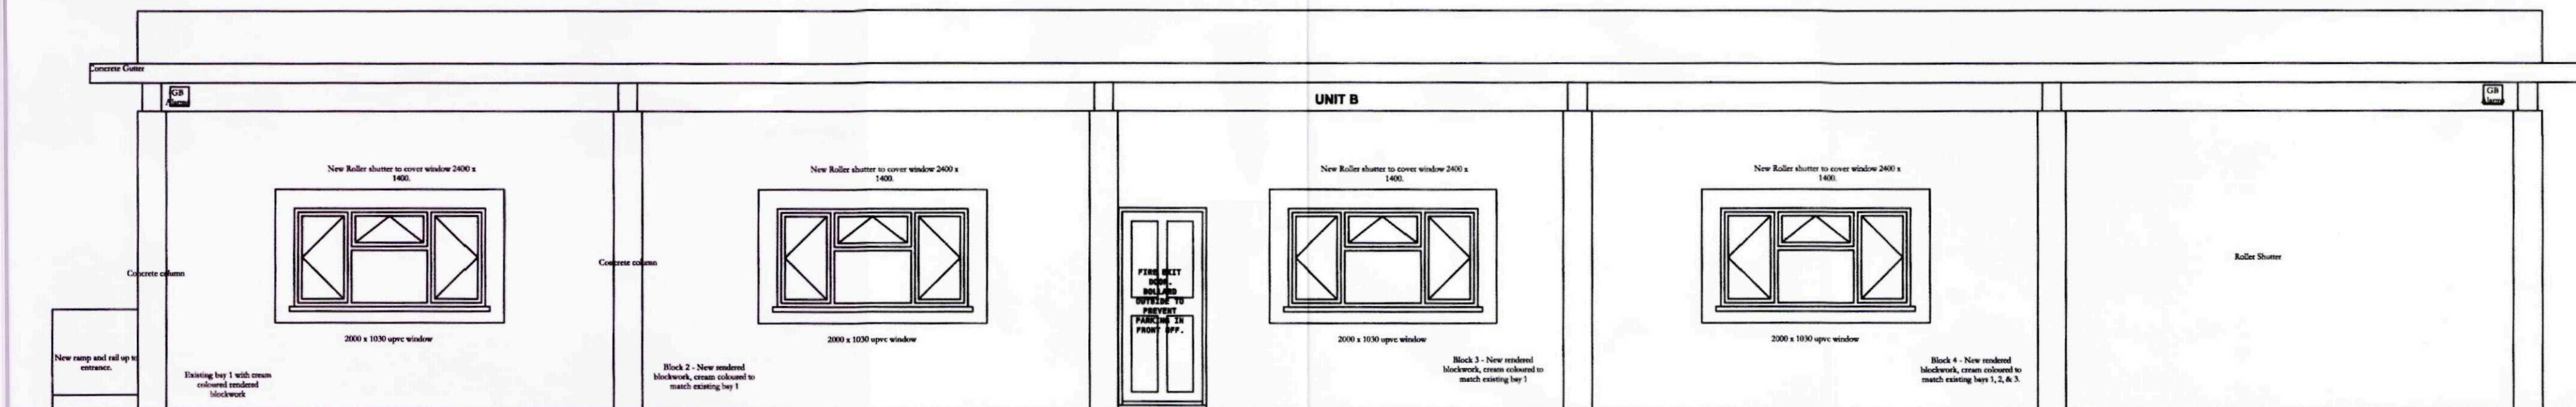

PROPOSED FRONT ELEVATION.
SHORT STREET DEPOT.
UNIT B