


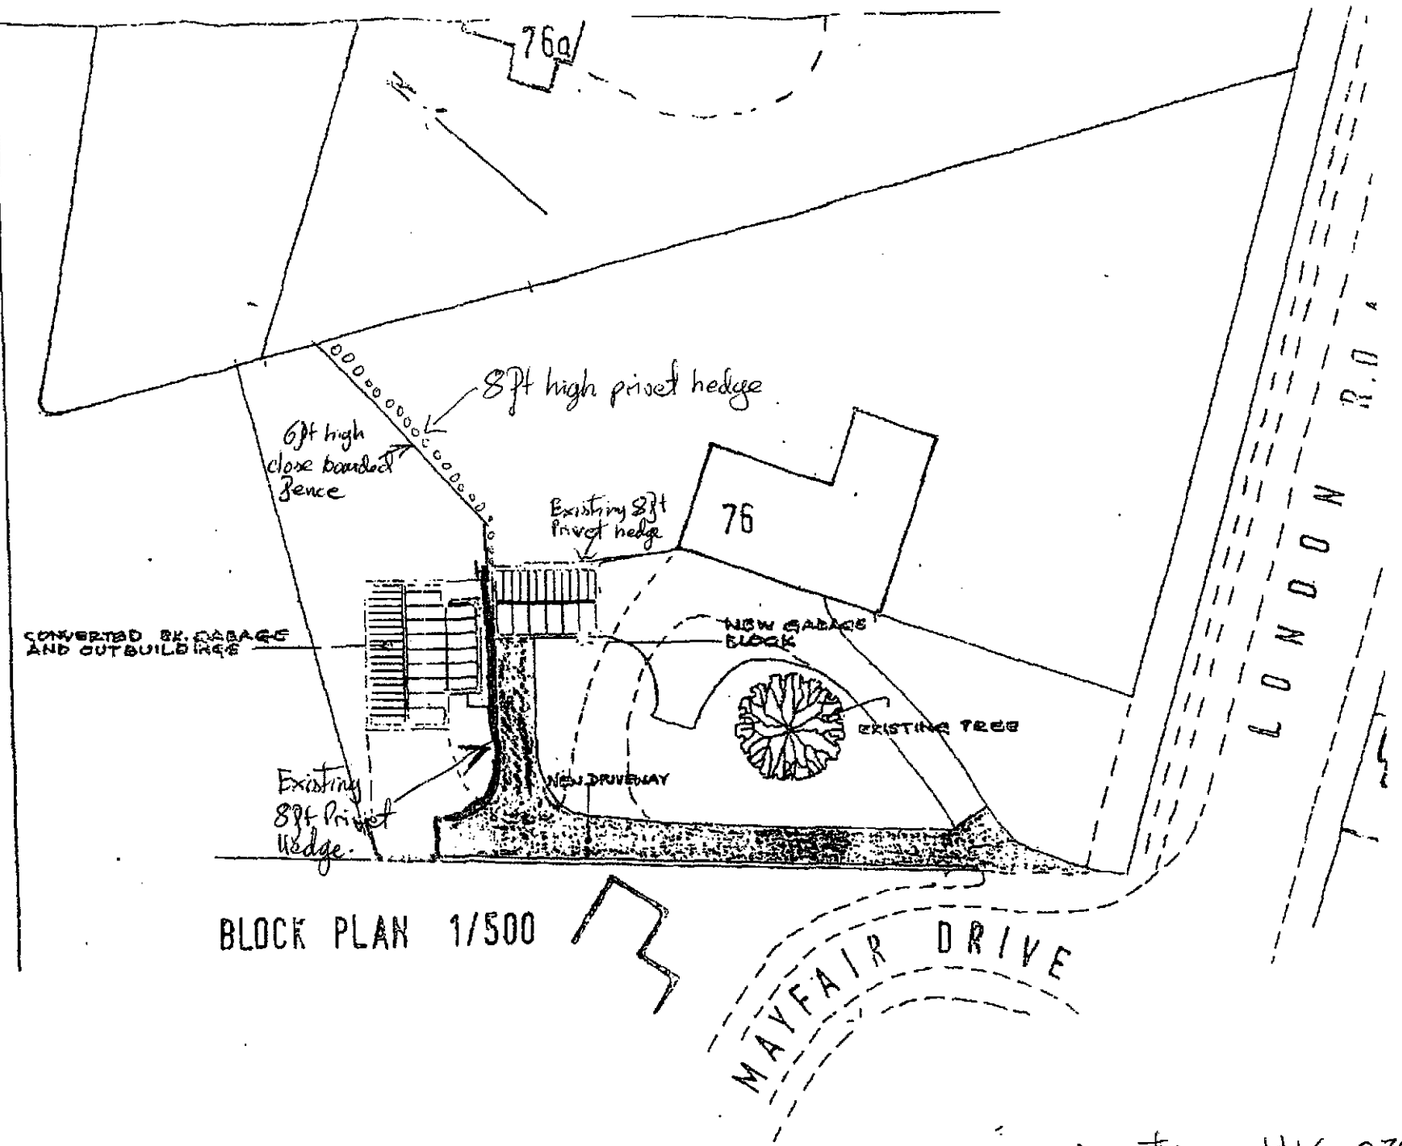

BLOCK PLAN 1/500

SHDC
Planning & Development
03 JUN 2011
REF: 0412-11

Application H16-0759-05

Planning Condition 2 discharge

76 Little London / 24 Mayfair Drive.