




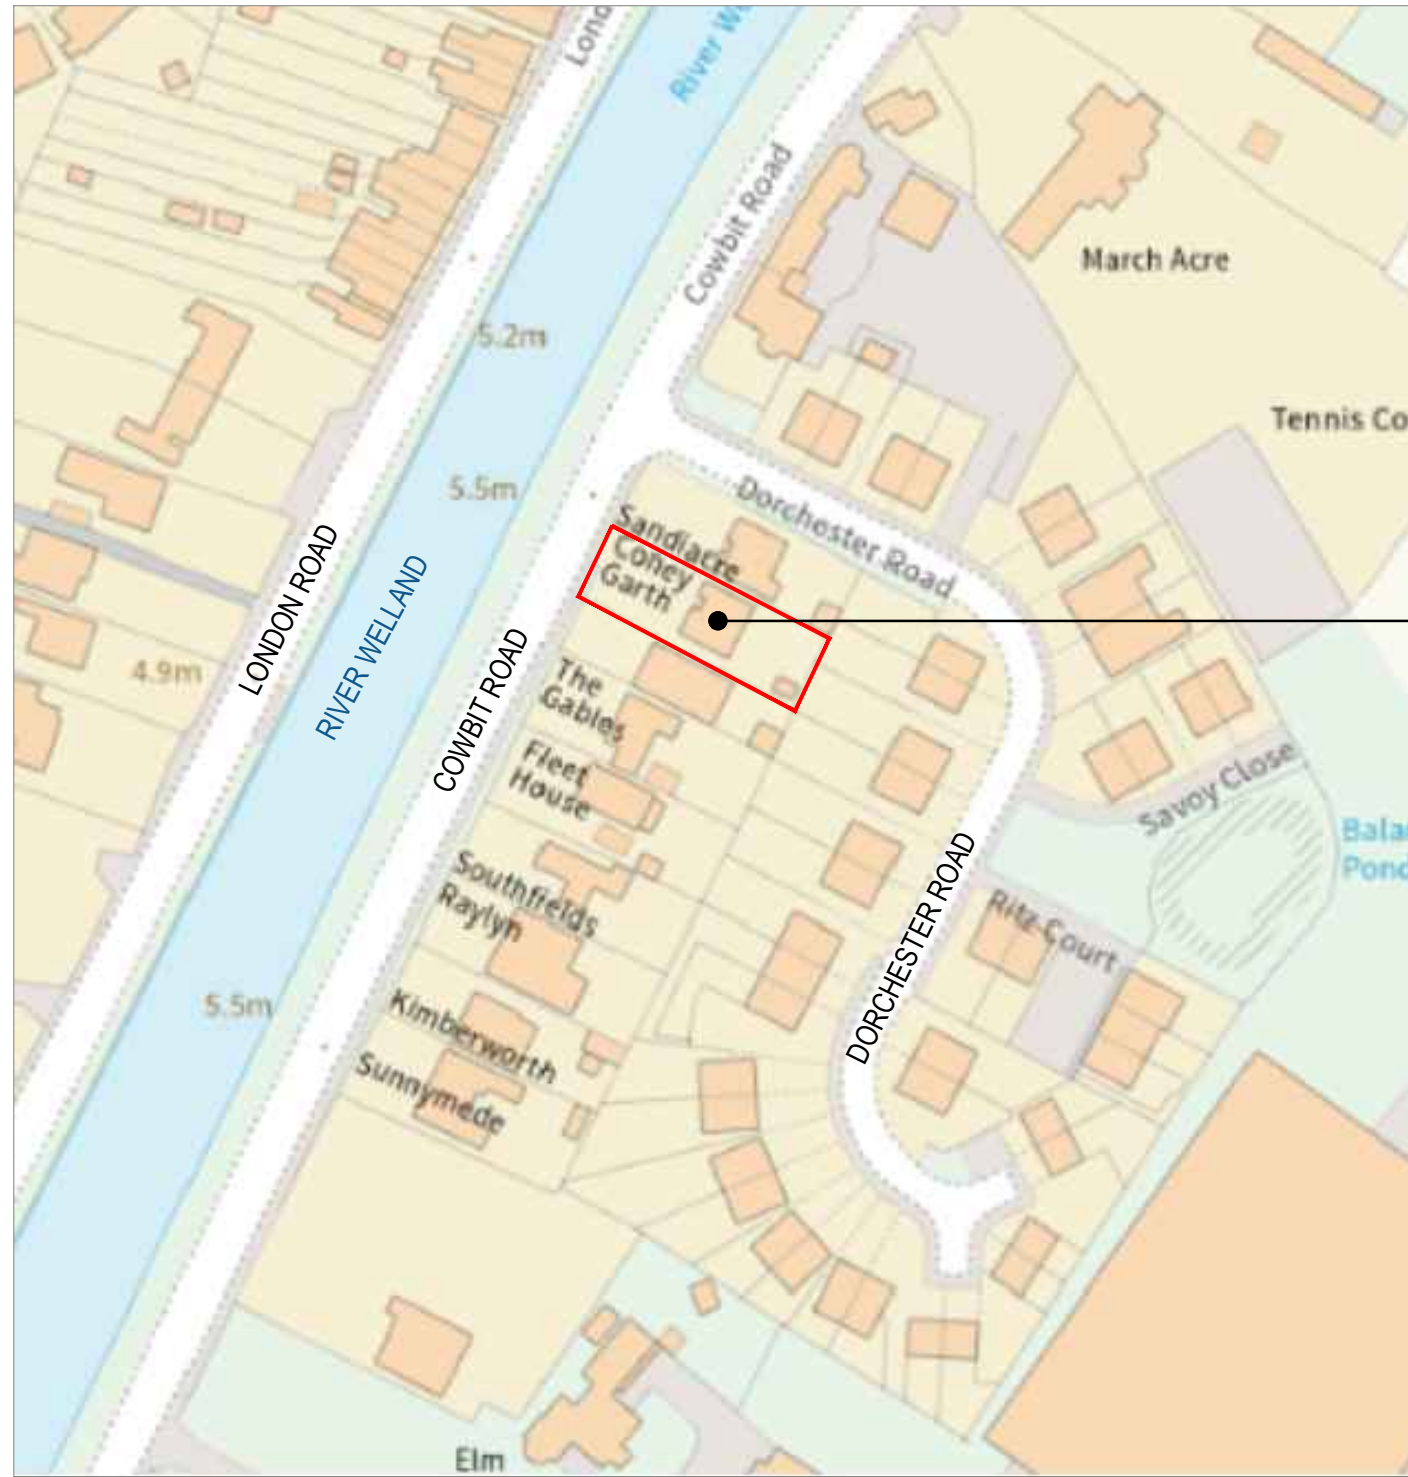

SITE

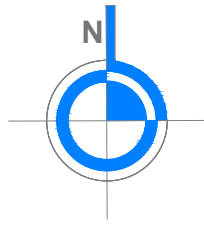

SCALE BAR (m) 1:1250

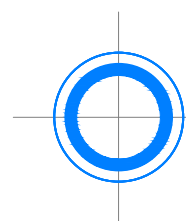

LOCATION PLAN
SCALE 1:1250 @A3

Project address: Coneygarth, Cowbit Road Spalding PE11 2RJ		
Drawing: Location Plan		
Scale: 1:1250 @ A3	Drawn By: A.J.	Drawn date: January 2024
Drawing No: 24-018 - P001	Revision:	



t: 0 7749 106 877
e: pat.studio@outlook.com

NOTE: If you are in doubt with any of the information on this drawing, ask for it to be verified. The contractor is to check and verify all dimensions on site before proceeding with the works.
Alert PAT Studio Architecture of any discrepancies. This drawing is the copyright of PAT Studio Architecture