

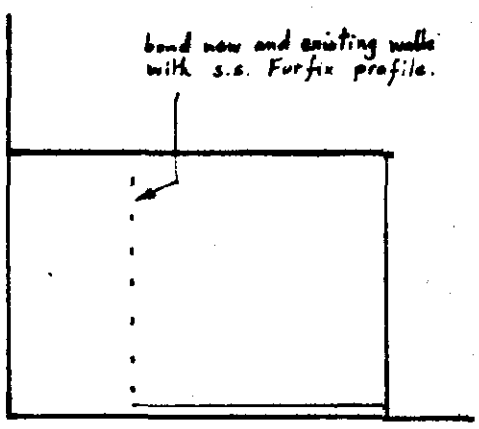


south

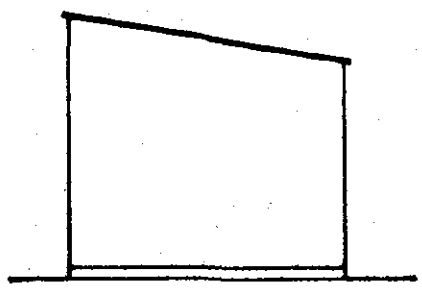


east

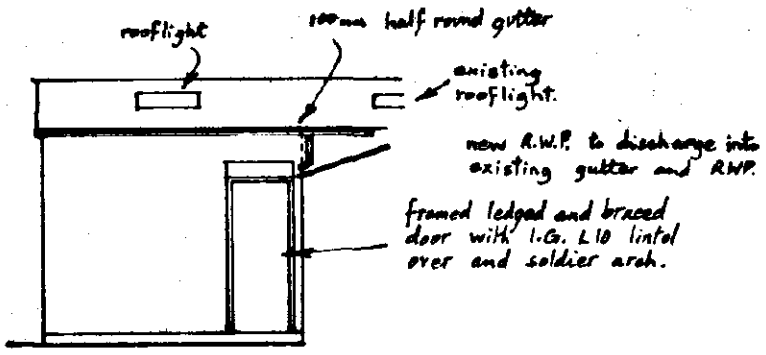


north


Elevations

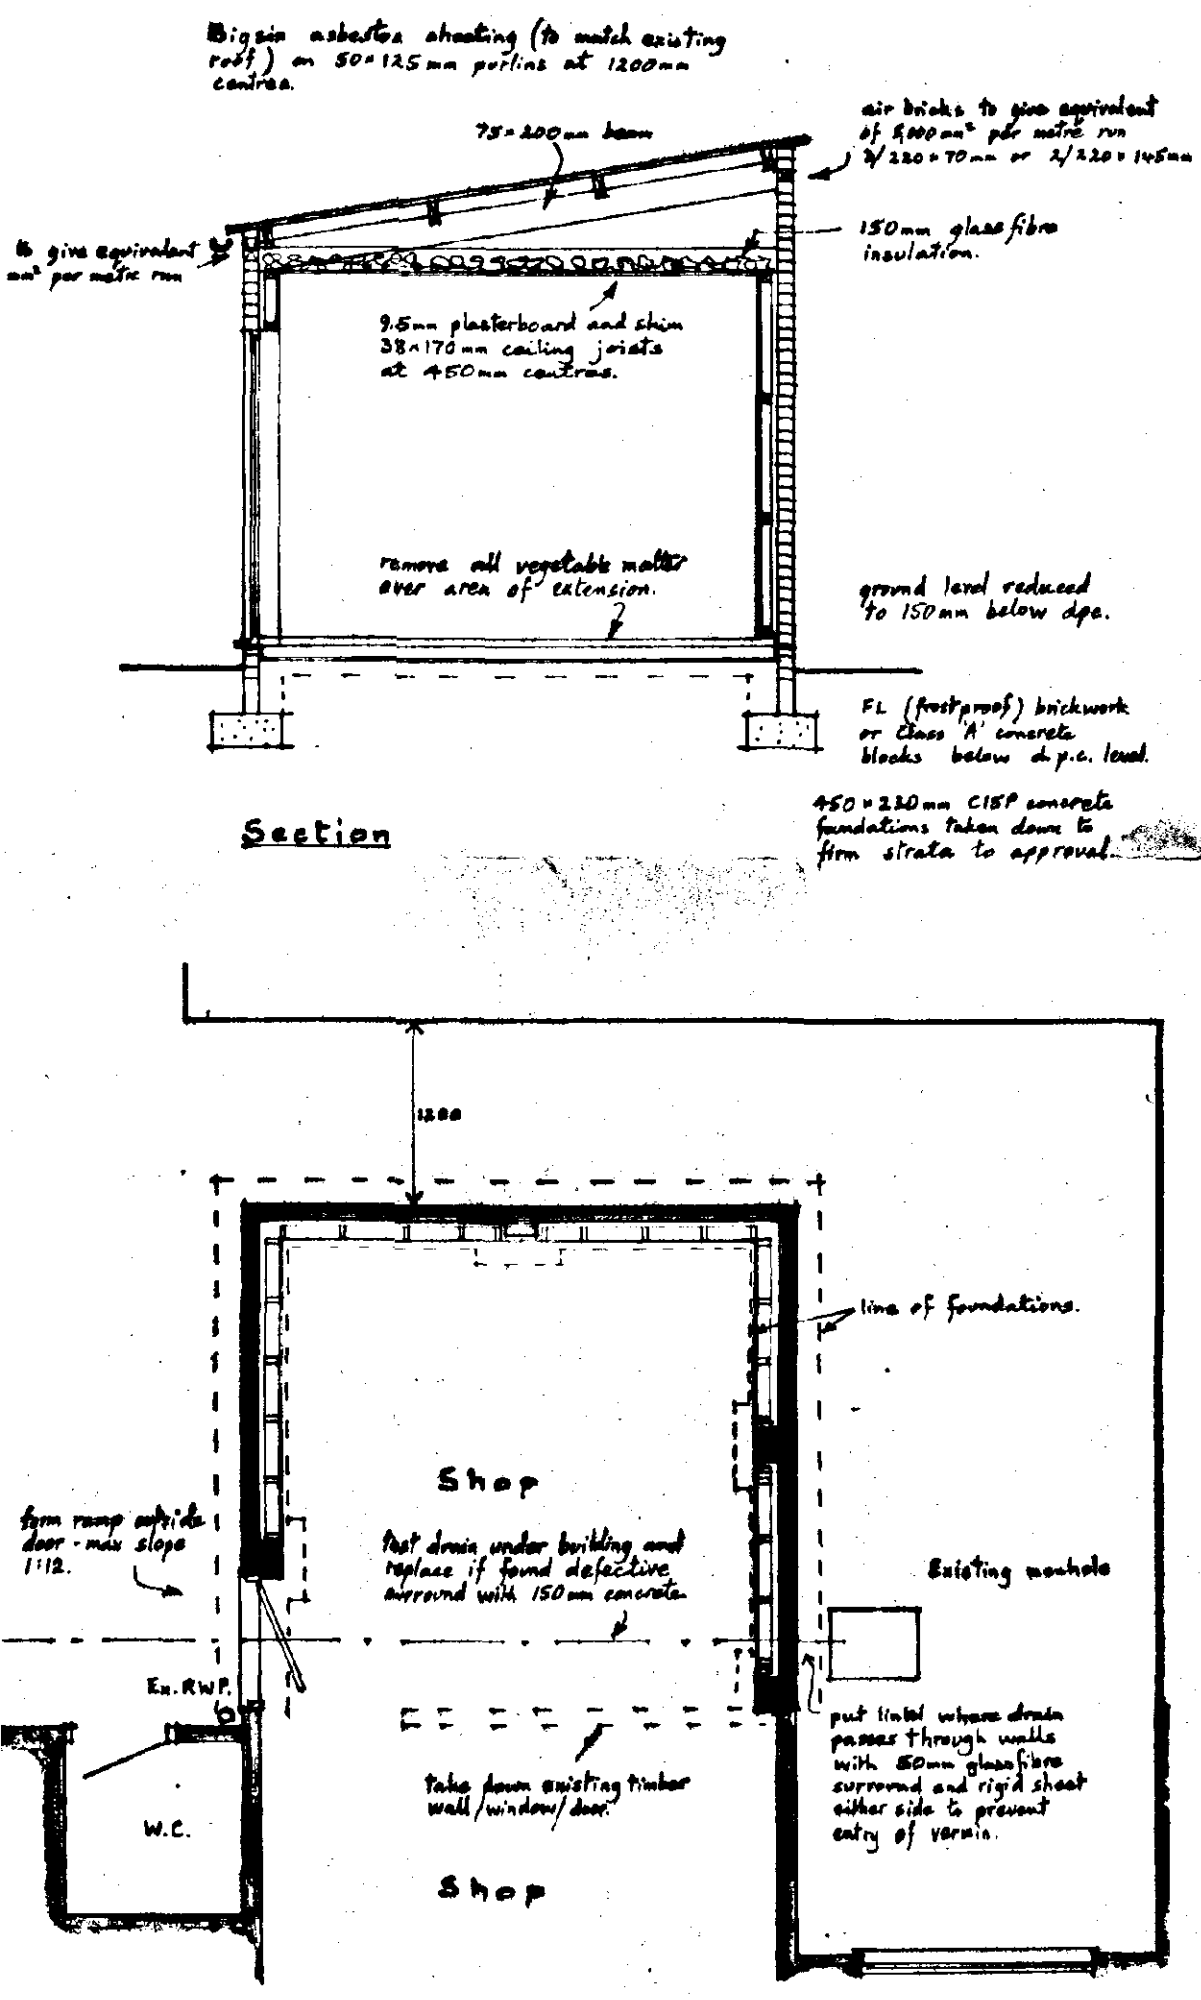


Section

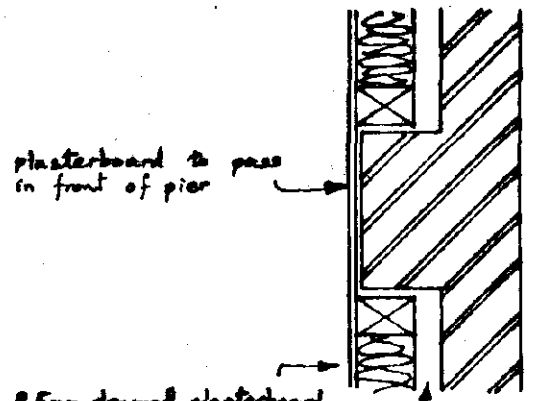

Wall Detai

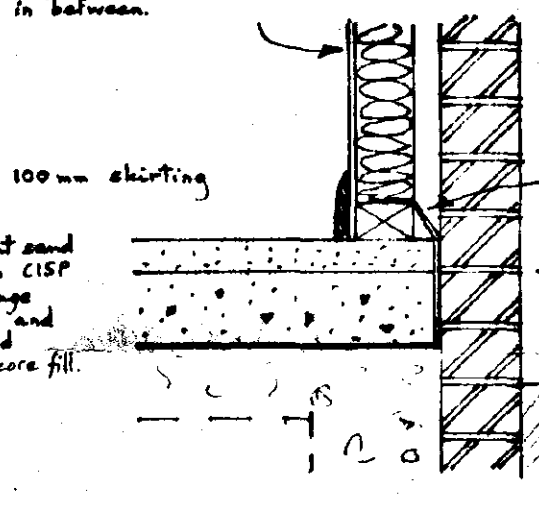

Detail of Wall/Flo

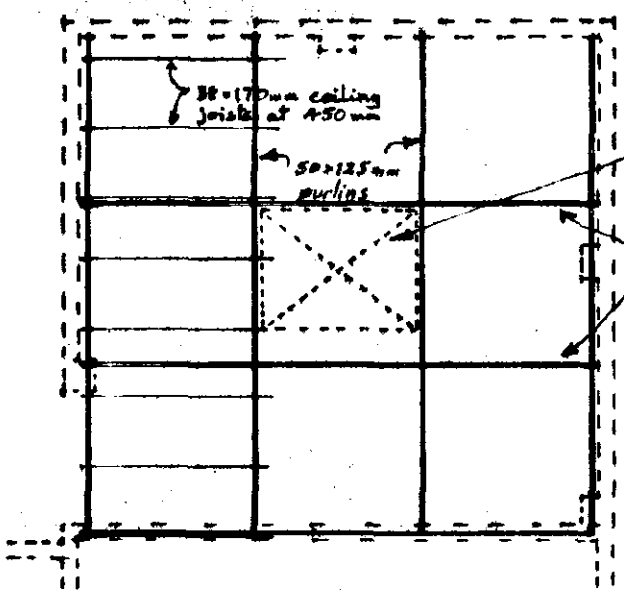

Roof

DETER
PL
SOUTH HOLLAN
PLAN DEPT
10 MAR 199
REF ..0243