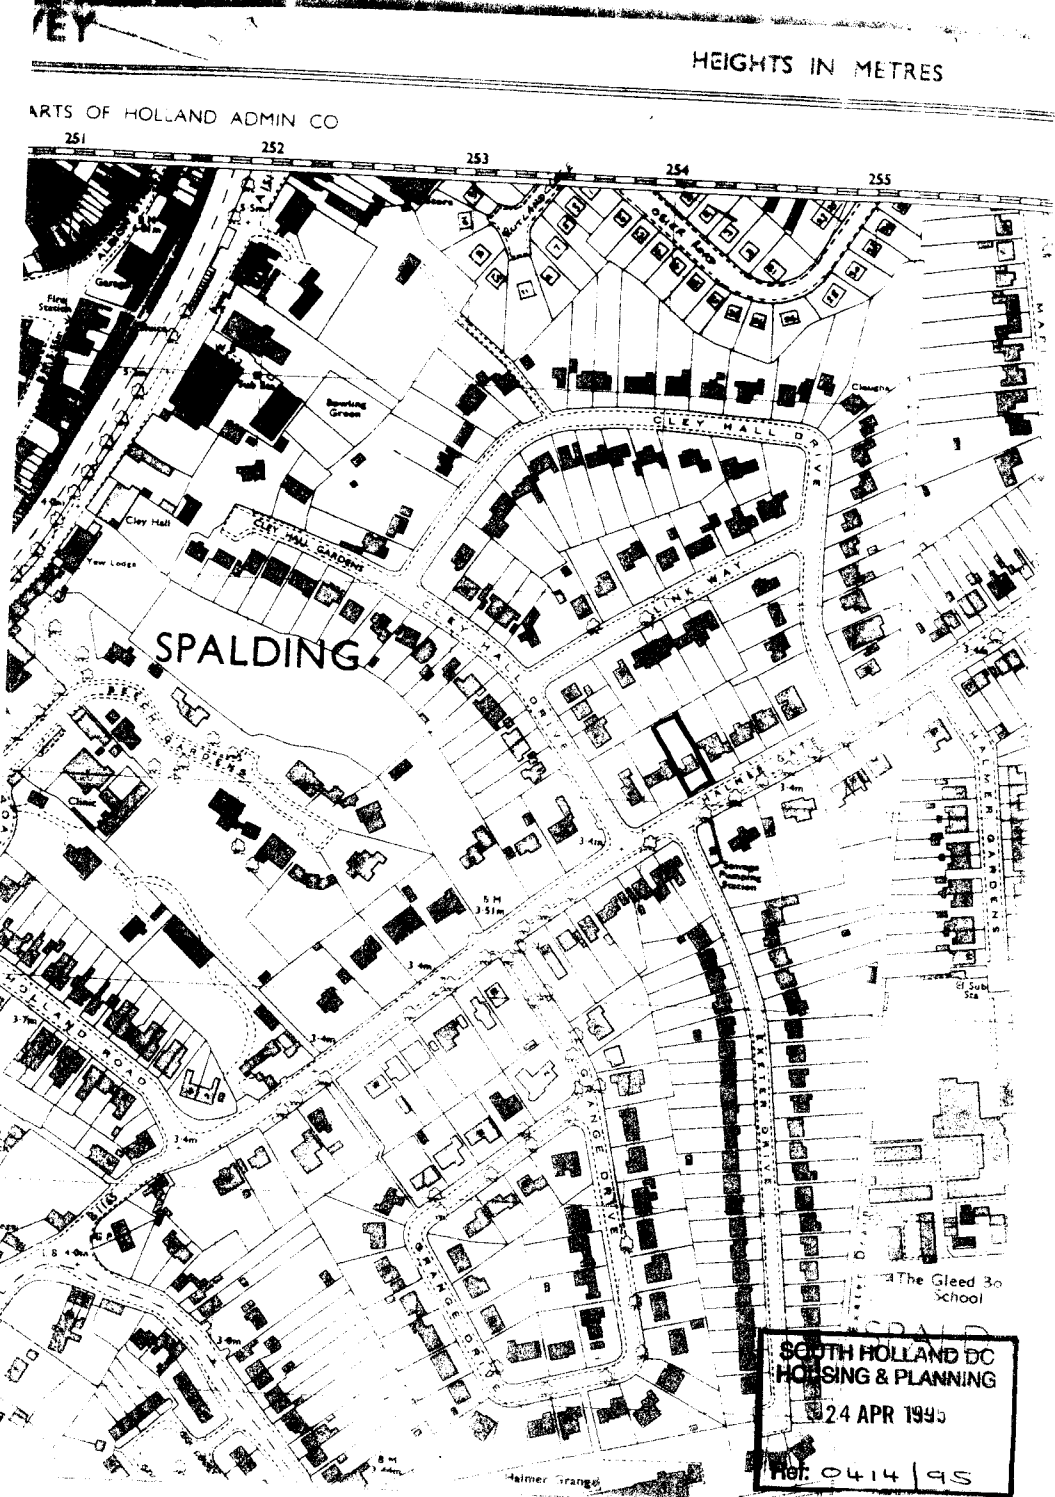

HEIGHTS IN METRES
ARTS OF HOLLAND ADMIN CO
251
252
253
254
255
SPALDING
CLEY HALL DRIVE
CLEY HALL GARDENS
Clay Hall
Bowling Green
Cinema
SLINK WAY
SALMON GATE
PARKER GARDENS
HOLLAND ROAD
EXETER DRIVE
ORANGE DRIVE
The Gleed Sc
School
Palmer Gardens
Palmer Orange
SOUTH HOLLAND DC
HOUSING & PLANNING
24 APR 1995
Ref: 0414/95