



Project

**PROPOSED RESIDENTIAL
DEVELOPMENT ADJACENT TO
'THE POPLARS',
51 COWBIT ROAD, SPALDING.
LOCATION PLAN**

Client

MRS M K LAND

ALAN HORNSBY

ARCHITECTURAL SERVICES LTD

"Little Acre"

Peak Hill, Cowbit,


Spalding, Lincs. PE12 6AW

Tel. Holbeach (01406) 380591

Scale 1:1250

Date June 2009

Drg. no. 09/16/02

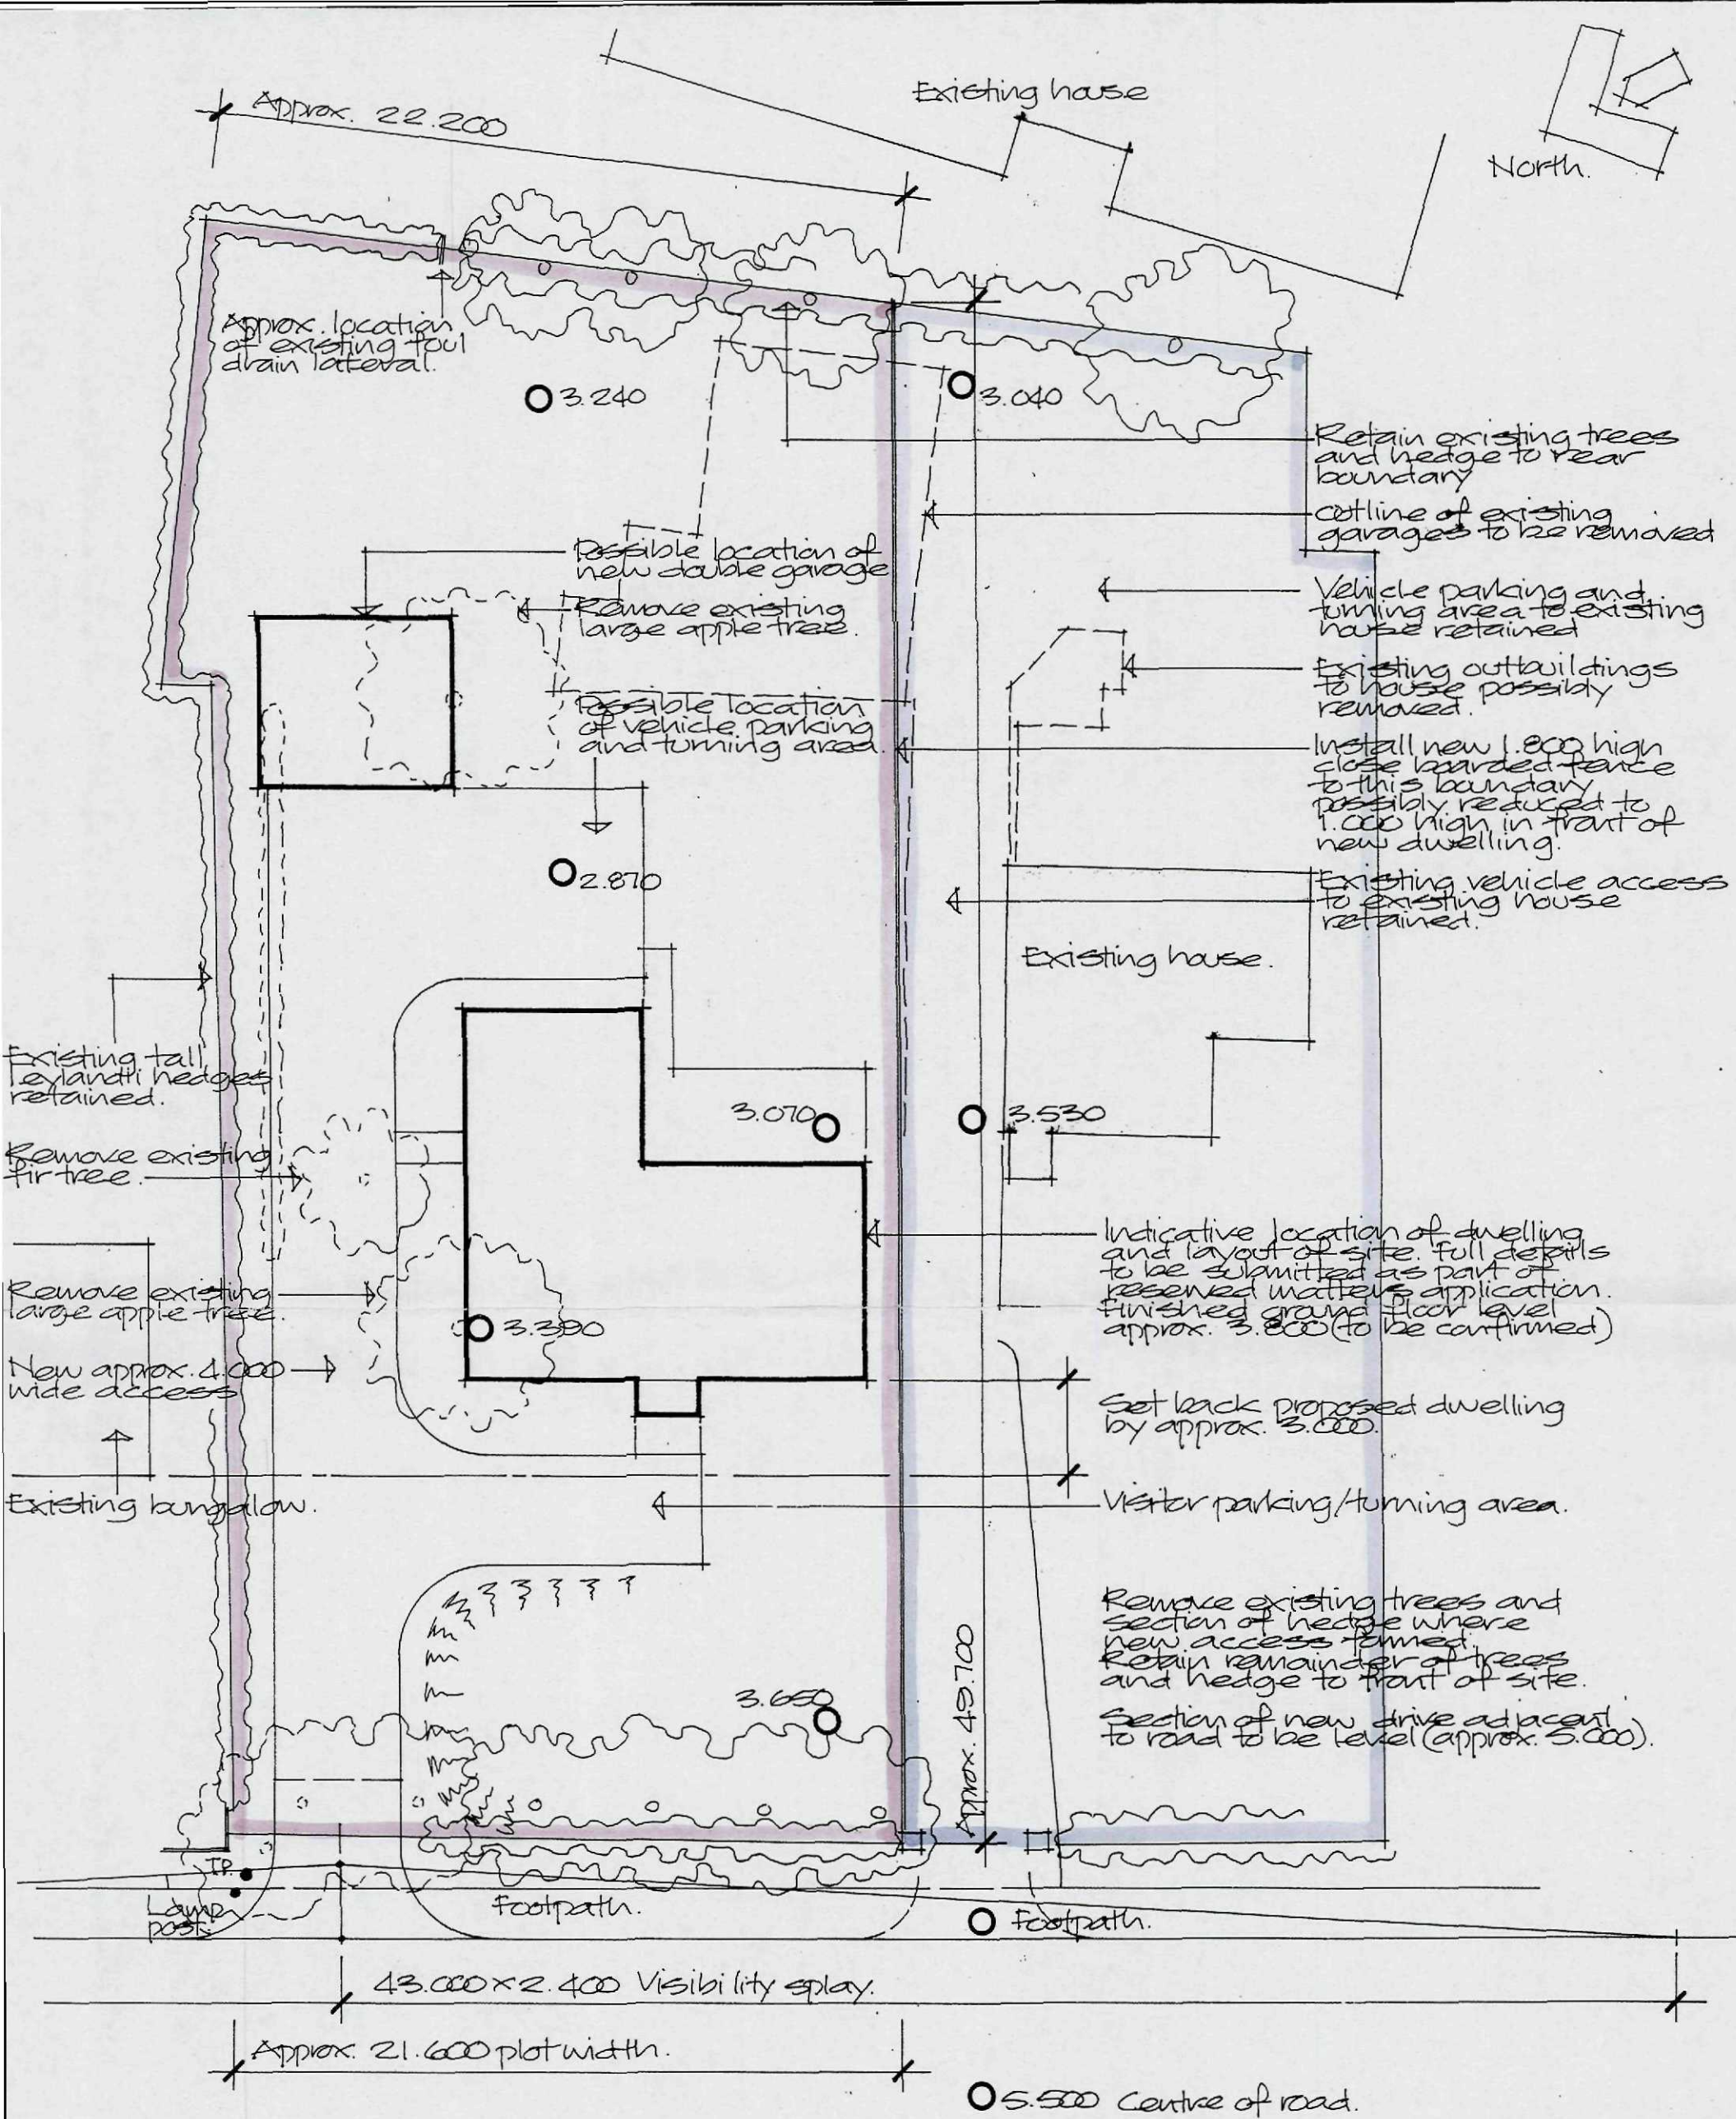

○ Indicates existing site level.

SHDC
Planning & Development
18 MAY 2010
Ref: 0417-10

Project
**PROPOSED RESIDENTIAL
DEVELOPMENT ADJACENT
TO 'THE POPLARS',
51 COWBIT ROAD, SPALDING.**

Client
MRS M K LAND

ALAN HORNSBY
ARCHITECTURAL SERVICES LTD
"Little Acre"
35 Peak Hill, Cowbit,
Spalding, Lincs. PE12 6AW
Tel. Holbeach (01406) 380591

Scale 1:200 Drg. no. 09/16/05
Date May 2010