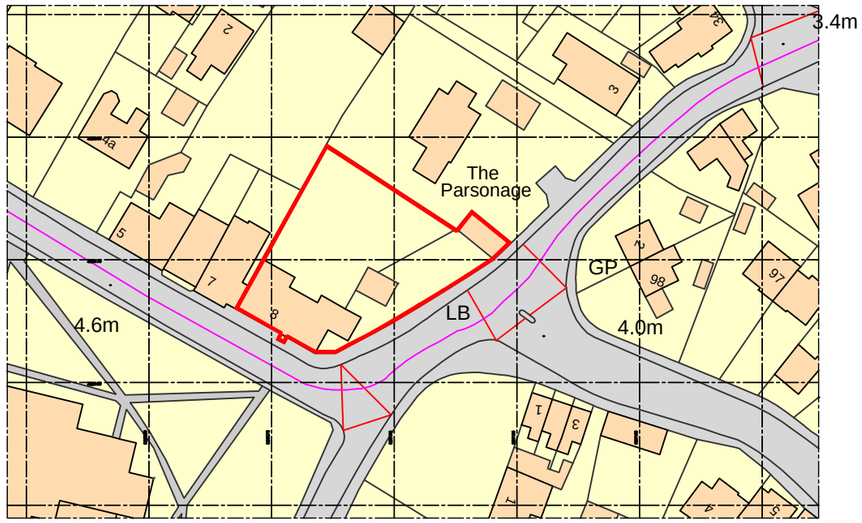


Ordnance Survey, (c) Crown Copyright 2015. All rights reserved. Licence number 100022432

Site block plan as existing

Scale 1 : 1250

SCALE 1 : 1 0m 8mm 16mm 24mm 32mm 40mm 48mm 56mm 64mm 72mm 80mm

SITE OUTLINED IN RED

Client:

Taylor Pearson Ltd.

Project: Proposed works to outbuilding
8 Church Street, Spalding, PE11 2PB

Date: 11.12.15

Scale: 1:1250 @ A3

Drawn by: cad

Checked by: ajo

Drawing No.: A1184-01

Rev:

DO NOT SCALE THIS DRAWING. THE CONTRACTOR IS DEEMED TO HAVE CHECKED ALL DIMENSIONS ON SITE AND REPORT ANY DISCREPANCIES TO OGLESBY & LIMB LTD.
THE CONTENTS OF THIS DRAWING ARE COVERED BY COPYRIGHT AND REMAIN THE PROPERTY OF OGLESBY & LIMB LTD. WRITTEN APPROVAL MUST BE OBTAINED FROM OGLESBY & LIMB LTD PRIOR TO DUPLICATION OR REPRODUCTION OF THIS DRAWING OR ITS CONTENTS.
ANY DIMENSIONS NOT SHOWN ARE TO BE CHECKED AND AGREED WITH OGLESBY & LIMB LTD.

Drawing Title:

Site Location Plan

GENERAL ISSUE

Oglesby & Limb Ltd
Chartered Architect

Suites 4 & 5 Market Chambers
12 Market Place, Spalding
PE11 1SL

T: 01775 761196

e-mail: design@o-l-ltd.co.uk

O&L