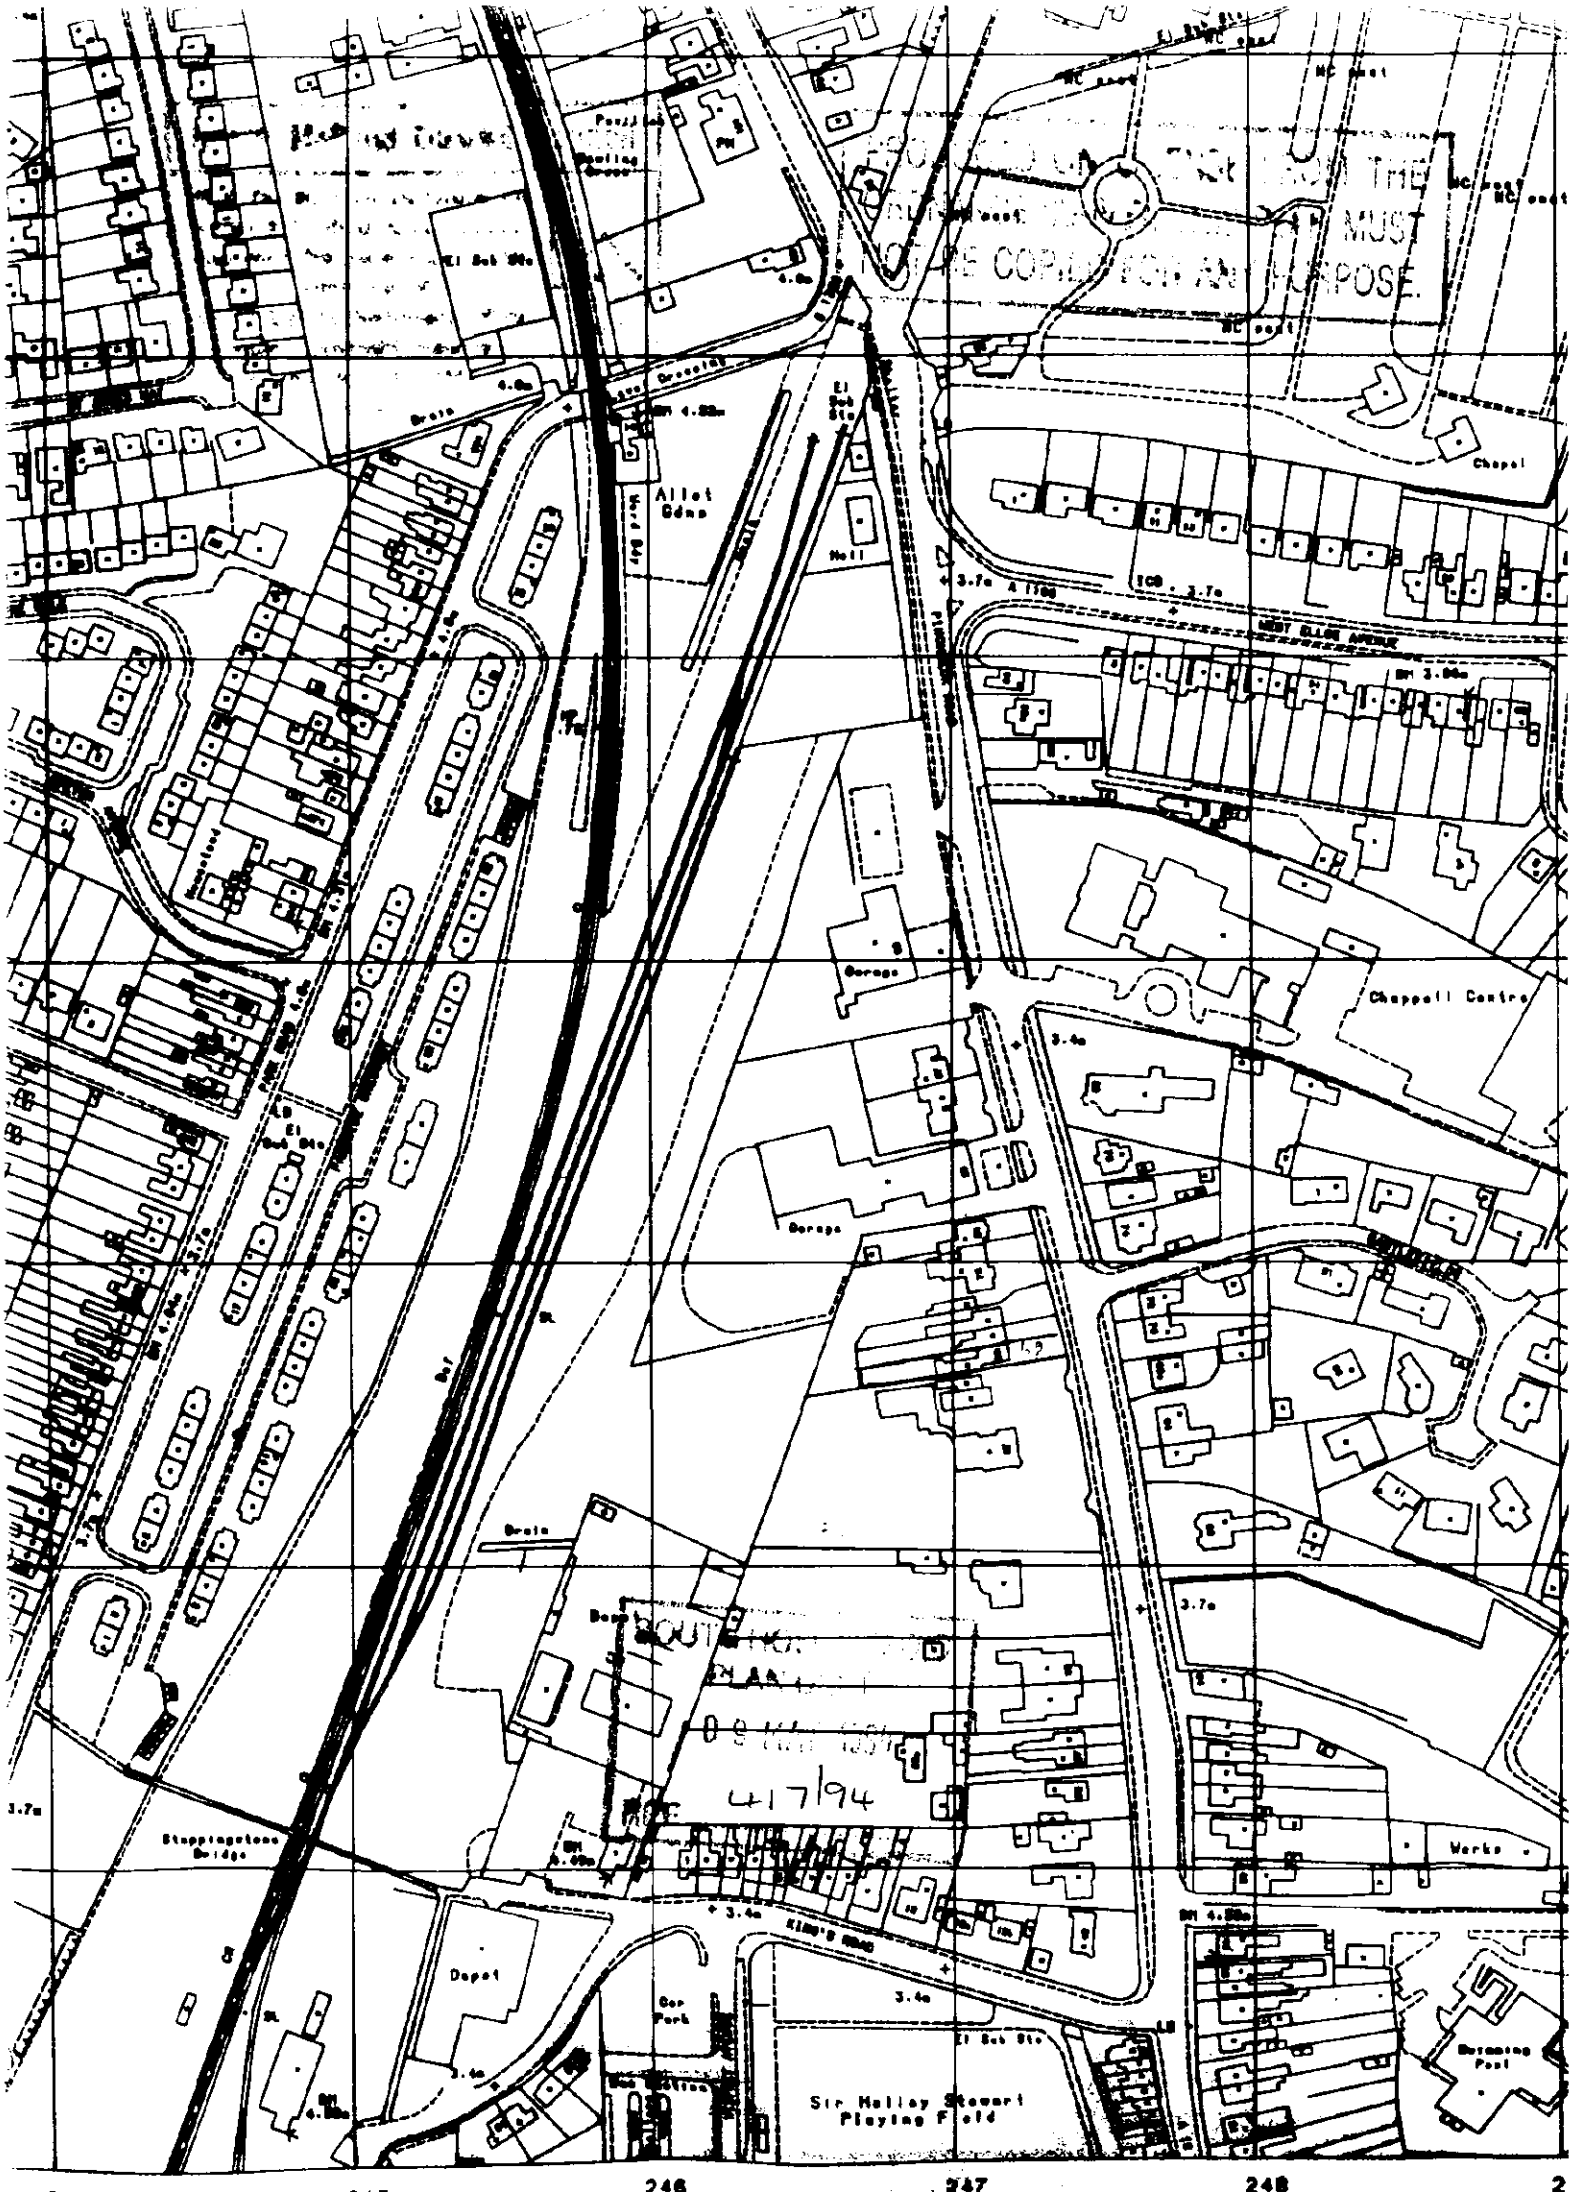

Allot Gdns
Chapel
Chappell Centre
Garage
Depot
Works
Sir Halley Stewart Playing Field
Swimming Pool
Stoppingtons Bridge
417/94