)a. & Parking — Marshall Keyblock — 'Brindle'
otpath — Burnt Ochre.
erbs — Concrete.

Age Concern Day Centre

SWMH5
C.L 9·150
I.L 8·536

Around parking
Buxus sempervirens
hedging
plant ht 20–30cm
at 30cm c.c.

Elaeagnus Ebbingi
hedge
plant ht 40-60cm
at 100cm c.c.

SERVICE MARGIN

FOOTPATH

Private Drive (Gravel)

C.L. 9.178

SWMH 4.
C.L 9 178
I.L 8·495

Existing Access Road.

Sewer

Existing foul Sewer

SWMH3 CL 9.310
I.L 8·453

FOOTPATH

Rear of Bungalows
to be paved to
500mm from wall


Parkin

PLANTING.

ss Sorbus × Thuringiaca Fastigiata 2N° 8 - 10cm standard

ST Sorbus Sargentiana 4N° 8 - 10cm standard


All to be staked & ground to recieve bark mulch.

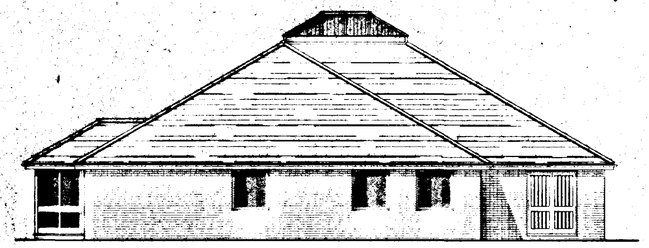


SOUTH WEST ELEVATION




NORTH WEST ELEVATION

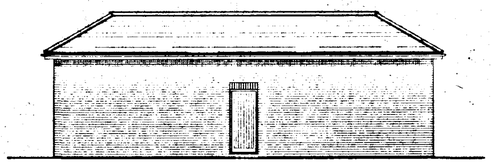


SOUTH WEST ELEVATION

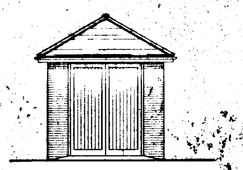


NORTH WEST ELEVATION

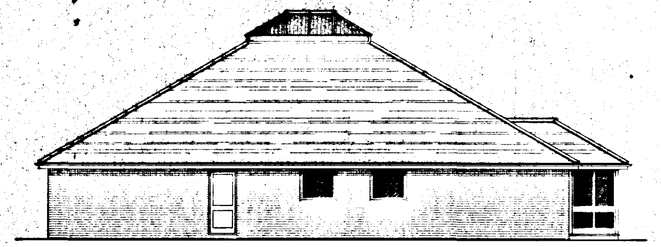


NORTH EAST ELEVATION

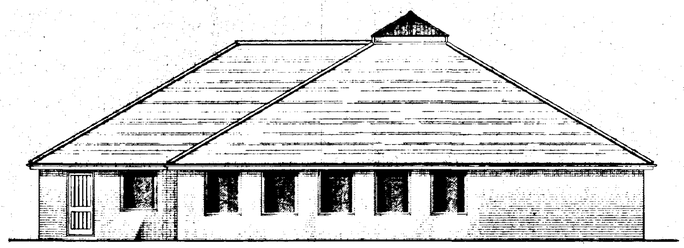


SOUTH EAST ELEVATION

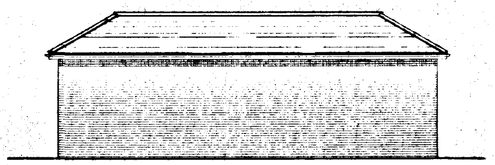


NORTH EAST ELEVATION

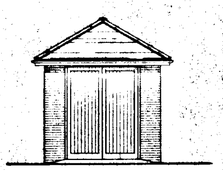

SOUTH EAST ELEVATION

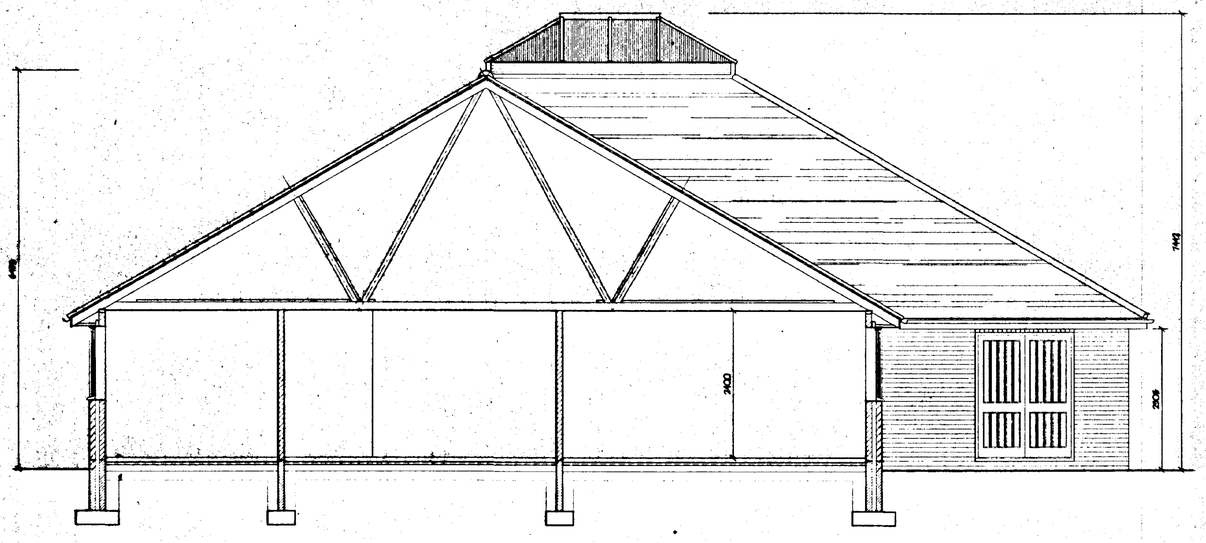

SECTION

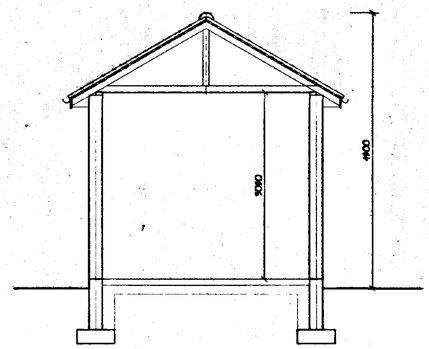

SECTION (GARAGE)

SOUTH HOLLAND DC
HOUSING & PLANNING
20 APR 1998
Ref: 0417/98

revision	date	init.	revision details.

COOPER ARCHITECTURAL DESIGN
BRONNION, HOCKLESGATE,
FLEET, SPALDING, LINC'S PE12 6LF
Tel/Fax : 01406 423782 Mobile 0410-282892

Client
PATTERSON HOMES LTD.

Project
PROPOSED AGE CONCERN CENTRE
FORMER JOHNSON BROS. SITE,
HIGH STREET,
SPALDING,
LINC'S.

DETAIL PLAN

Drawing.
SECTIONS, ELEVATIONS.

Scale	Drawing No.
1:50 1:100	9719:2A
Date. APRIL '98	Drawn. J.C.

BINS
1000
19900
19400
4500
GARAGE
STORE ROOM
4000
COPY
LOCKERS
FRIDGE
12 cu ft FREEZER
10000
LOUNGE
STORE
2800
4770
LOCKABLE VAT GOODS STORE
EMERGENCY EXIT
PATIO
4090
EMERGENCY EXIT
4400
TRAINING ROOM
4998
FOOTPATH
KITCHEN
GLAZED AREA
12000
CLINIC
19978
LAUNDRY
1445
1445
LADIES
GENTS.
2800
TOILET (FOR THE DISABLED)
2000
FOYER
2800
OFFICE
BATHROOM
9000
1900
9799
LOBBY
4000
1500
SKIPS
SKIPS
PARKING
FOOTPATH
ACCESS ROAD
675
2989
675
3339

SOUTH HOLLAND DC
HOUSING & PLANNING
20 APR 1998
Ref: 04/24/98.

revision	date	init.	revision details.

COOPER ARCHITECTURAL DESIGN
BRONAVON, HOCKLESCATE,
FLEET, SPALDING, LINC'S PE12 8LF
Tel/Fax : 01406 423782 Mobile 0410 290892

Client
PATTERSON HOMES LTD.

Project.
PROPOSED AGE CONCERN CENTRE.
FORMER JOHNSON BROS SITE.
HIGH STREET,
SPALDING,
LINC'S.


DETERMINED PLAN

Drawing.
FLOOR PLAN


Scale	Drawing No.
1:50	9719:1A
Date. APRIL '98	Drawn. JC.



Location Plan. 1:2500

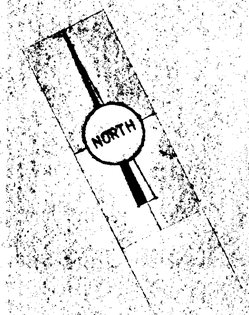

Road & Parking Pantone Reddish Brindle
Footpath Burnt Ochre
Kerbs Concrete

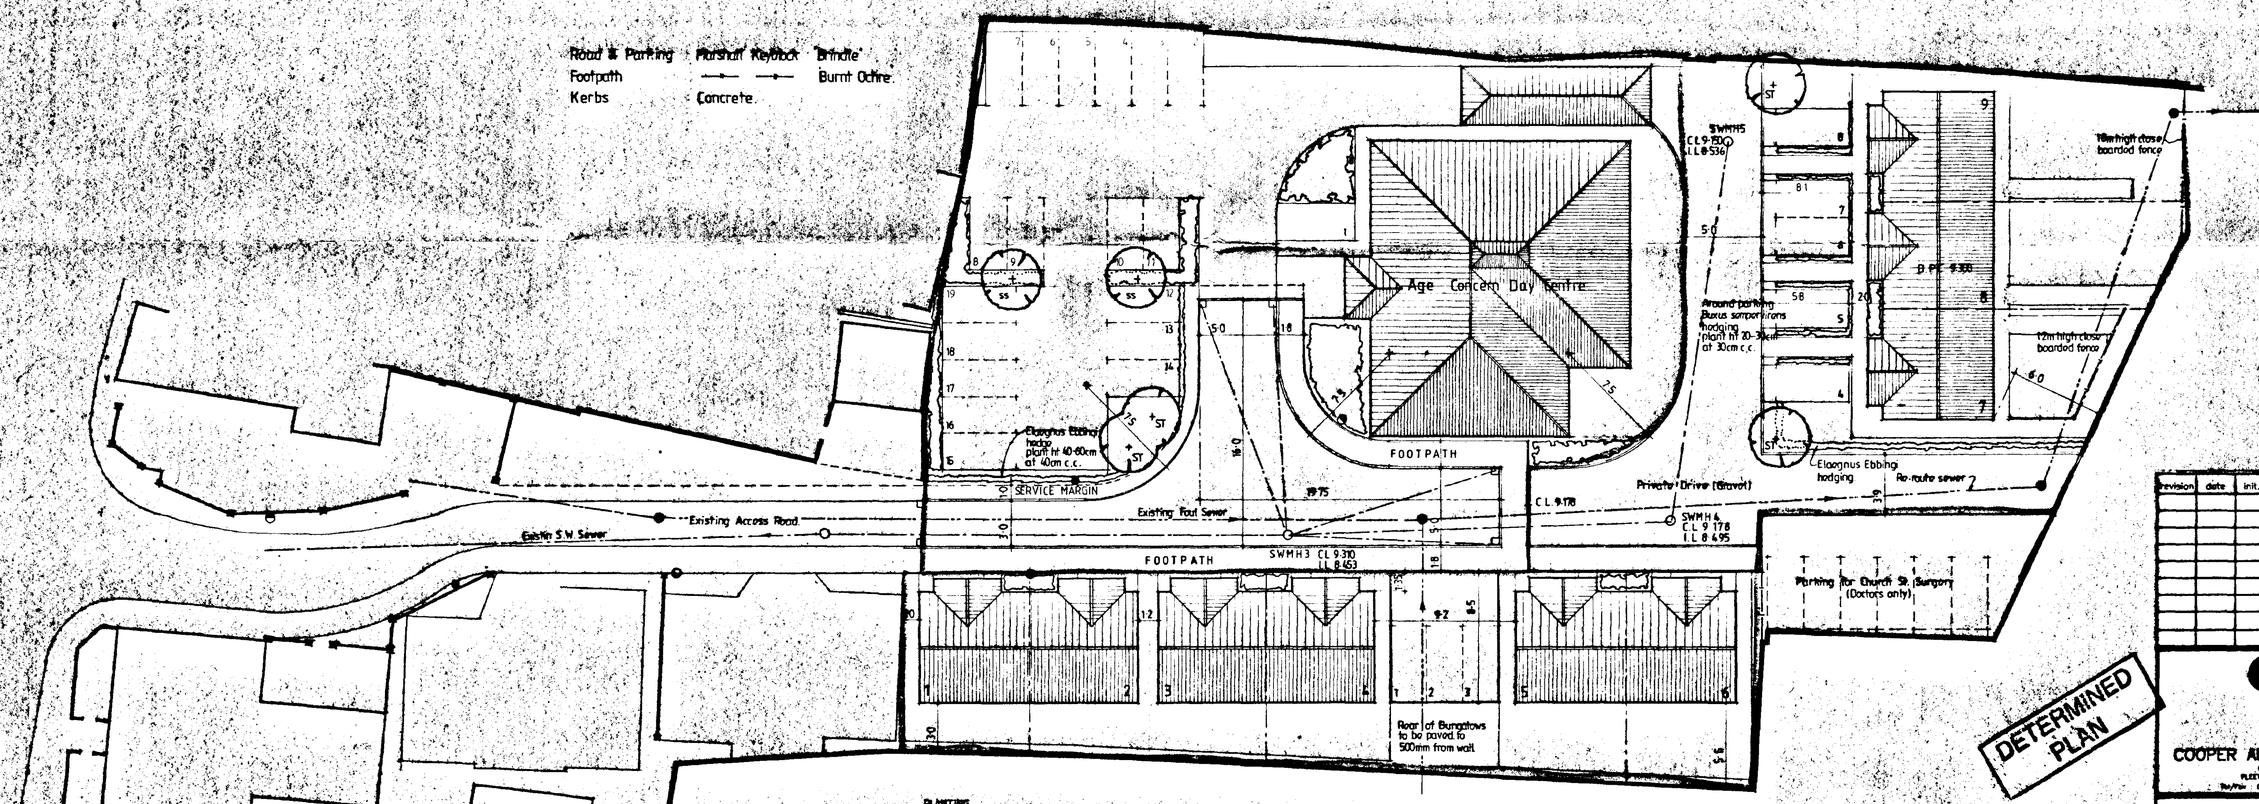

PLANTING.
ss Sorbus x Thuringiaca Fastigiata 2Nº 8 - 10cm standard
ST Sorbus Sargentiana 4Nº 8 - 10cm standard
All to be staked & ground to recieve bark mulch.

DETERMINED PLAN

SOUTH HOLLAND DC
HOUSING & PLANNING
20 APR 1998
Ref: 0614/98

revision	date	init.	revision details.

COOPER ARCHITECTURAL DESIGN
BRONAVON, HOCKLESGATE,
FLEET, SPALDING, LINC'S PE12 8LF
Tel/Fax 01406 423782 Mobile 0410 590532

Client.
PATTERSON HOMES LTD

Project.
FORMER JOHNSON BROS. SITE,
HIGH STREET,
SPALDING.

Drawing.
BLOCK & LOCATION PLANS

Scale	Drawing No.
1:200 1:2500	
SEPT. 97	J.C.