


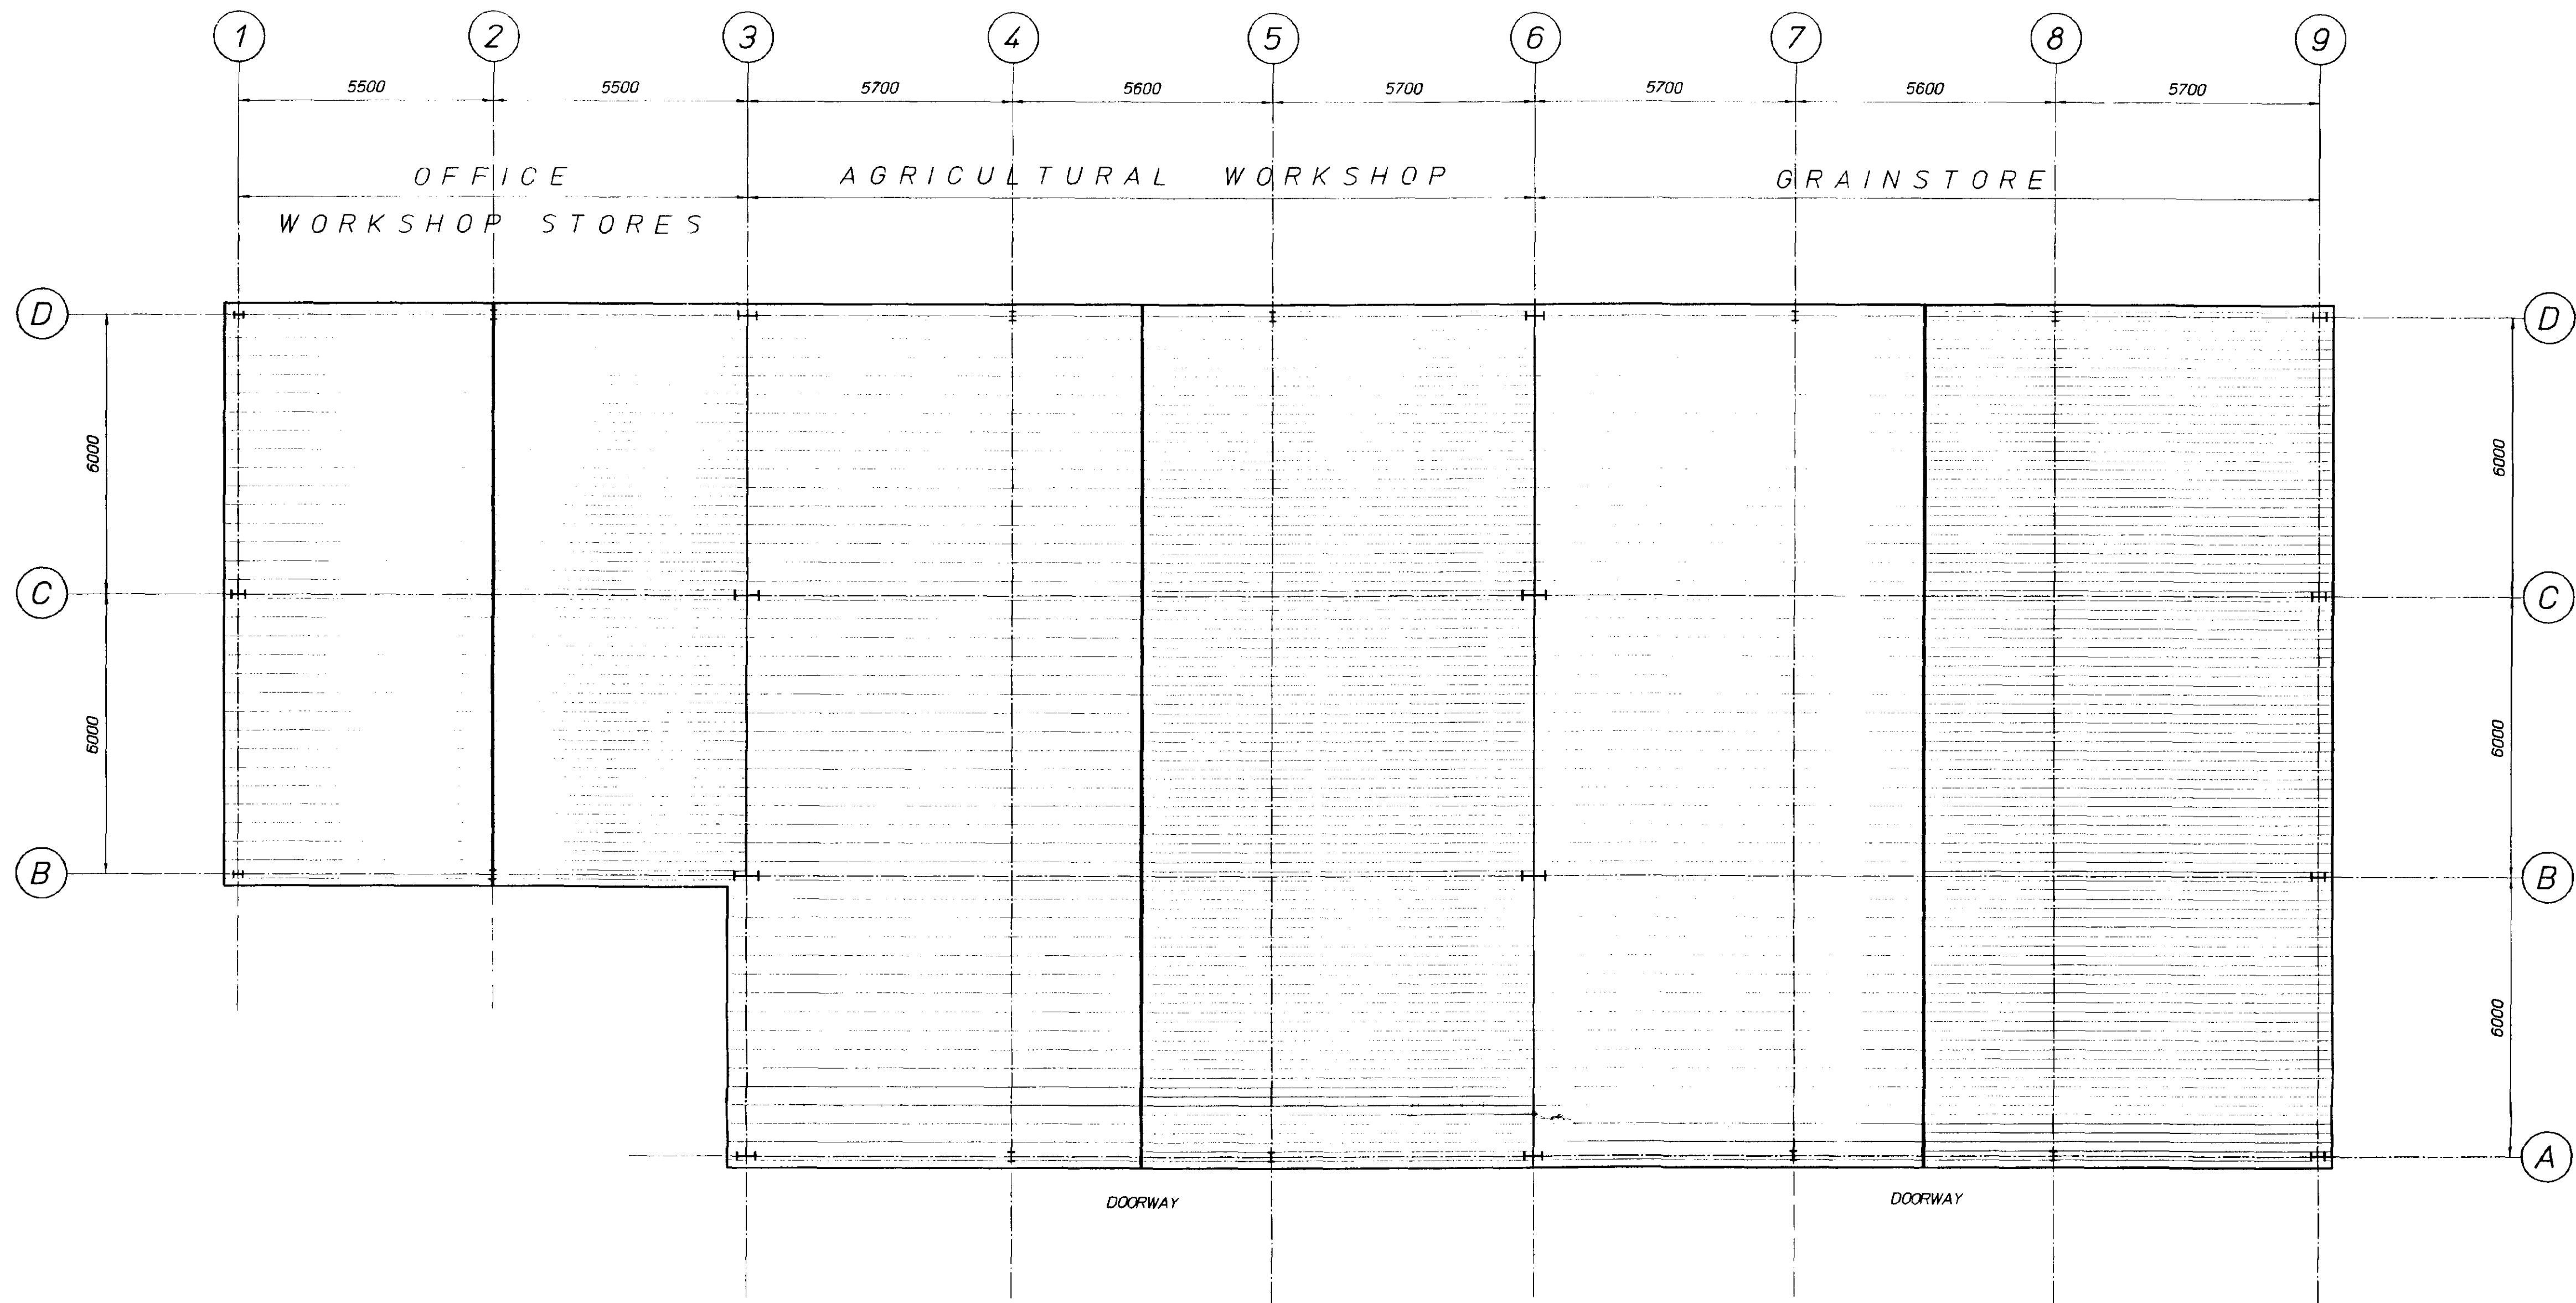

ROOF LAYOUT

ROOFLIGHTS NOT SHOWN

DRG No. 1802/1

D.A.GREEN & SONS LTD.
WHAPLODE, SPALDING,
LINCS, PE12 6TL.
Tel: 01406 370585.
Fax: 01406 370766.

REVISIONS

BY DATE

S/BLAST	-	
PAINT	- ALL STEELWORK GALV.	
REPAINT	-	
SCALE	- NTS	
DRAWN	- MJW	APRIL 99
CHKD	-	-

PROJECT

J. L. FARMS LTD.

SITE OFF RANGELL GATE,
LOW FULNEY,
SPALDING, LINCS.

DETAILS

PROPOSED AGRICULTURAL GRAIN STORE,
WORKSHOP, OFFICE & STORE (ROOF LAYOUT)

GREEN

STRUCTURAL

DRG No. 1802/1

SOUTH HOLLAND DC
HOUSING & PLANNING
26 APR 1999
Ref: 0418/99

DETERMINED



LOUVRE/EXTRACTOR FAN SIZES TO BE CONFIRMED



LOUVRE SIZES TO BE CONFIRMED



ROOF CLADDING (ALL BUILDINGS)
MOORLAND GREEN BS.12.B.21 ALL TRIMS
INCLUDING AROUND DOORS & WINDOWS.


VERTICAL CLADDING (ALL ELEVATIONS)
OLIVE GREEN BS.12.B.27 LEAVING OUT ONLY FOR
DOORS/WINDOWS/GRAIN WALLING.

ROLLER SHUTTER DOORS GALVANISED


ALL DOORS/WINDOWS BY OTHERS

3600 HIGH GRAIN WALLING LEVEL FILL
TO 4 NO. ELEVATIONS.

DEFERRED

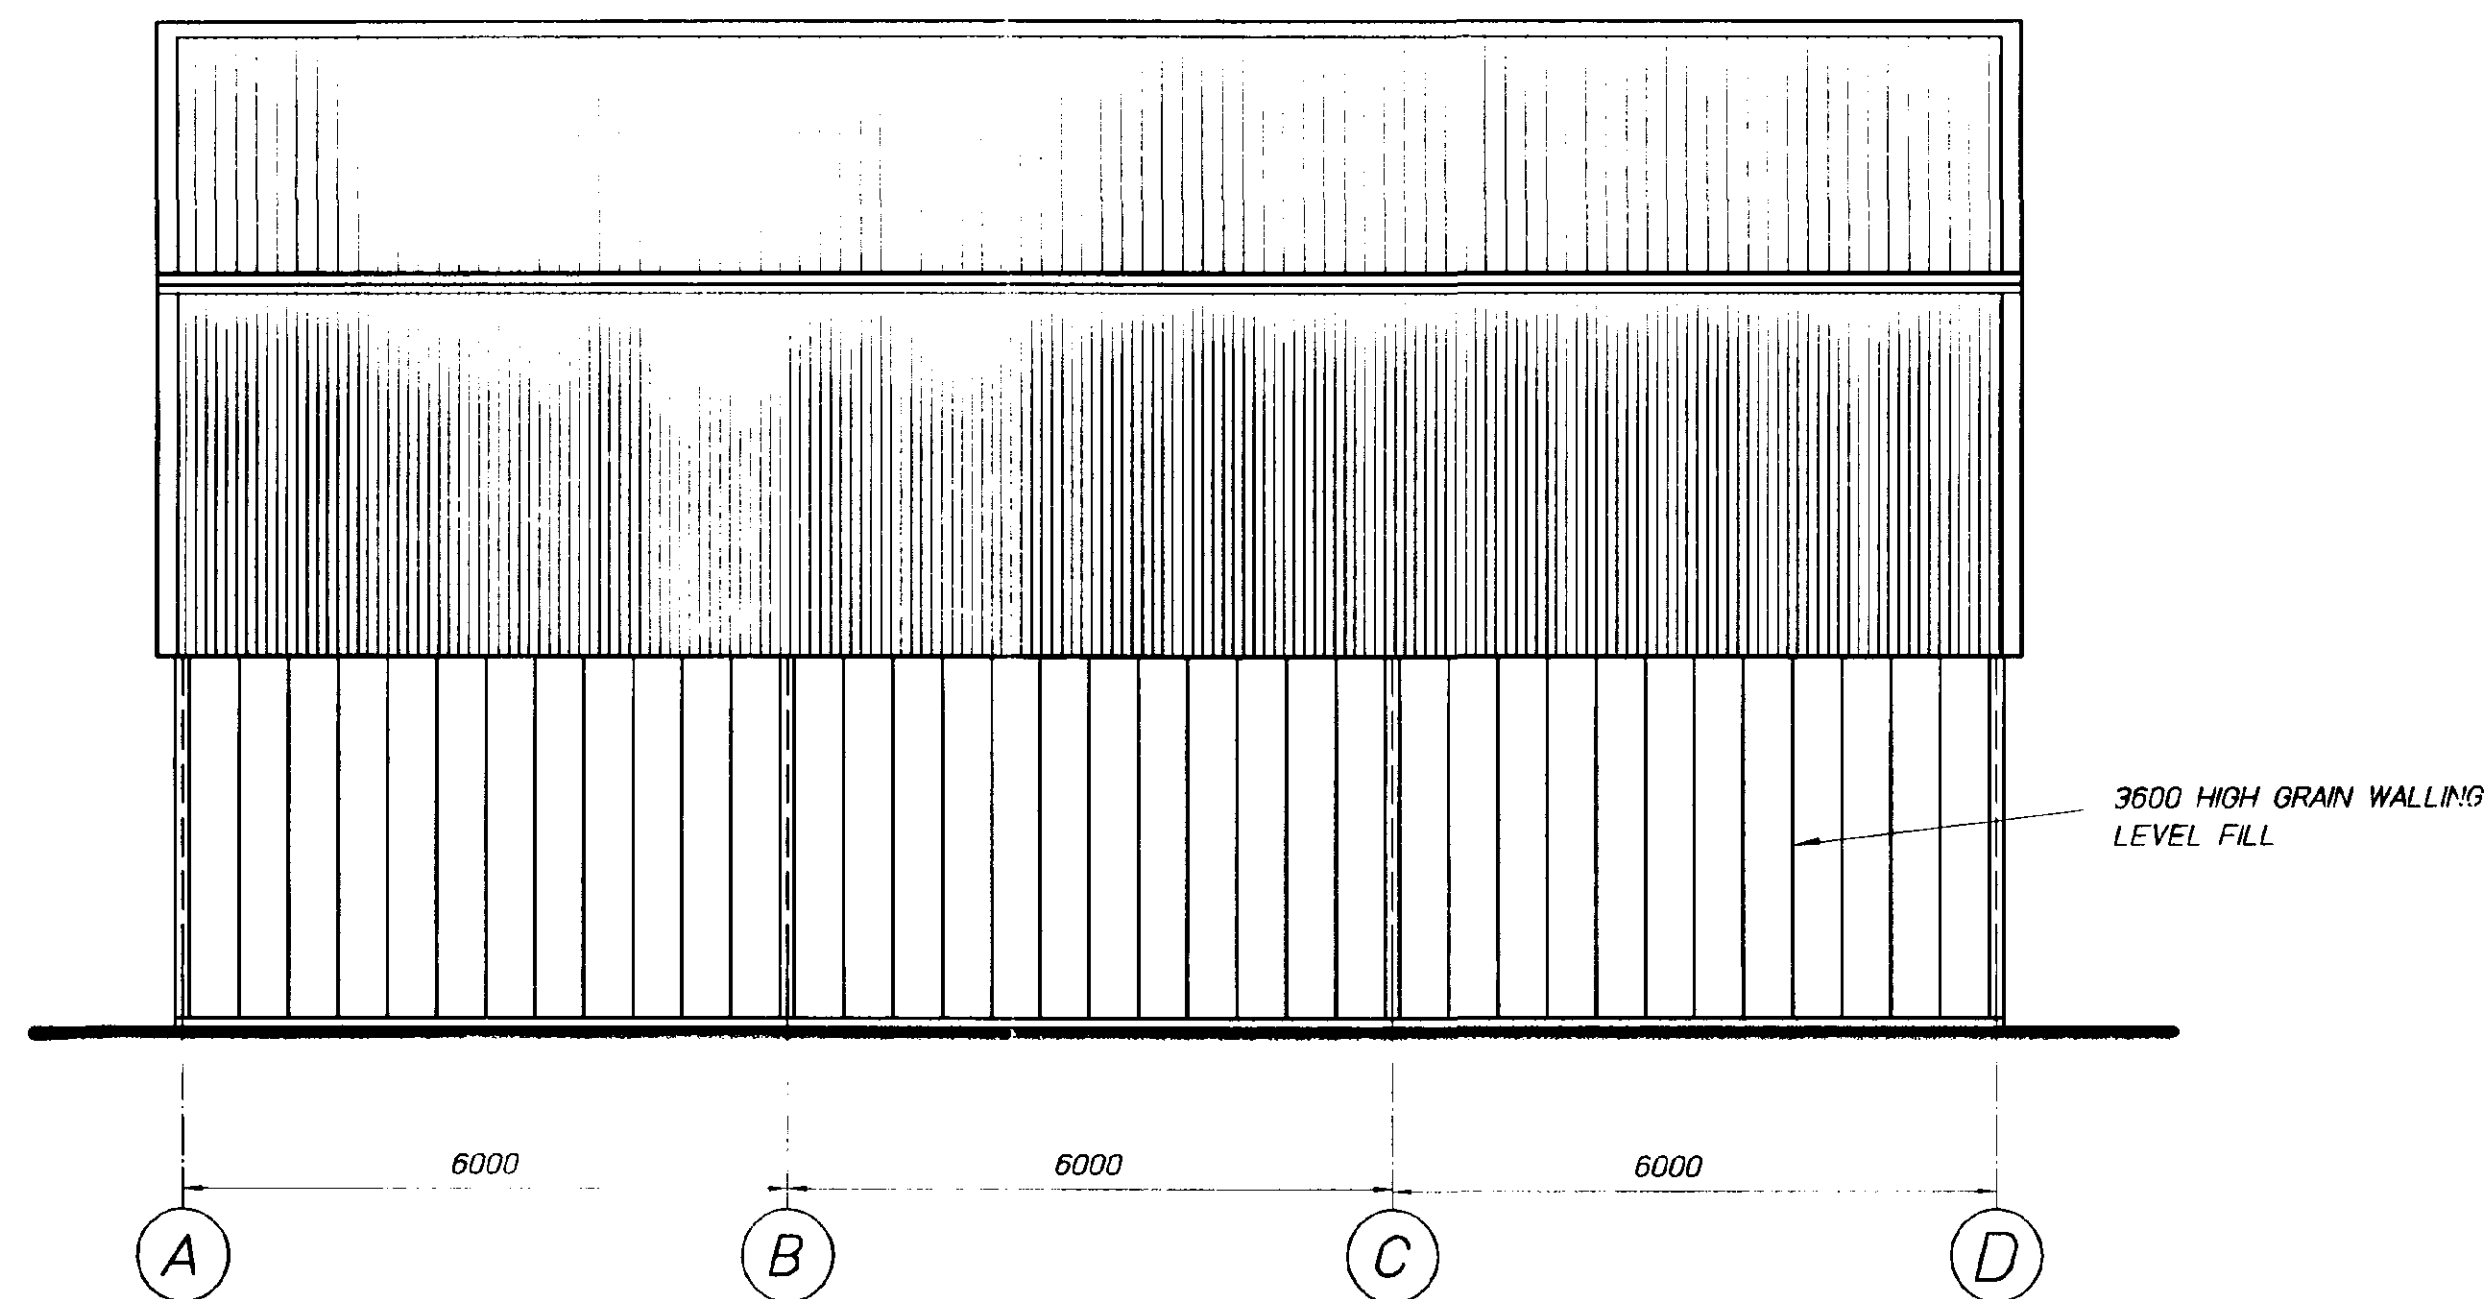

ELEVATION ON GRID LINE 9

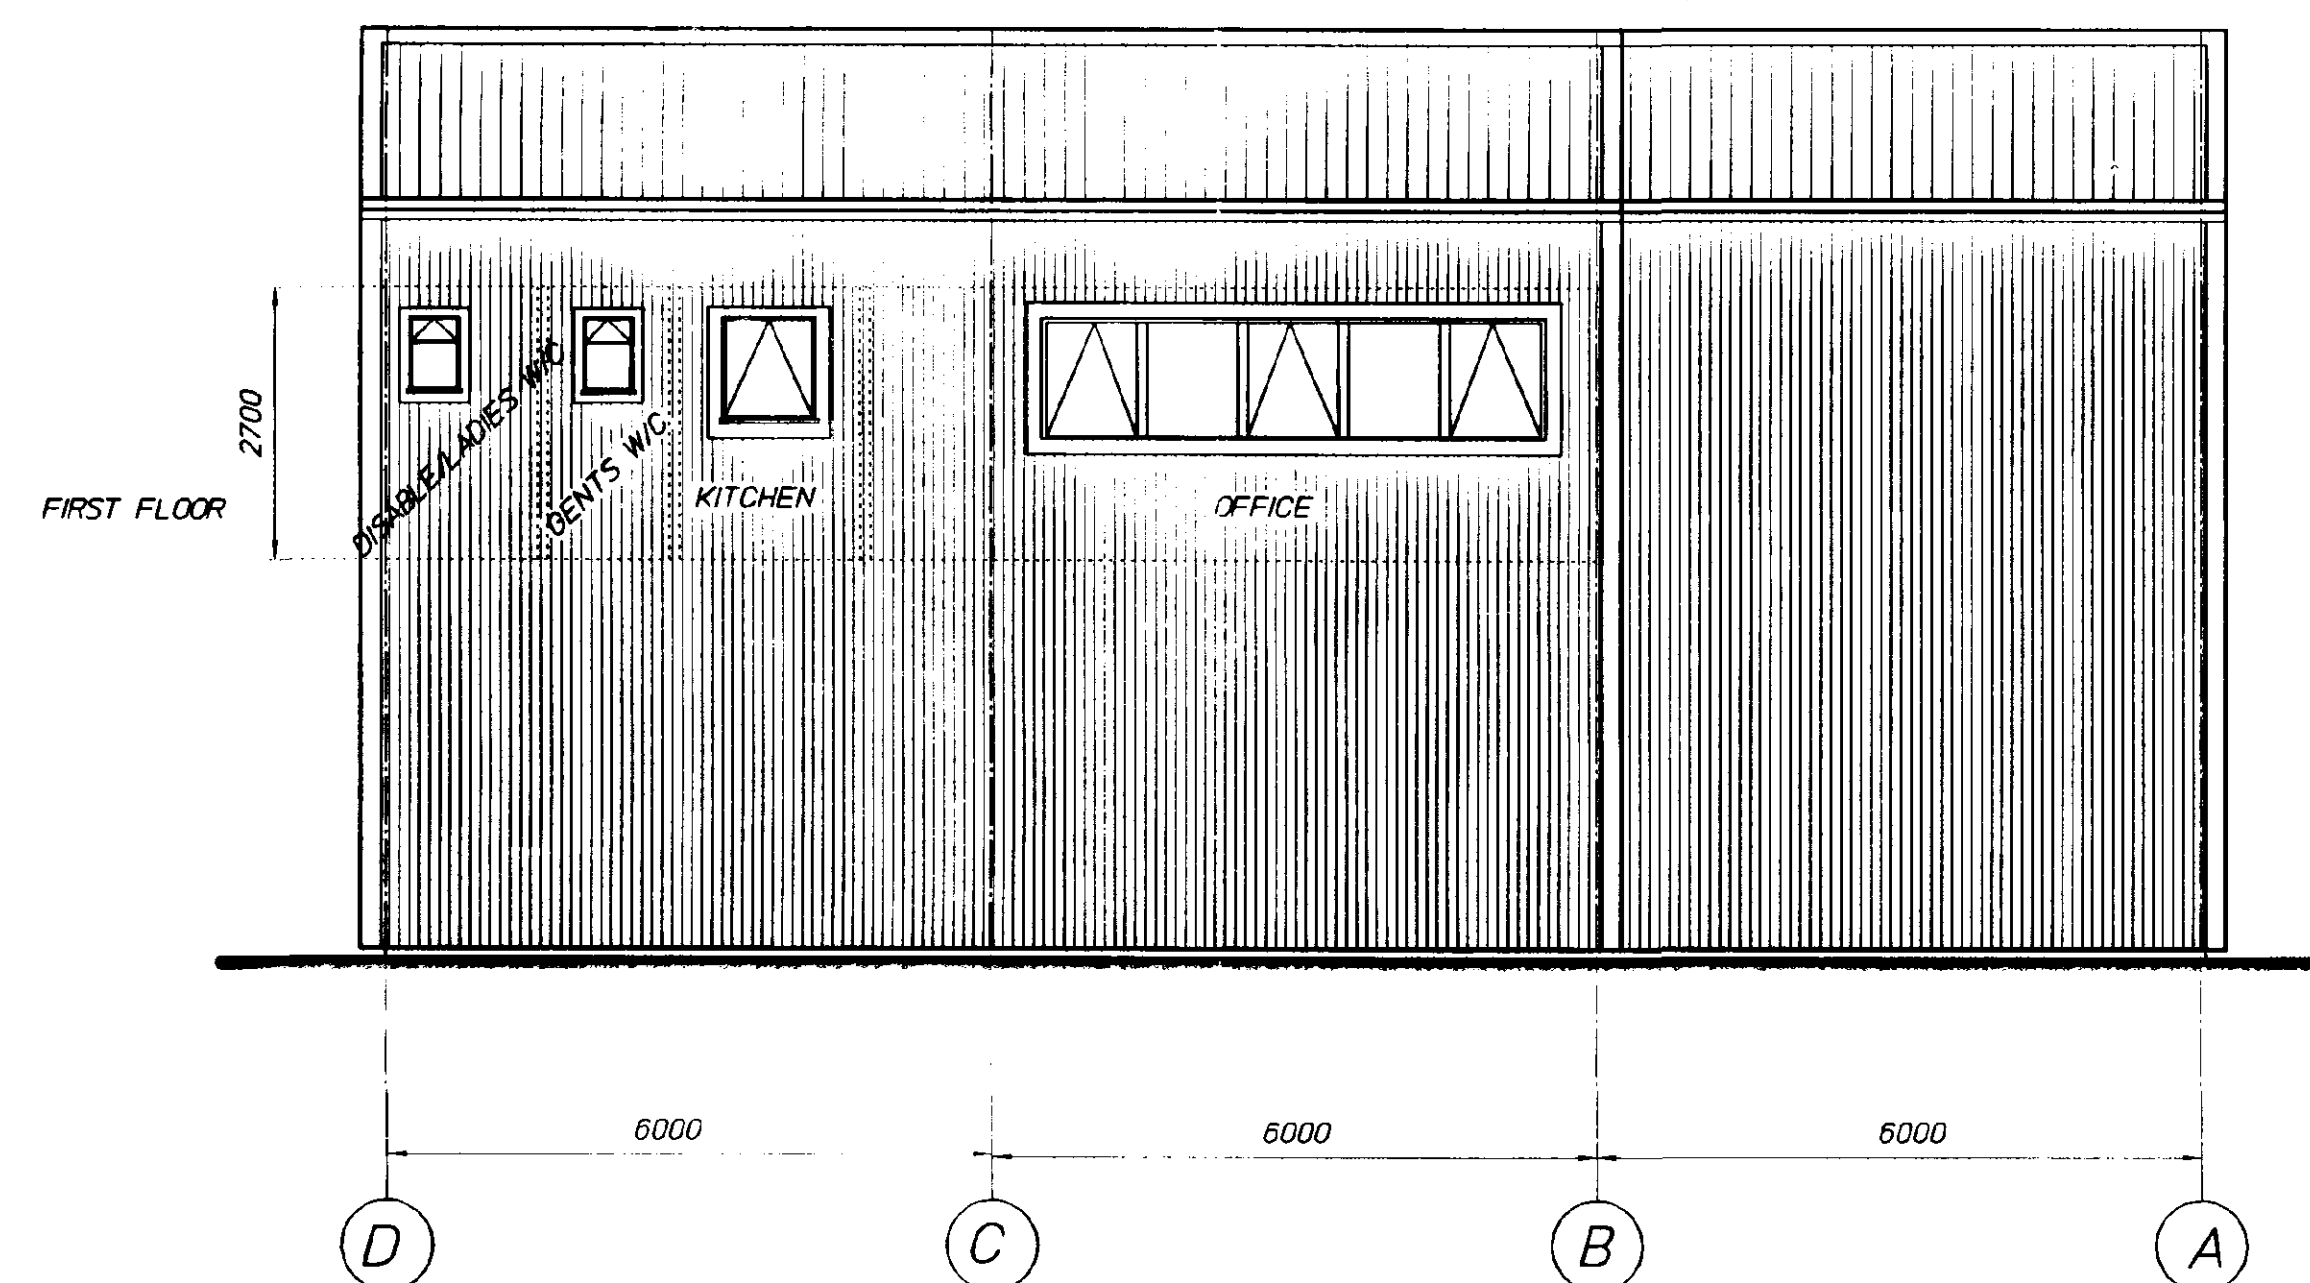

ELEVATION ON GRID LINE 1

DRG No. 1802/4

D.A.GREEN & SONS LTD.
WHAPLODE, SPALDING,
LINCS, PE12 6TL.
Tel: 01406 370585.
Fax: 01406 370766.

REVISIONS BY DATE

S/BLAST	-	
PAINT	- ALL STEELWORK GALV.	
REPAINT	-	
SCALE	- 1/75	
DRAWN	- MJW	APRIL 99
CHKD	-	-

PROJECT
J. L. FARMS LTD.

SITE OFF RANGELL GATE,
LOW FULNEY,
SPALDING, LINCS.


SOUTH FULNEY DC
HOUSING & PLANNING
26 APR 1999
Ref: 0418/99

DETAILS
PROPOSED AGRICULTURAL GRAIN STORE,
WORKSHOP, OFFICE & STORE (ELEVATIONS)

GREEN
STRUCTURAL

DRG No. 1802/4

DETERMINED
PLAN

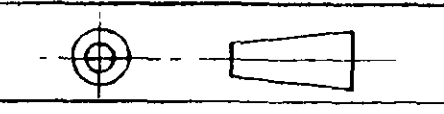

DAVID BOWMAN LTD

NEW 7.4m WIDE ACCESS ROAD

EXISTING ACCESS ROAD

NEW SECURITY FENCE

ENTRANCE GATE

NEW SEPTIC TANK

NEW I.C.

NEW I.C.

CAR PARK

PROPOSED

KICKER PUG

EXISTING BUILDING

EXISTING CONCRETE APRON

NEW CONCRETE INFILL

EXISTING RAINWATER DRAIN

NEW SECURITY FENCE

CHILDREY NORTH DROVE

BLOCK PLAN

SCALE 1/500



LOCATION PLAN

SCALE 1/2500

DRAWING NO. 1802/5

D.A. GREEN & SONS Ltd.
WHAPLODE, SPALDING,
LINCS, PE12 6TL.

Tel: HOLBEACH (01406) 370585

Fax: HOLBEACH (01406) 370766

GENERAL NOTES:
ALL HOLE SIZES MUST BE NOTED ON ACTUAL DETAILS.
ALL WELDING TO BE mm FILLET WELD CONT. EXCEPT WHERE NOTED.
ALL NOTCHES TO HAVE 10mm RADIUS.

REVISIONS BY DATE

S/BLAST
PAINT
REPAINT
SCALE 1/500 & 1/2500 DATE 21/4/99
DRAWN MW
CHKD

DRAWING ISSUED TO
F. W. SP. A. AP. T. SM. CR.
96 LP RG OM GO ST B.
ARCHITECT

CONSULTING ENGINEER

MAIN CONTRACTOR

PROJECT
J. L. FARMS LTD.

SITE ADDRESS
**OFF KANGILL GATE
LOW FULNEY
SPALDING LINCS**

DETAILS
**BLOCK PLAN &
LOCATION PLAN**

GREEN
STRUCTURAL

DRAWING NO. 1802/5

SOUTH HOLLAND DC
HOUSING & PLANNING
26 APR 1999
Ref: 0418/99

**DETAILED
PLAN**