

SHDC
Planning & Development
19 MAY 2010
Ref: 0419-10

Site Location Plan

Scale 1:1250


Date : ****	Scale : as noted
Drawing No: 1861 - 01	

Client: Mr C Delahoy

Site : New Vehicular Access at:
76 London Road
Spalding



2nd Floor - 5B Sheepmarket
Spalding
PE11 1BH
Tel: 01775 768 921
e-mail: enquiries@remiwaydesign.co.uk

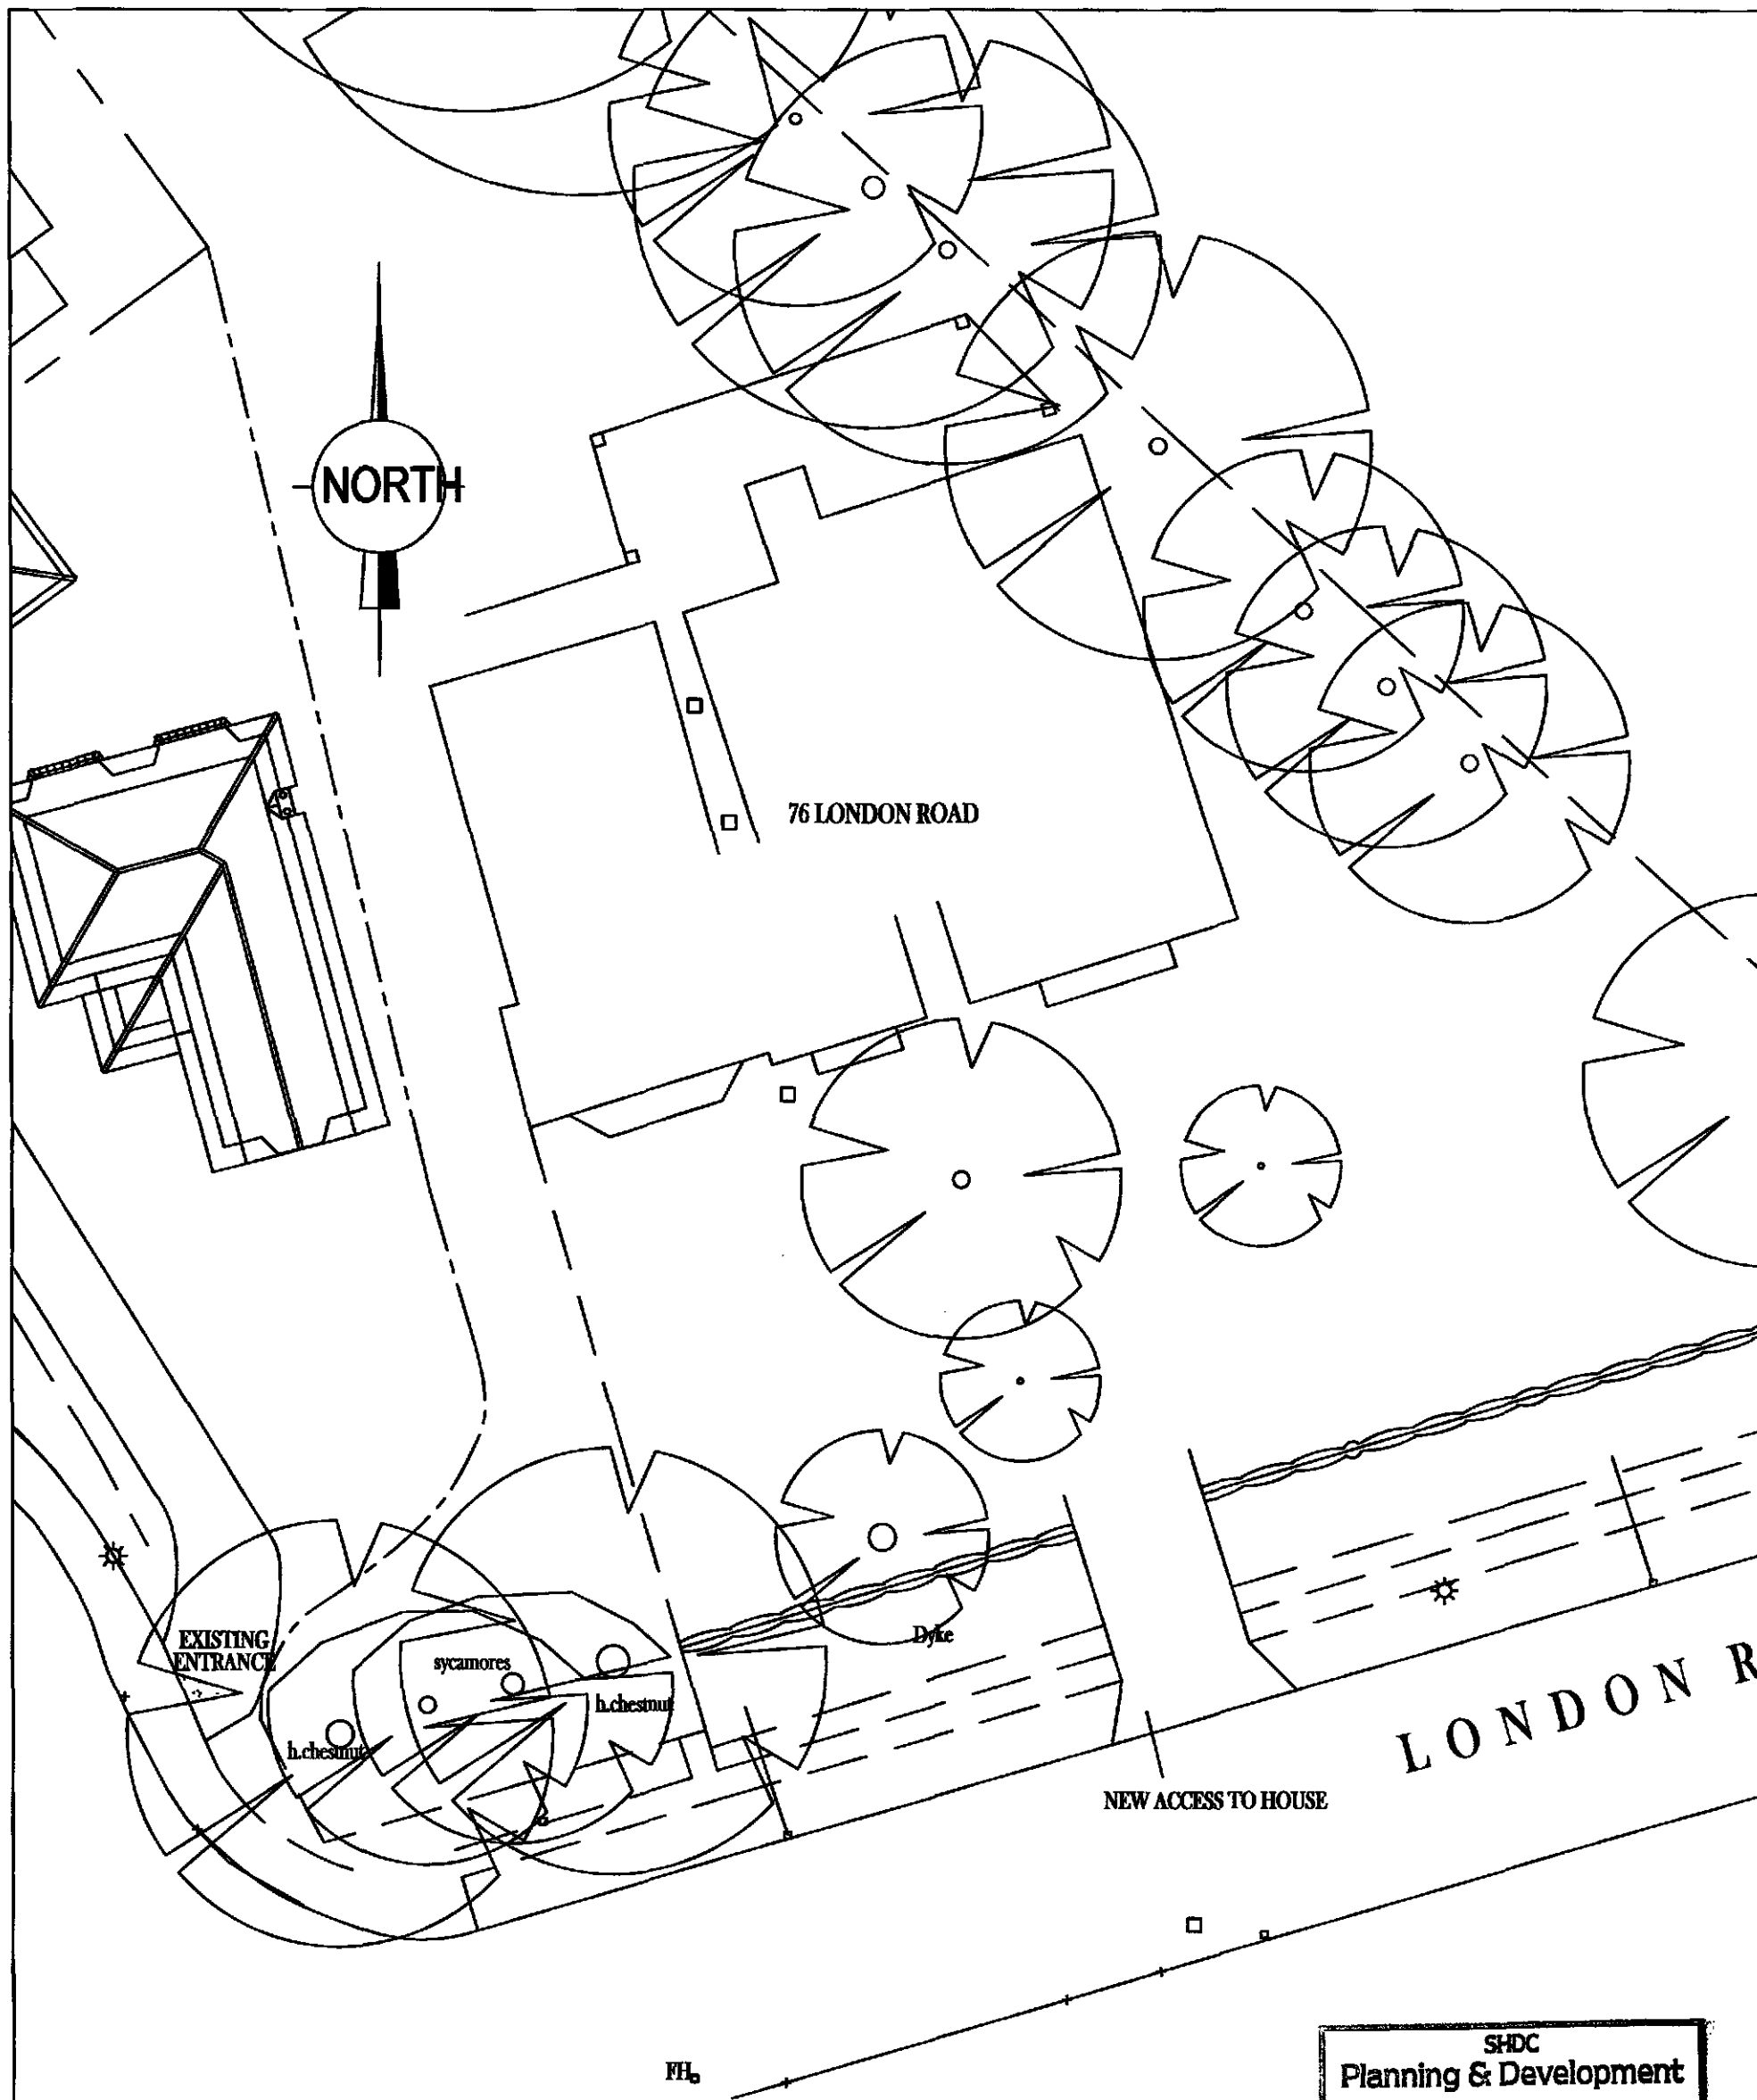

Site Block Plan
Scale 1:250

SHDC
Planning & Development
19 MAY 2010
Ref: 0419-10



2nd Floor - 58 Sheepmarket
Spalding
PE11 1BH
Tel: 01775 768 921
e-mail: enquiries@remwaydesign.co.uk

Site:

New Vehicular Access at:
76 London Road
Spalding

Client:

Mr C Delahoy

Date: 19/05/2010

Scale: as noted

Drawing No:

1861 - 02