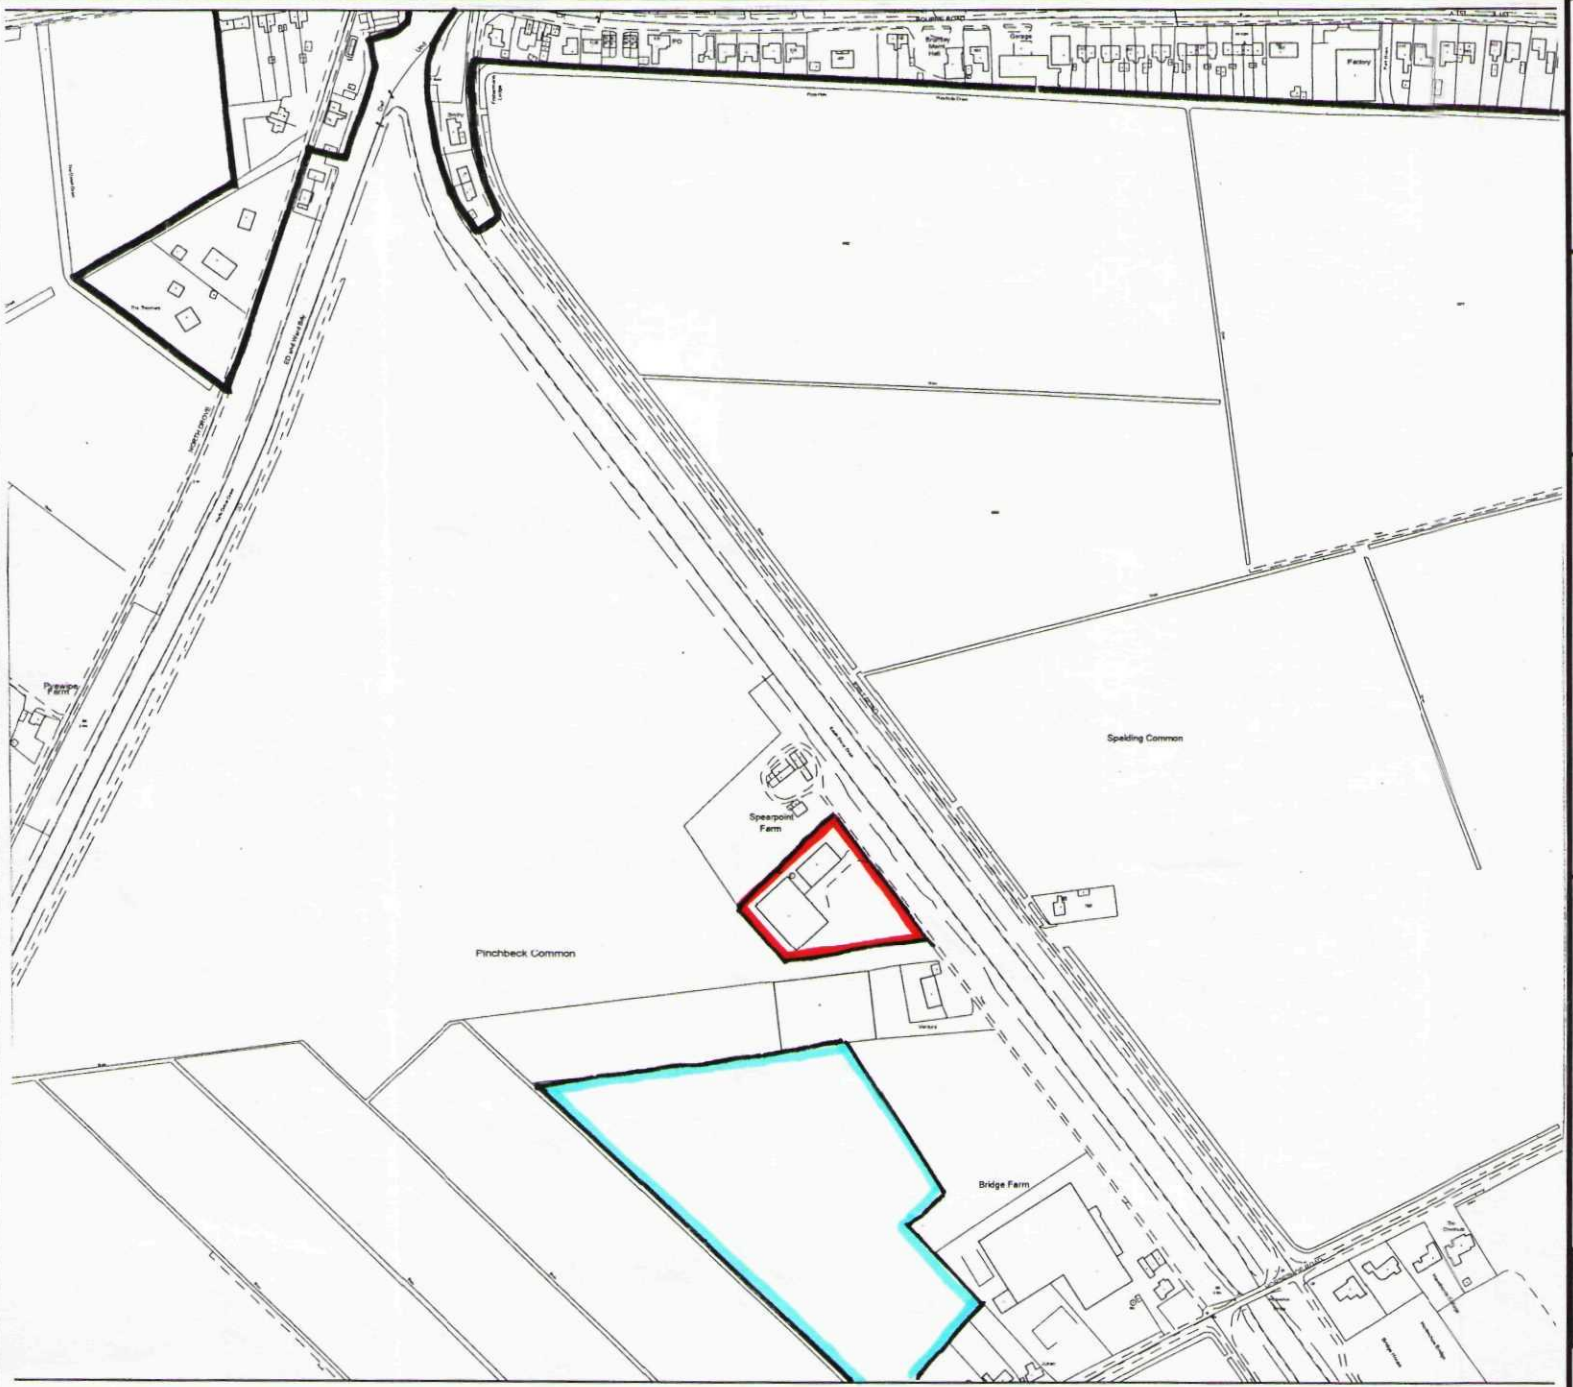


South Holland District Council

Planning & Development

Appeal by

Mr & Mrs S Ball

- Appeal Site
- Development Boundary
- Land also in ownership

Steve Williams
Head of Planning & Development
Council Offices,
Priory Road, Spalding, Lincs
PE11 2XE

Scale: 1:5000	Date: Sept 2004
Plan 'A'	North ↑

right. South Holland District Council 100018215 09/09/2004 TF2121 1:5000