
© COPYRIGHT DEREK MORRIS
do not scale this drawing




ELEVATION TO CAR PARK AS PROPOSED

BRICKS
THE BRICK BUSINESS GENERALLY 65mm HARVEST MULTI BSTMC
STRING COURSE AND CANTS 65mm TELLOW MULTI STOCK FACINGS BSTMC


SHOP FRONTS BROWN POWDER COAT ALUMINIUM THROUGH OUT
STAINS TO EXPOSED RAFTERS BARGE BOARDS ETC TO MATCH EXTG
WINDOWS TO FLAT TO MATCH EXTG IN STYLE AND FINISH
RAINWATER GOODS AND DOWN PIPES TO MATCH EXTG

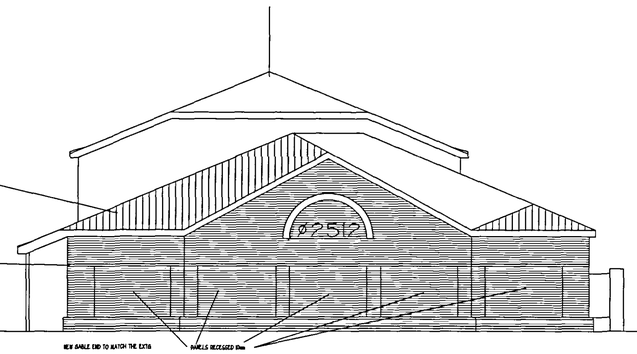


END ELEVATION AS PROPOSED

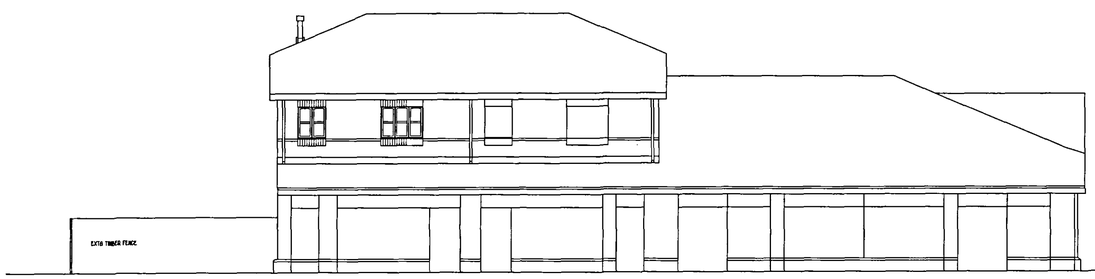


ELEVATION TO CAR PARK AS EXTG

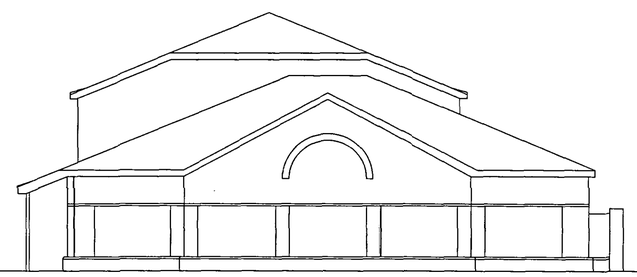


END ELEVATION AS EXTG

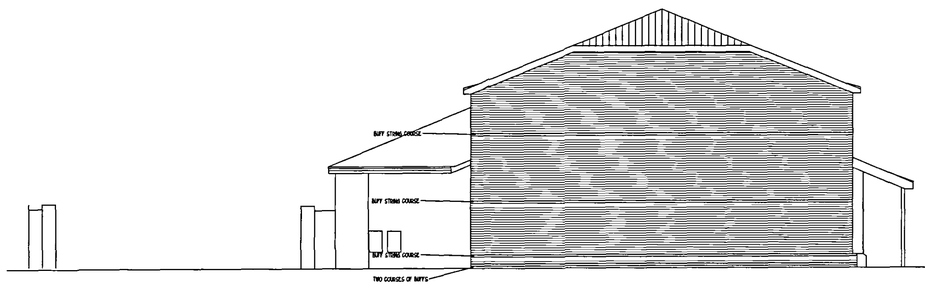


END ELEVATION AS PROPOSED

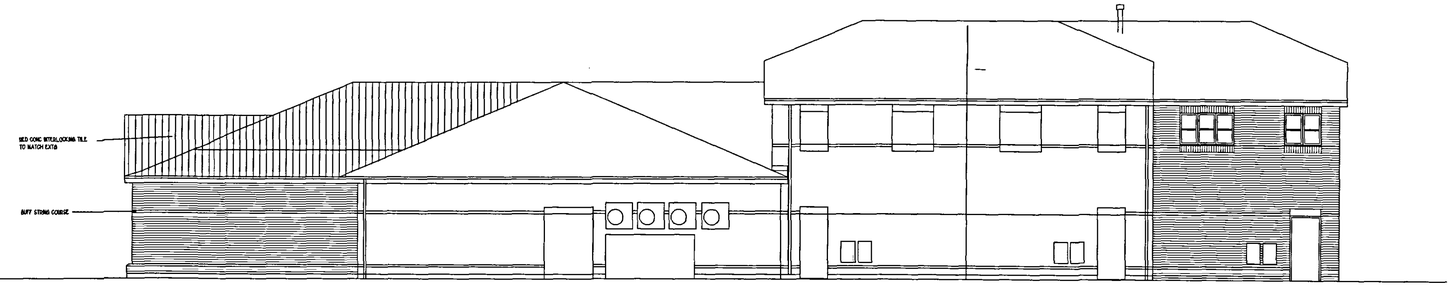

ELEVATION TO SERVICE YARD AS PROPOSED

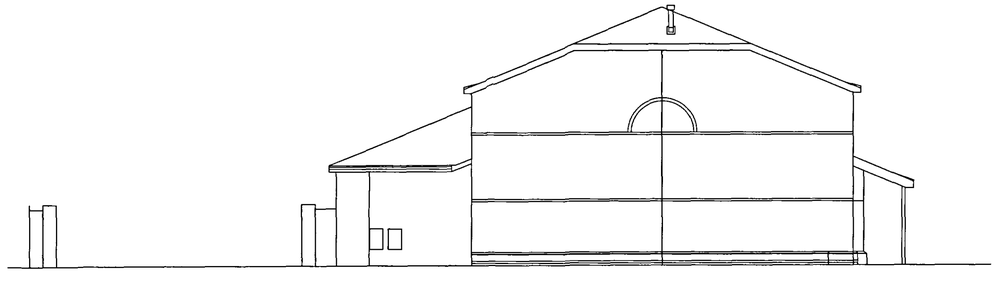

END ELEVATION AS EXTG

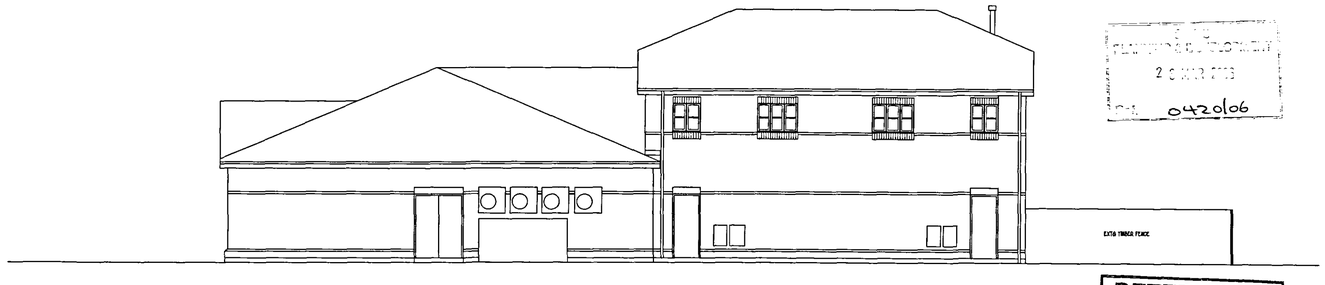

ELEVATION TO SERVICE YARD AS EXTG

RECEIVED
PLANNING DEPARTMENT
2 6 MAR 2006
042006

DETERMINED PLAN

CLIENT + LCS
PROJECT + WYGATE PARK SPALDING
DRAWING + ELEVATION AS EXTG — PREVIOUS HI
JOB NUMBER + 25-19 DRAWING NUMBER + 2519-02
SCALE + 1=100 REVISION +

DEREK MORRIS + ARCHITECTS
THE STUDIO + MALT KILN ROAD + FENTON + LINCOLN + LN1 2EW
TELEPHONE + 01427-718910 FAX + 01427-718911