

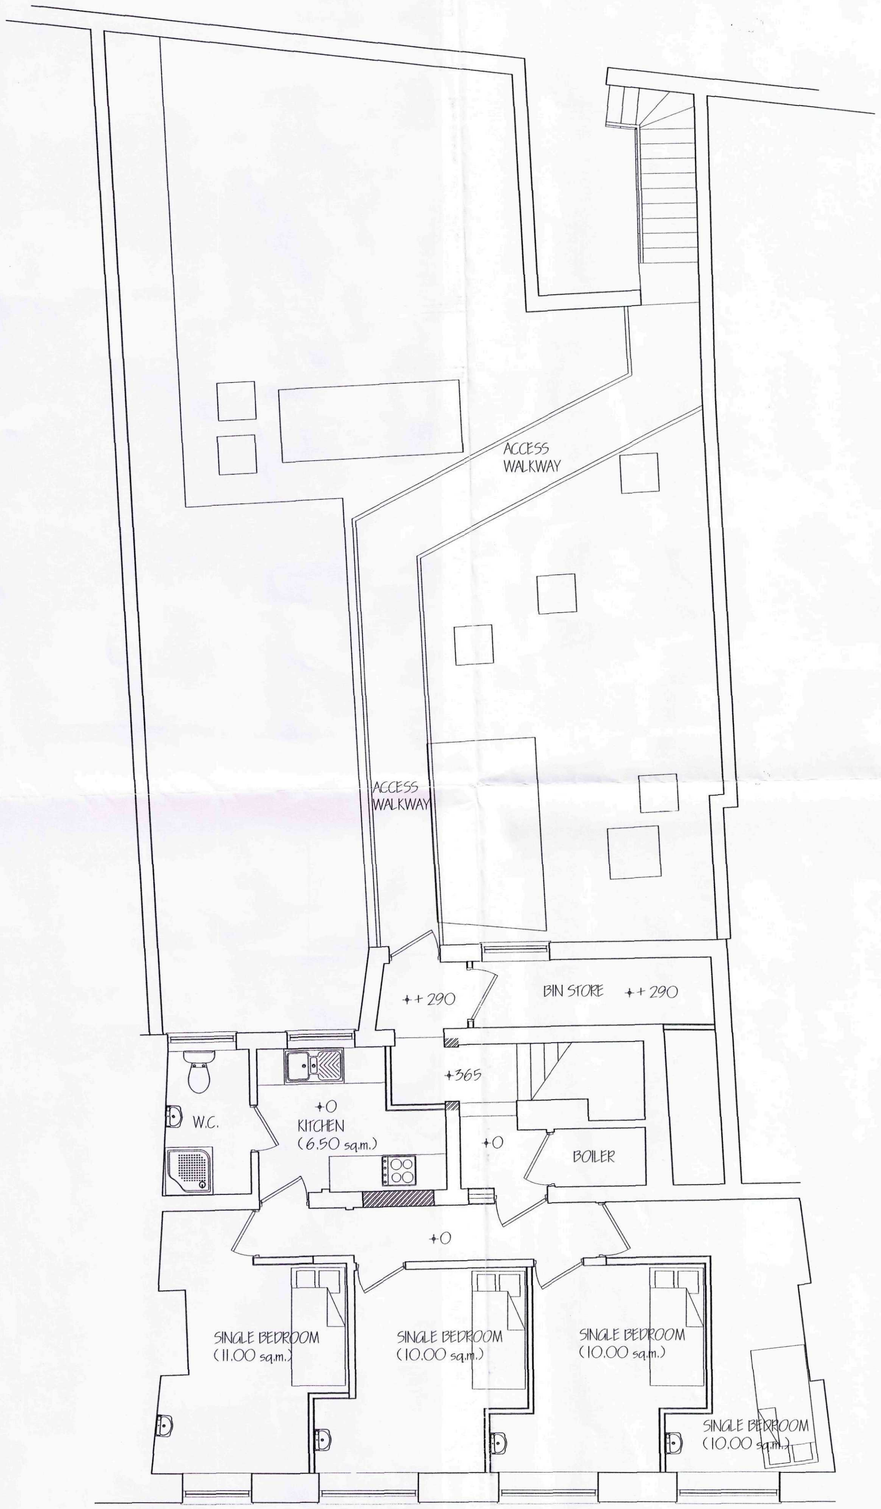


PROPOSED FIRST FLOOR PLAN 1:50

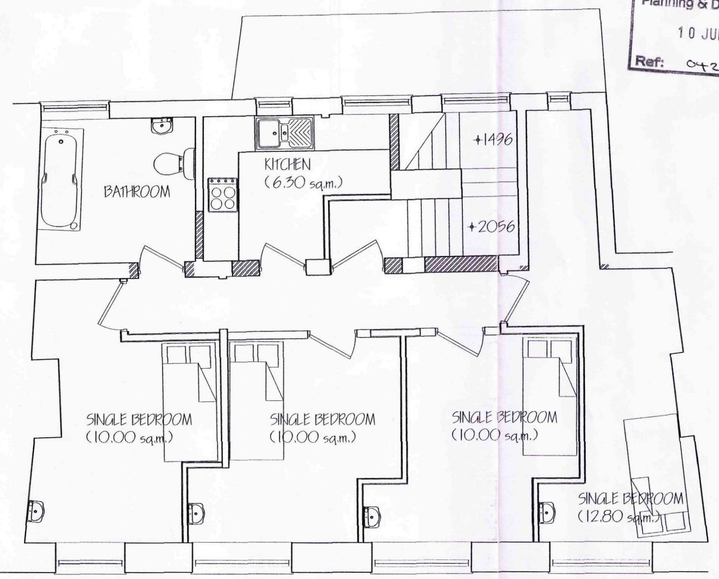

PROPOSED SECOND FLOOR PLAN 1:50

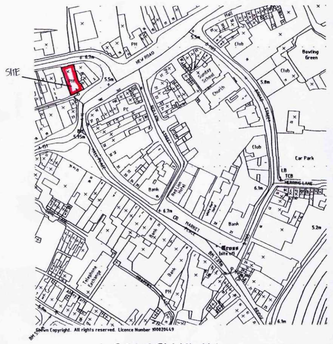


SITE
Bowling Green
Car Park
Sub
Sub
Sub