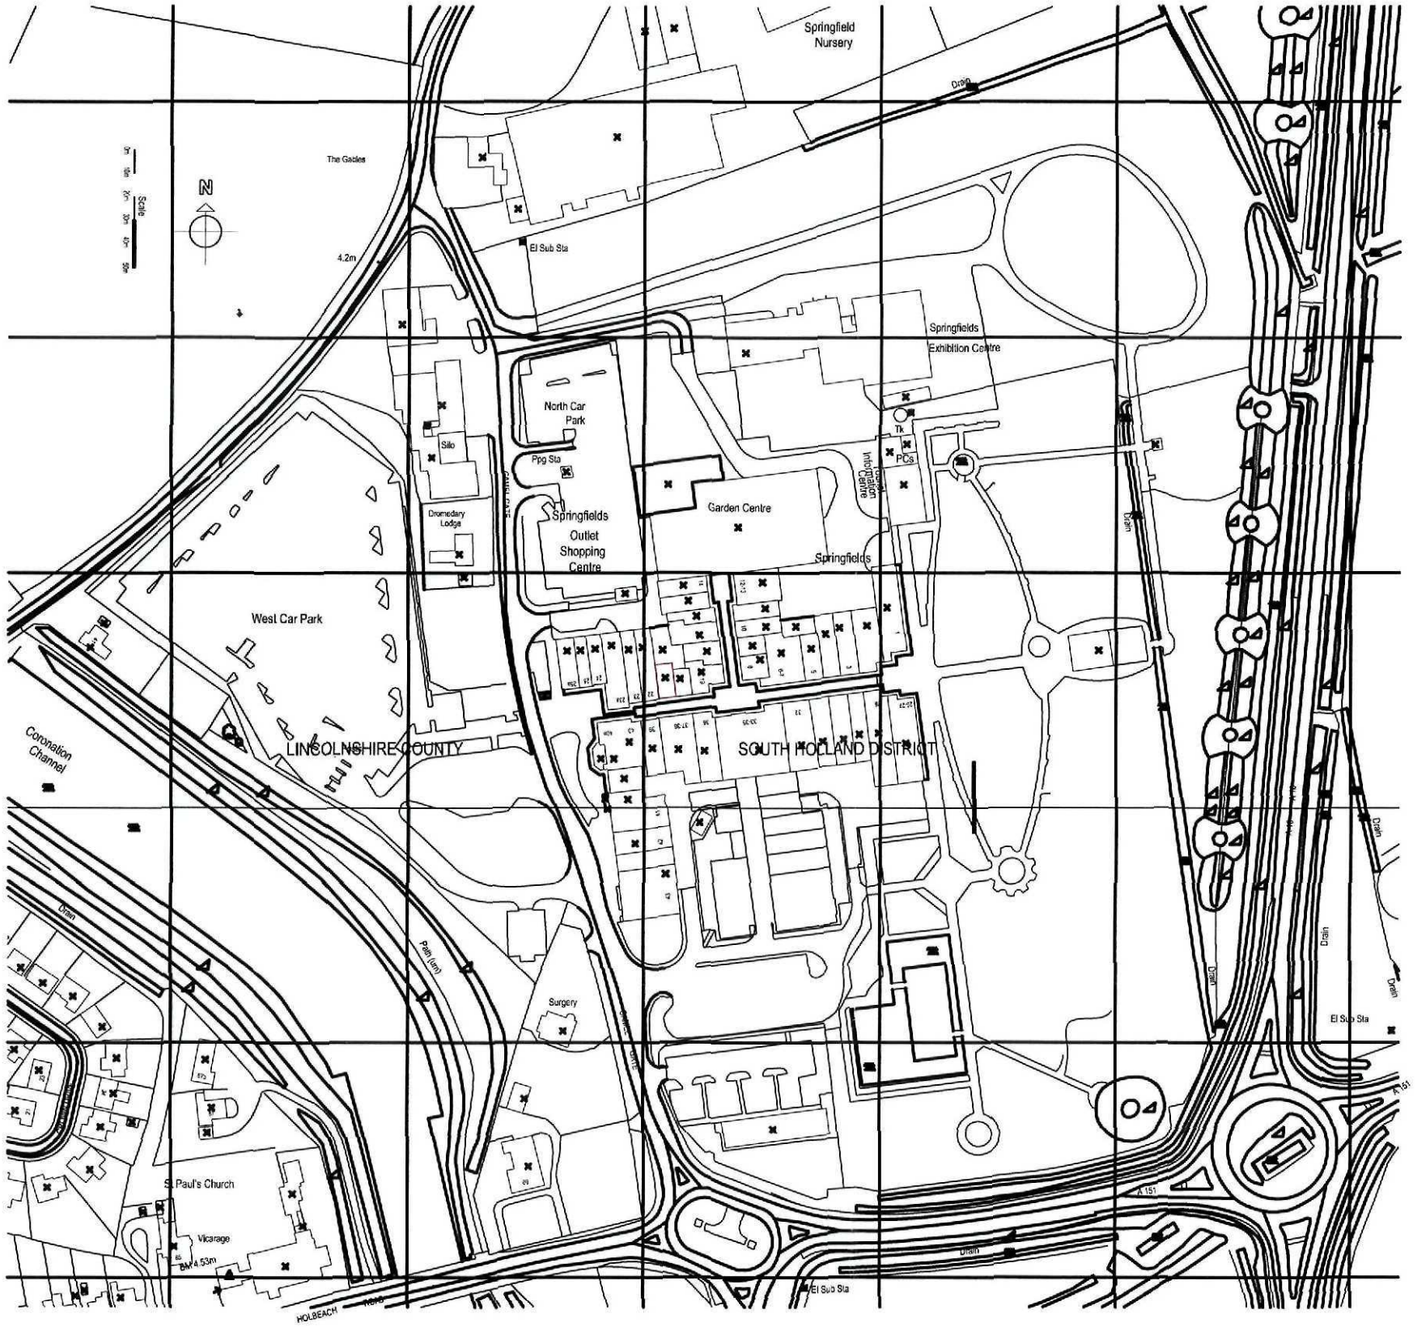



NOTES:

1. DO NOT SCALE
2. DRAWINGS TO BE READ IN CONJUNCTION WITH ALL SERVICES AND STRUCTURAL ENGINEERS DRAWINGS & SPECIFICATIONS.
3. © COPYRIGHT. DRAWINGS NOT TO BE REPRODUCED OR USED WITHOUT PRIOR WRITTEN CONSENT.

SHDC
Planning & Development
0 6 JUN 2011
Ref: 0420-11

# INFORMATION

| REF | DATE | REVISION | DRAWN | CHECKED |
|---|---|---|---|---|
| - | - | - | - | - |

| SCALE @A3 | DATE | DRAWN BY | CHECKED BY |
|---|---|---|---|
| 1:2500@A3 | MAY 2011 | MS | MB |

DRAWING

UNIT 21
SITE LOCATION PLAN

PROJECT

PROPOSED STORE FIT OUT
SPRINGFIELDS CENTRE, SPALDING

CLIENT

THE BODY SHOP
INTERNATIONAL PLC

RIDGE

THE COWYARDS
BLENHEIM PALACE
OXFORD ROAD
WOODSTOCK
OX20 1QR

TEL: 01993 815000
FAX: 01993 815001

www.ridge.co.uk

| DRG NO | REV |
|---|---|
| 110525-9 | - |

FILE REFERENCE:

XREF FILE REFERENCE: