
Contractors are responsible for checking all dimensions on site prior to work commencing.Due to areas of the structure being covered, unexposed or otherwise inaccessible the notes / specifications of existing materials are subject to confirmation of site when it is feasible to expose the relevant areas of construction. All material schedules are given in good faith and for pricing purposes only. It is the responsibility of the contractor to check their accuracy before ordering any materials. Remway Design accepts no responsibility for the accuracy of these material schedules.

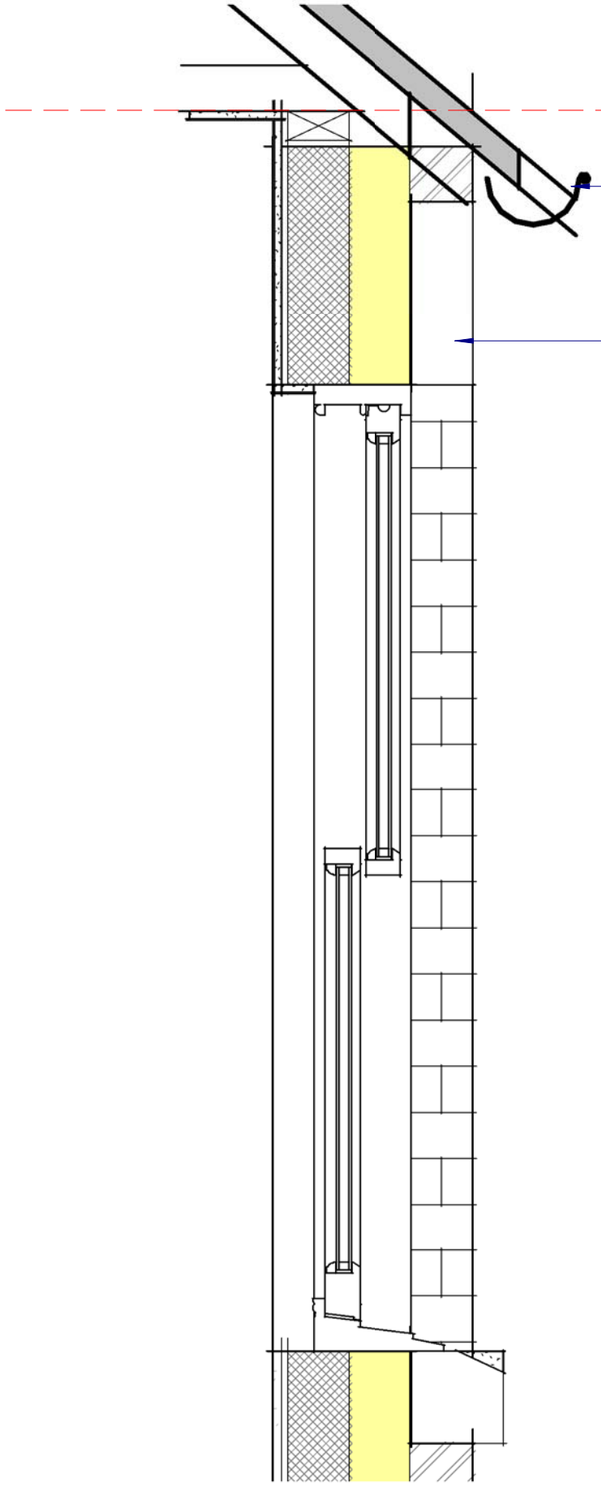

All Rainwater goods to be Black uPVC Cast Iron Effect by Brett Martin Ltd to be fitted to walls via Rise and Fall Spike brackets


Precut Proprietary Structural Flat Gauged Brick Arch Sett with 15mm Arch Rise.


Sash Section

1 : 10

Flat Gauged Brick Arch (FG3) ~ Prefabricated to a supporting concrete backing lintel.

~ 102mm Brick Faced soffit for when windows are set back from the brickwork.

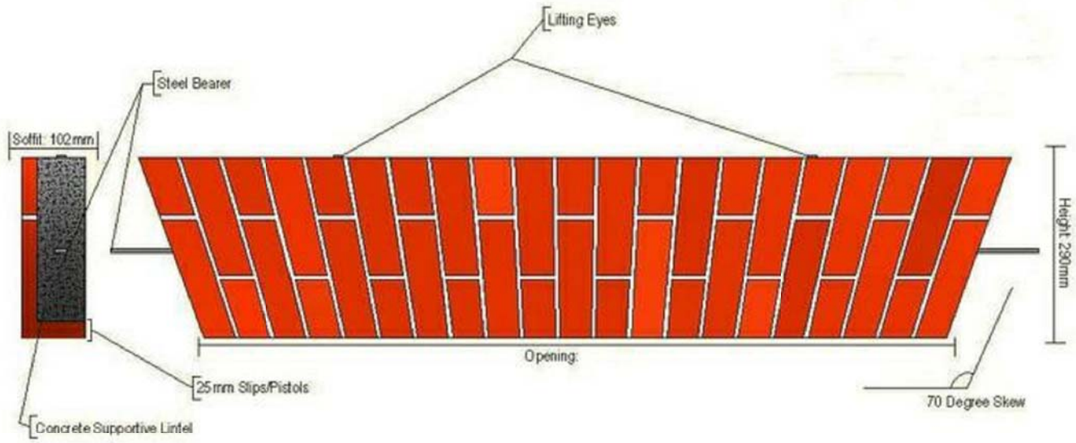

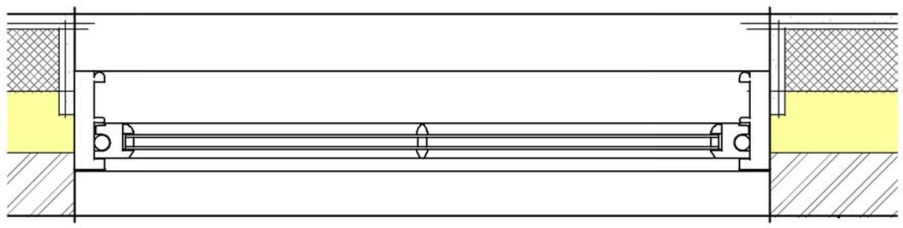

Sash Plan

1 : 10

Standard Details

Sash Details

Drg No

REM / 01

remway Design Ltd