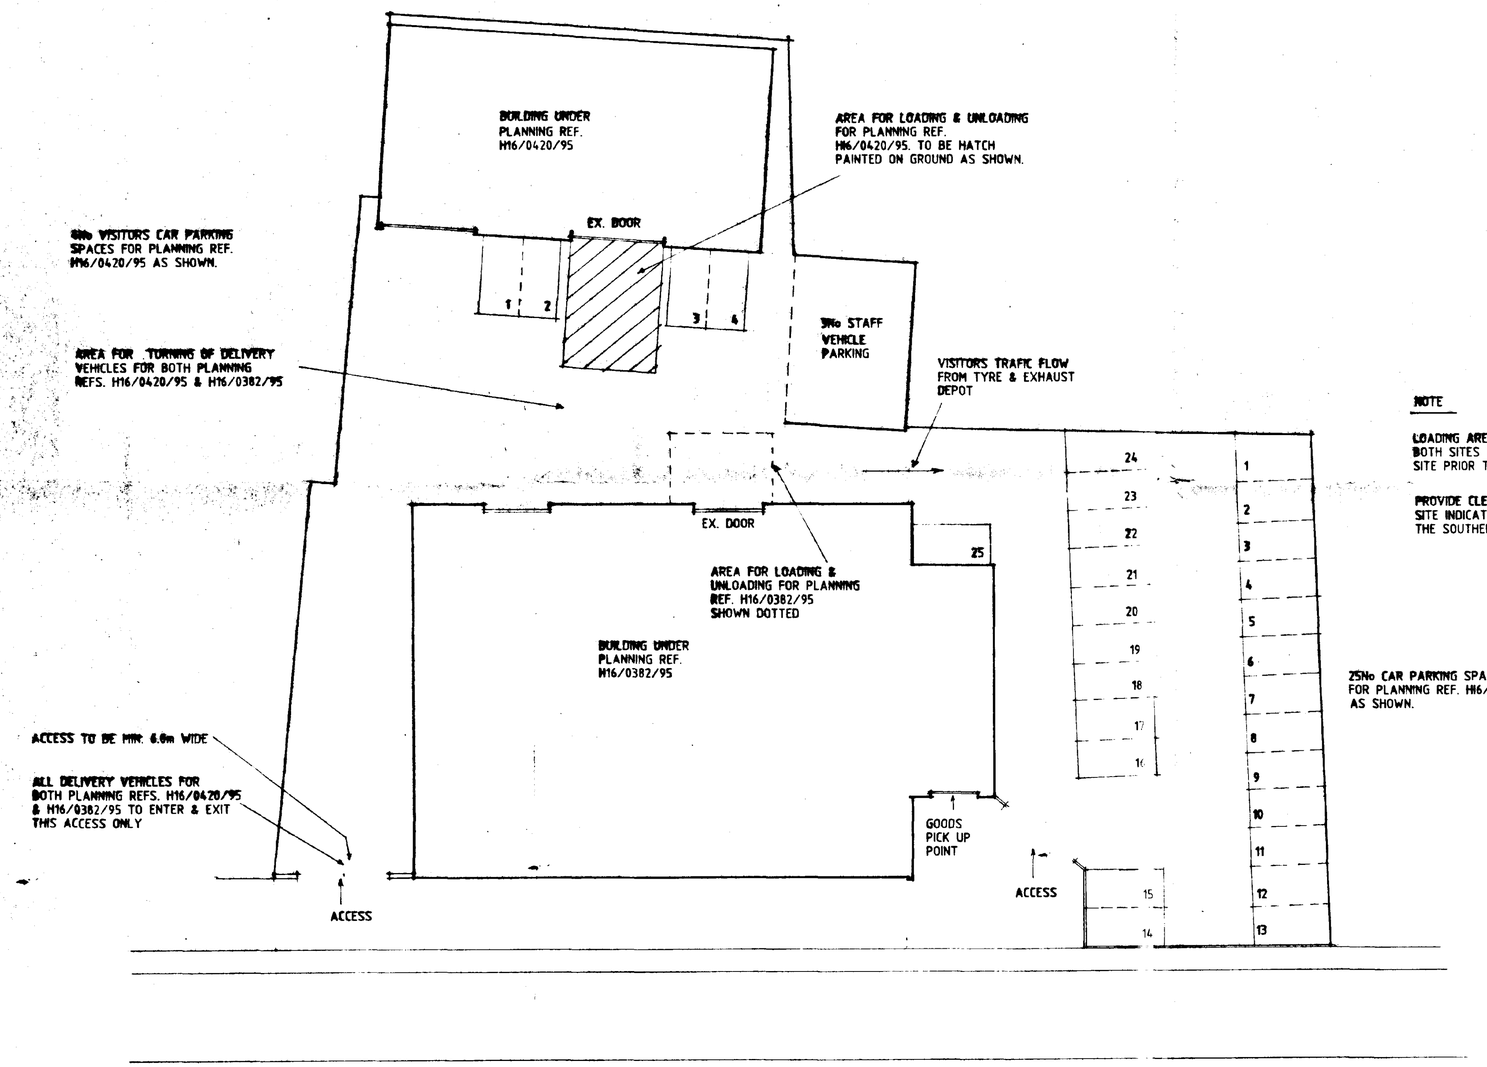


NOTE

LOADING AREAS & PARKING AREAS FOR BOTH SITES TO BE CLEARLY MARKED ON SITE PRIOR TO PREMISES BEING USED

PROVIDE CLEAR SIGNS TO KINGSWAY TYRES SITE INDICATING THE EXIT TO CUSTOMERS VIA THE SOUTHERN ACCESS POINT

AMENDED PLAN
Ref.

SOUTH HOLLAND DC
HOUSING & PLANNING
06 JUL 1995
Ref: 0420/95

DETERMINED PLAN

DESIGN Status
CONSULTANTS IN ARCHITECTURE & PLANNING

PROPOSED CHANGE OF USE OF WAREHOUSE TO RETAIL FURNISHINGS FOR MICHAEL KIELY HOLDINGS LTD.
&
PROPOSED CHANGE OF USE OF GRAIN STORE TO TYRE & EXHAUST OPERATION FOR KINGSWAY TYRES
AT
HIGH STREET, SPALDING

1:200	771821/3
JUNE-95	B.GILHAM.

A - L.C.C. ALTS - 5.7.95

Status House, 4 Princes Street, Wisbech, Lincs. PE13 1EB
Tel: 01406 424343 Fax: 01406 490702