
90 West Elloe

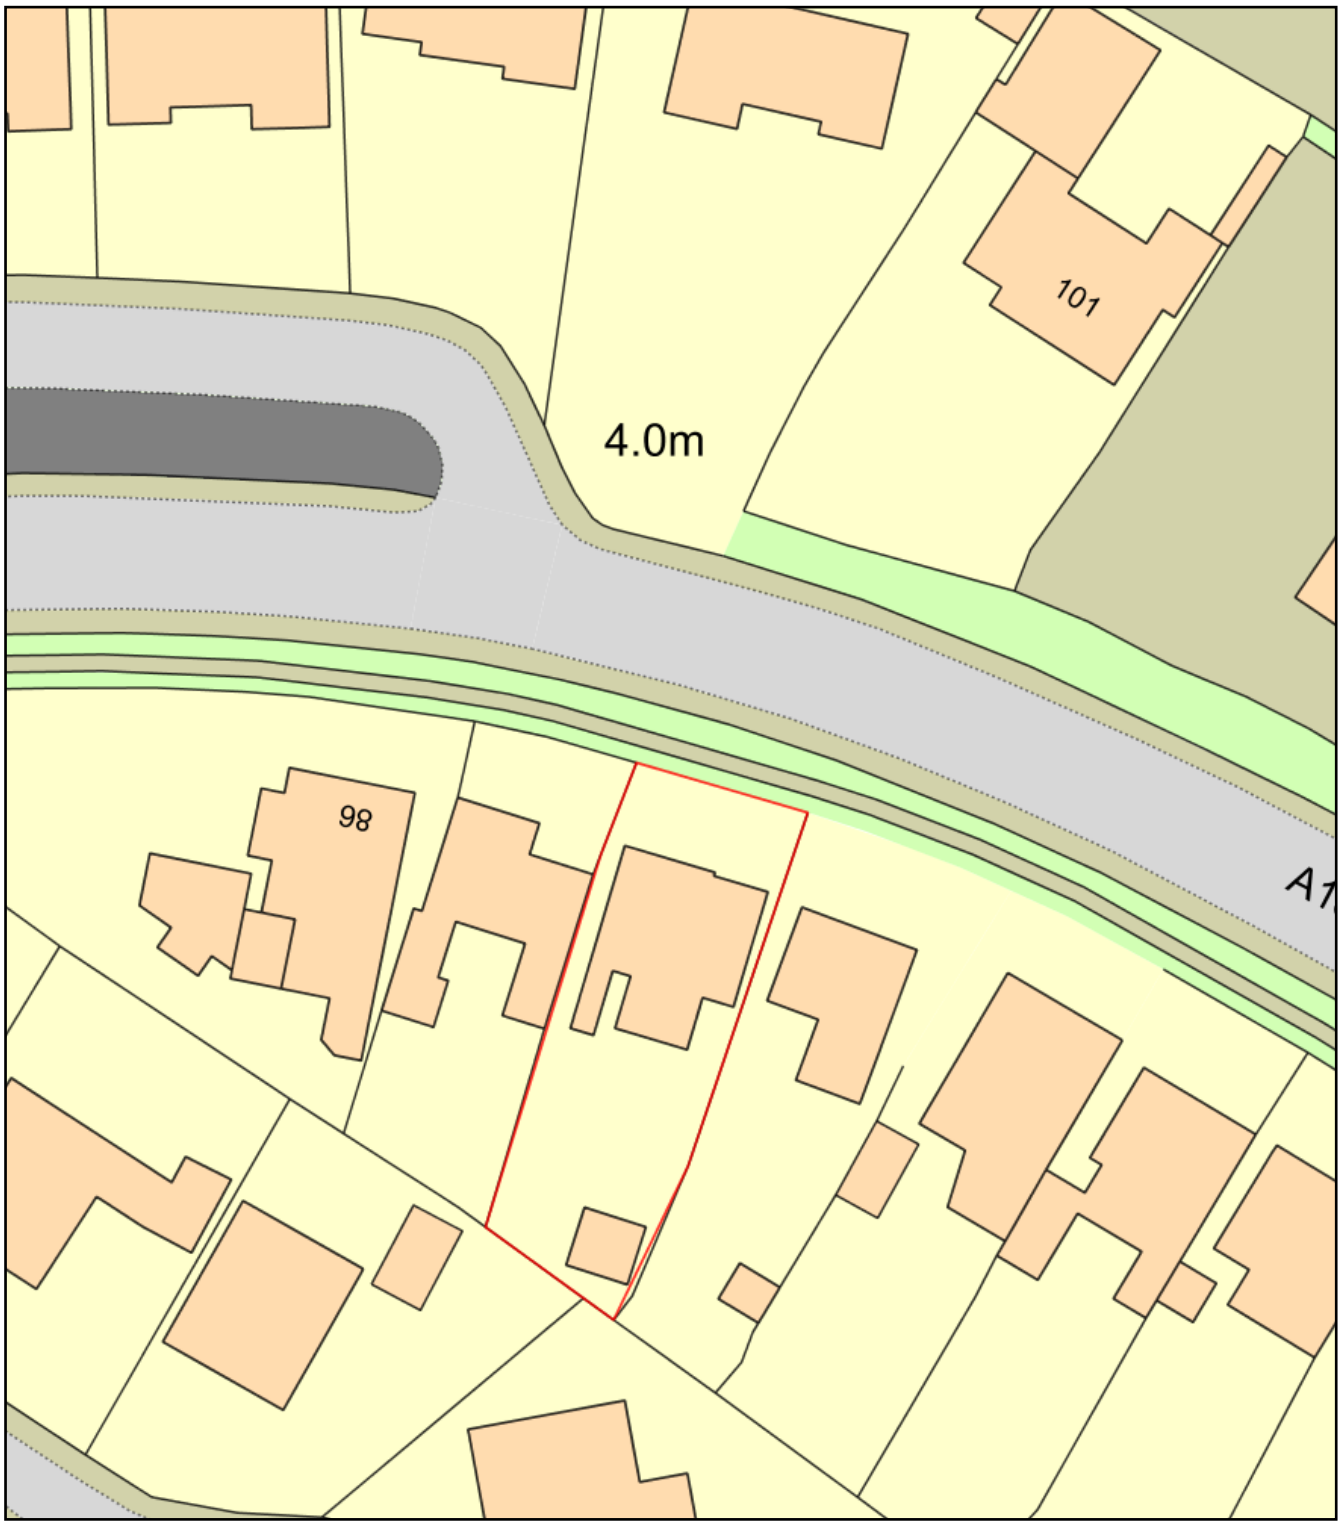

0 20
Metres

N

ReQuestaPlan

Plan Produced for: Jacob Loweth

Date Produced: 02 May 2018

Plan Reference Number: TQRQM18122154331367

Scale: 1:500 @ A4

© Crown copyright, All rights reserved. 2018 Licence number 0100042766