
PLANTING SCHEDULE

It is the contractors resonserbility to check the accuracy of plant numbers indicated on the schedule against the drawing, any discrepancies should be brought to the contact administators attention prior to tendering. Receipt of the tender is taken as acceptance of the numbers on the drawing

ABBR.	SPECIES	NOS	HEIGHT SPREAD	CON. SIZE (LITRES)	DENSITY PER M2
TREES					
	ACER 'EMERALD QUEEN	4	18-20	RB	AS DWG
	FRAXINUS ANGUSTIFOLIA 'RAYWOOD'	4	18-20	RB	AS DWG
	SORBUS ARIA	4	20-25	RB	AS DWG
SPECIMEN SHRUBS					
	PHOTINIA X FRASERI 'RED ROBIN'	15	60-80	10L	AS DWG
	PHILADELPHUS 'VIRGINAL'	16	60-80	10L	AS DWG
SHRUBS					
MIX A	CHOISYA TERNATA	45	30-40	2LT	3
MIX A	PRUNUS OTTO LUYKEN	45	20-30	2LT	3
MIX A	CORNUS STOLONIFERA FLAVIRAMEA	45	40-60	OG	3
MIX A	CORNUS ALBA SIBIRICA	45	40-60	OG	3
MIX A	BERBERIS DARWINII	45	20-30	2LT	3
MIX A	FORSYTHIA INTERMEDIA LYNWOOD	45	40-60	2LT	3
MIX A	RIBES PULBOROUGH SCARLET	45	40-60	3LT	3
MIX A	ROSA RUGOSA ALBA	45	30-40	3LT	3
MIX A	ROSA LA SERVILLIANA	45	30-40	3LT	3
MIX A	MAHONIA MEDIA CHARITY	45	30-40	2LT	3
MIX B	CEANOTHUS THYRISIFLORUS REPENS	450	40-60	2LT	4
MIX B	MAHONIA AQUIFOLIUM APOLO	75	20-30	2LT	4
MIX B	LONICERA PILIATA	75	20-30	2LT	4
MIX B	SPIRAEA NIPPONICA SNOWMOUND	75	30-40	2LT	4
PYR MIX	PYRACANTHA SOLEIL D'OR	105	40-60	2LT	3
PYR MIX	PYRACANTHA WATERII	100	40-60	2LT	3
HED HIB	HEDERA HIBERNICA	540	30-40	2LT	5
CLIMBERS					
	HEDERA HELIX	71	60-90	3LT	AS DWG
	HEDERA HELIX GLACIER	37	60-90	3LT	AS DWG
	PARTHENOCISSUS TRICUSPIDATA VEITCHII	37	40-60	3LT	AS DWG
BULBS					
	MIXED NARCISSUS (FEB GOLD, FEB SILVER, THALIA)	500			

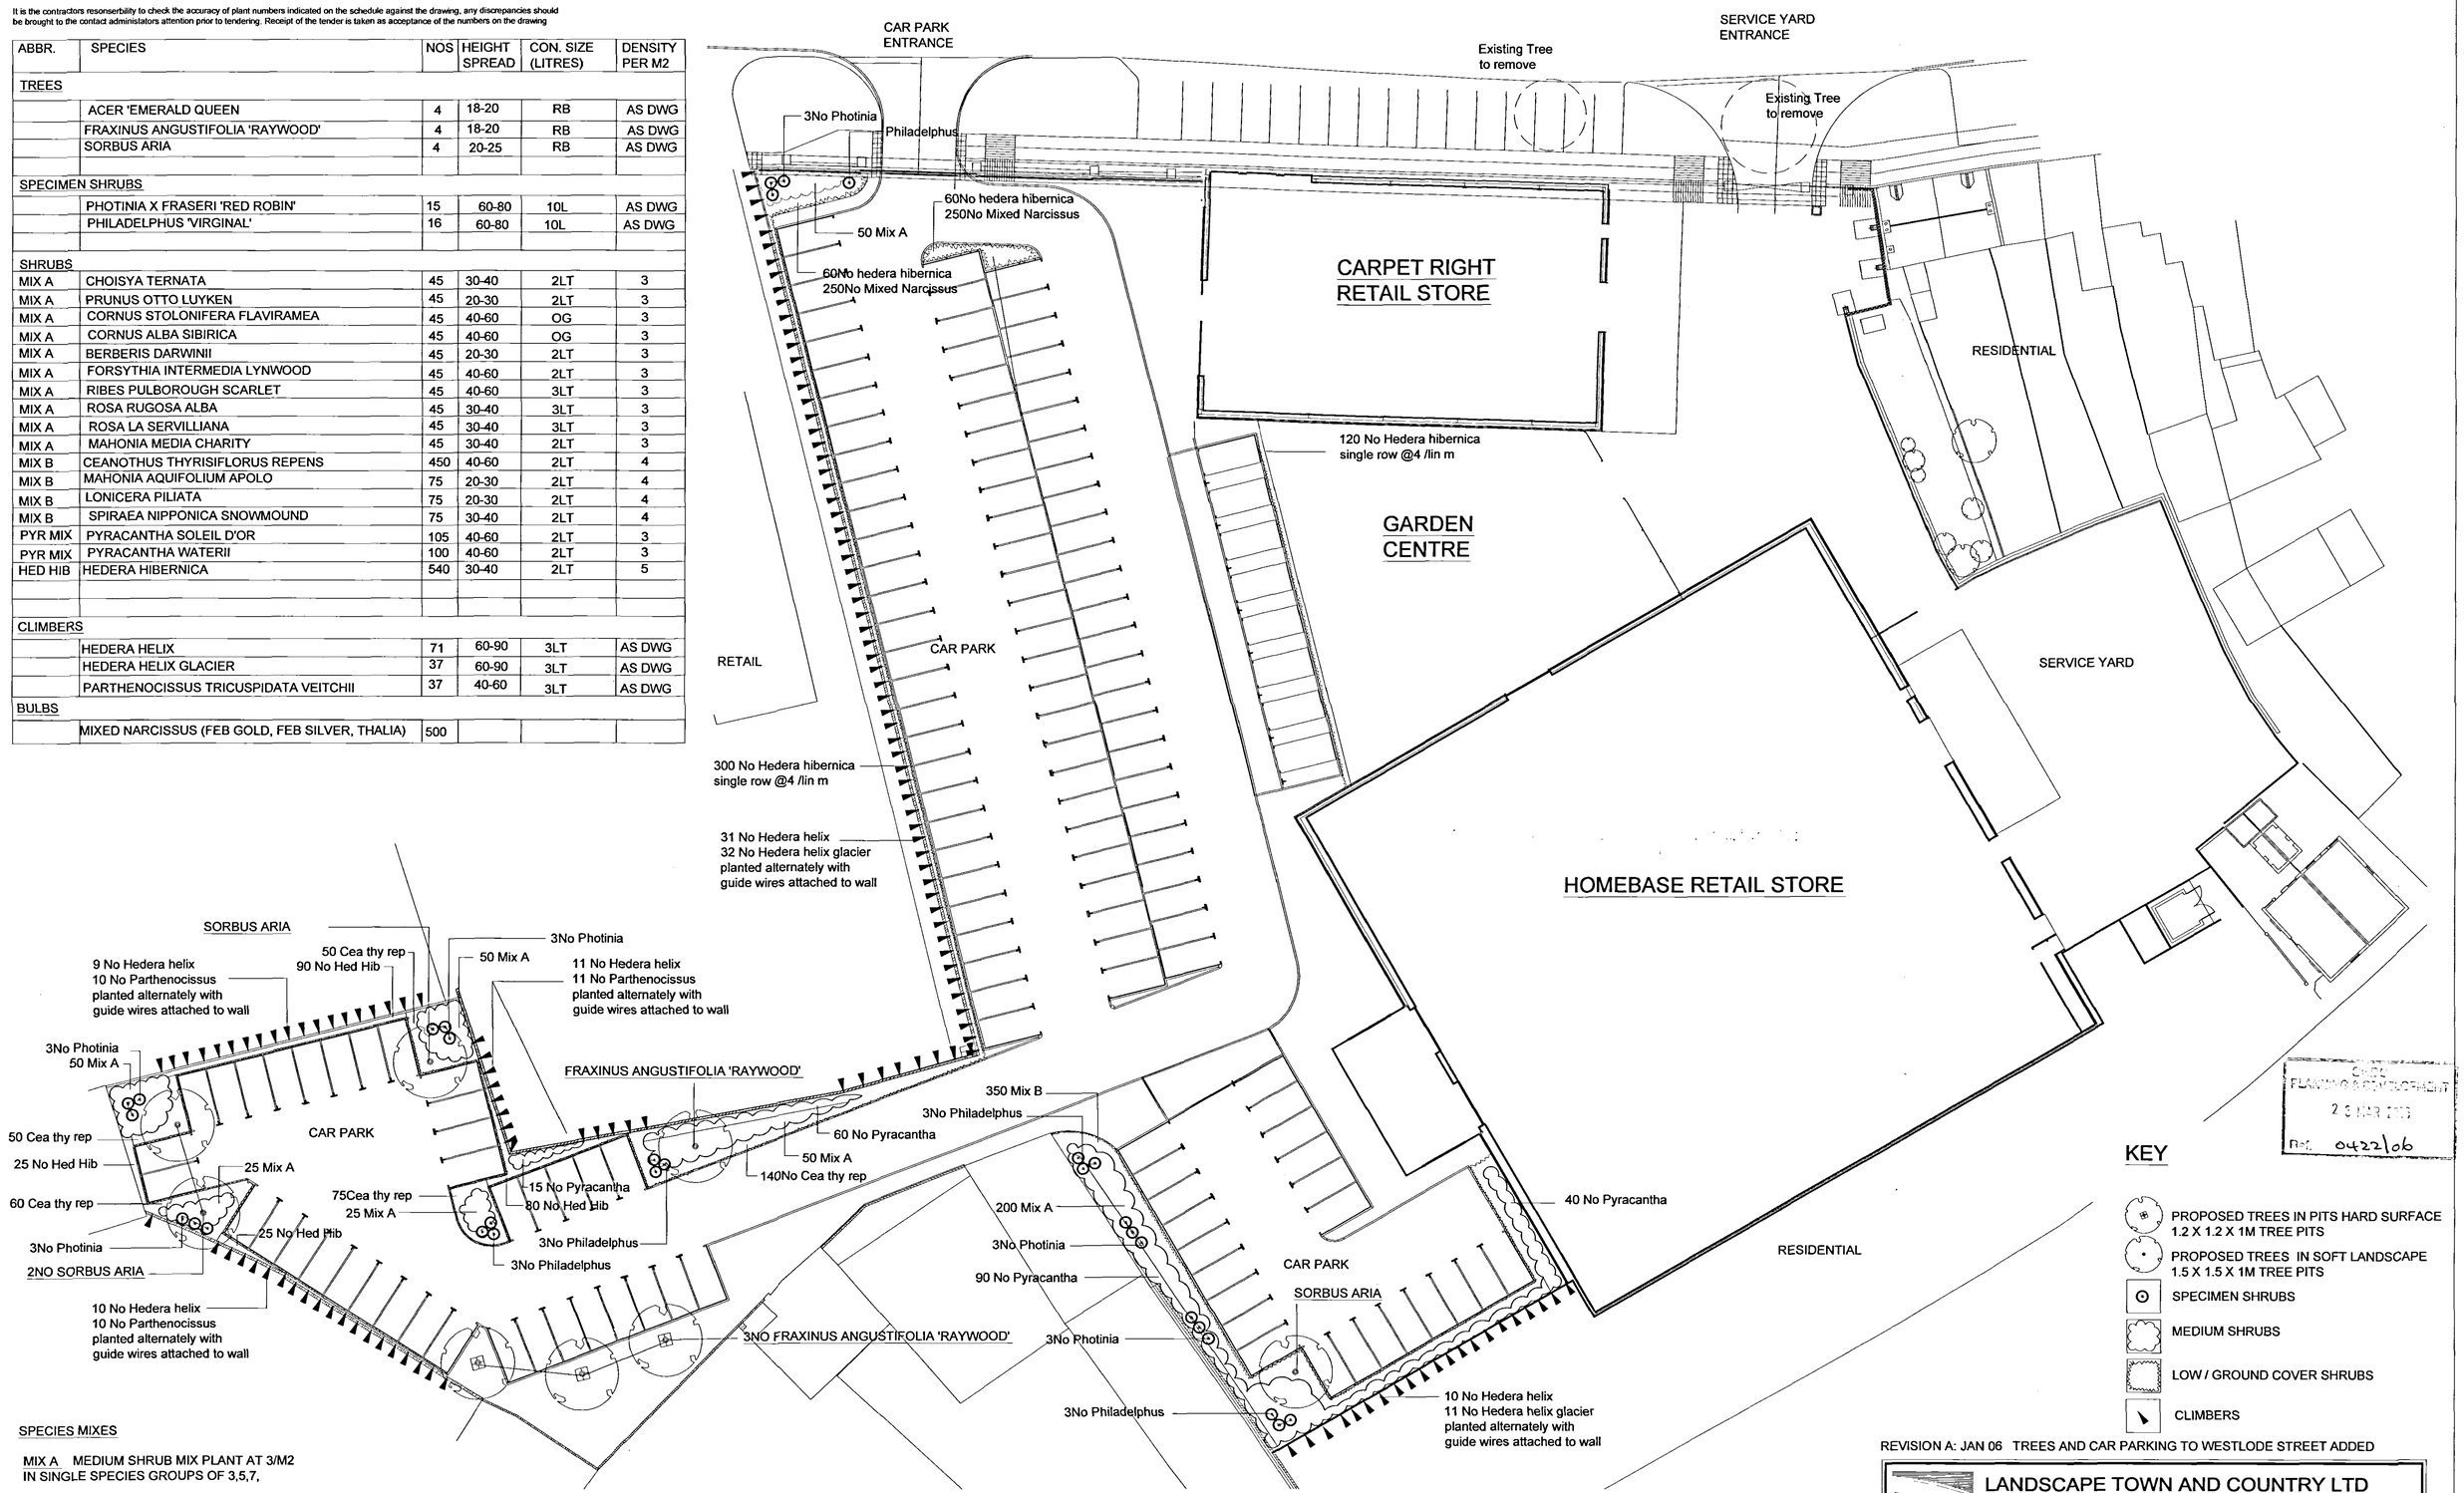

SPECIES MIXES

MIX A MEDIUM SHRUB MIX PLANT AT 3/M2
IN SINGLE SPECIES GROUPS OF 3,5,7,

CHOISYA TERNATA
PRUNUS OTTO LUYKEN
CORNUS STOLONIFERA FLAVIRAMEA
CORNUS ALBA SIBIRICA
BERBERIS DARWINII
FORSYTHIA INTERMEDIA LYNWOOD
RIBES PULBOROUGH SCARLET
ROSA RUGOSA ALBA
ROSA LA SERVILLIANA
MAHONIA MEDIA CHARITY

MIX B LOW / GROUND COVER SHRUB
MIX PLANT @ 4/M2 IN SINGLE
SPECIES GROUPS OF 3,5,7

CEANOTHUS THYRISIFLORUS REPENS
MAHONIA AQUIFOLIUM APOLO
LONICERA PILIATA
SPIRAEA NIPPONICA SNOWMOUND

PYRACANTHA MIX WALL SHRUB
PLANT AT 3/M2 AT RANDOM

PYRACANTHA SOLEIL D'OR
PYRACANTHA WATERII

SOUTH KESTEVEN DISTRICT COUNCIL
PLANNING & DEVELOPMENT
28 MAR 2006
Ref. S22/06

KEY

- PROPOSED TREES IN PITS HARD SURFACE 1.2 X 1.2 X 1M TREE PITS
- PROPOSED TREES IN SOFT LANDSCAPE 1.5 X 1.5 X 1M TREE PITS
- SPECIMEN SHRUBS
- MEDIUM SHRUBS
- LOW / GROUND COVER SHRUBS
- CLIMBERS

REVISION A: JAN 06 TREES AND CAR PARKING TO WESTLODE STREET ADDED

LANDSCAPE TOWN AND COUNTRY LTD
TURPYN COURT NEWPORT ROAD WOUGHTON ON THE GREEN MILTON KEYNES MK6 3BW
TELEPHONE:(01908) 663344 FAX:(01908) 663344

CLIENT:	BRIDE HALL DEVELOPMENTS
PROJECT:	70 WESTLODE STREET, SPALDING
DRAWING TITLE:	LANDSCAPE PROPOSALS

DRAWING NO:	DATE:	SCALE:	DRAWN:	CHECKED:	REVISION:
10956/1A	DEC 05	1:250 @A1	SB	SS	A

This design and drawing is copyright © 2005 and remains the property of Landscape Town & Country Ltd

this drawing is to be read with all relevant consultants / specialist drawings / documents
the contractor is responsible for setting out and checking all dimensions and building / protecting all services before commencing work.
Discrepancies found between drawings, documents and the site shall be notified immediately to the landscape architect or his representative.