


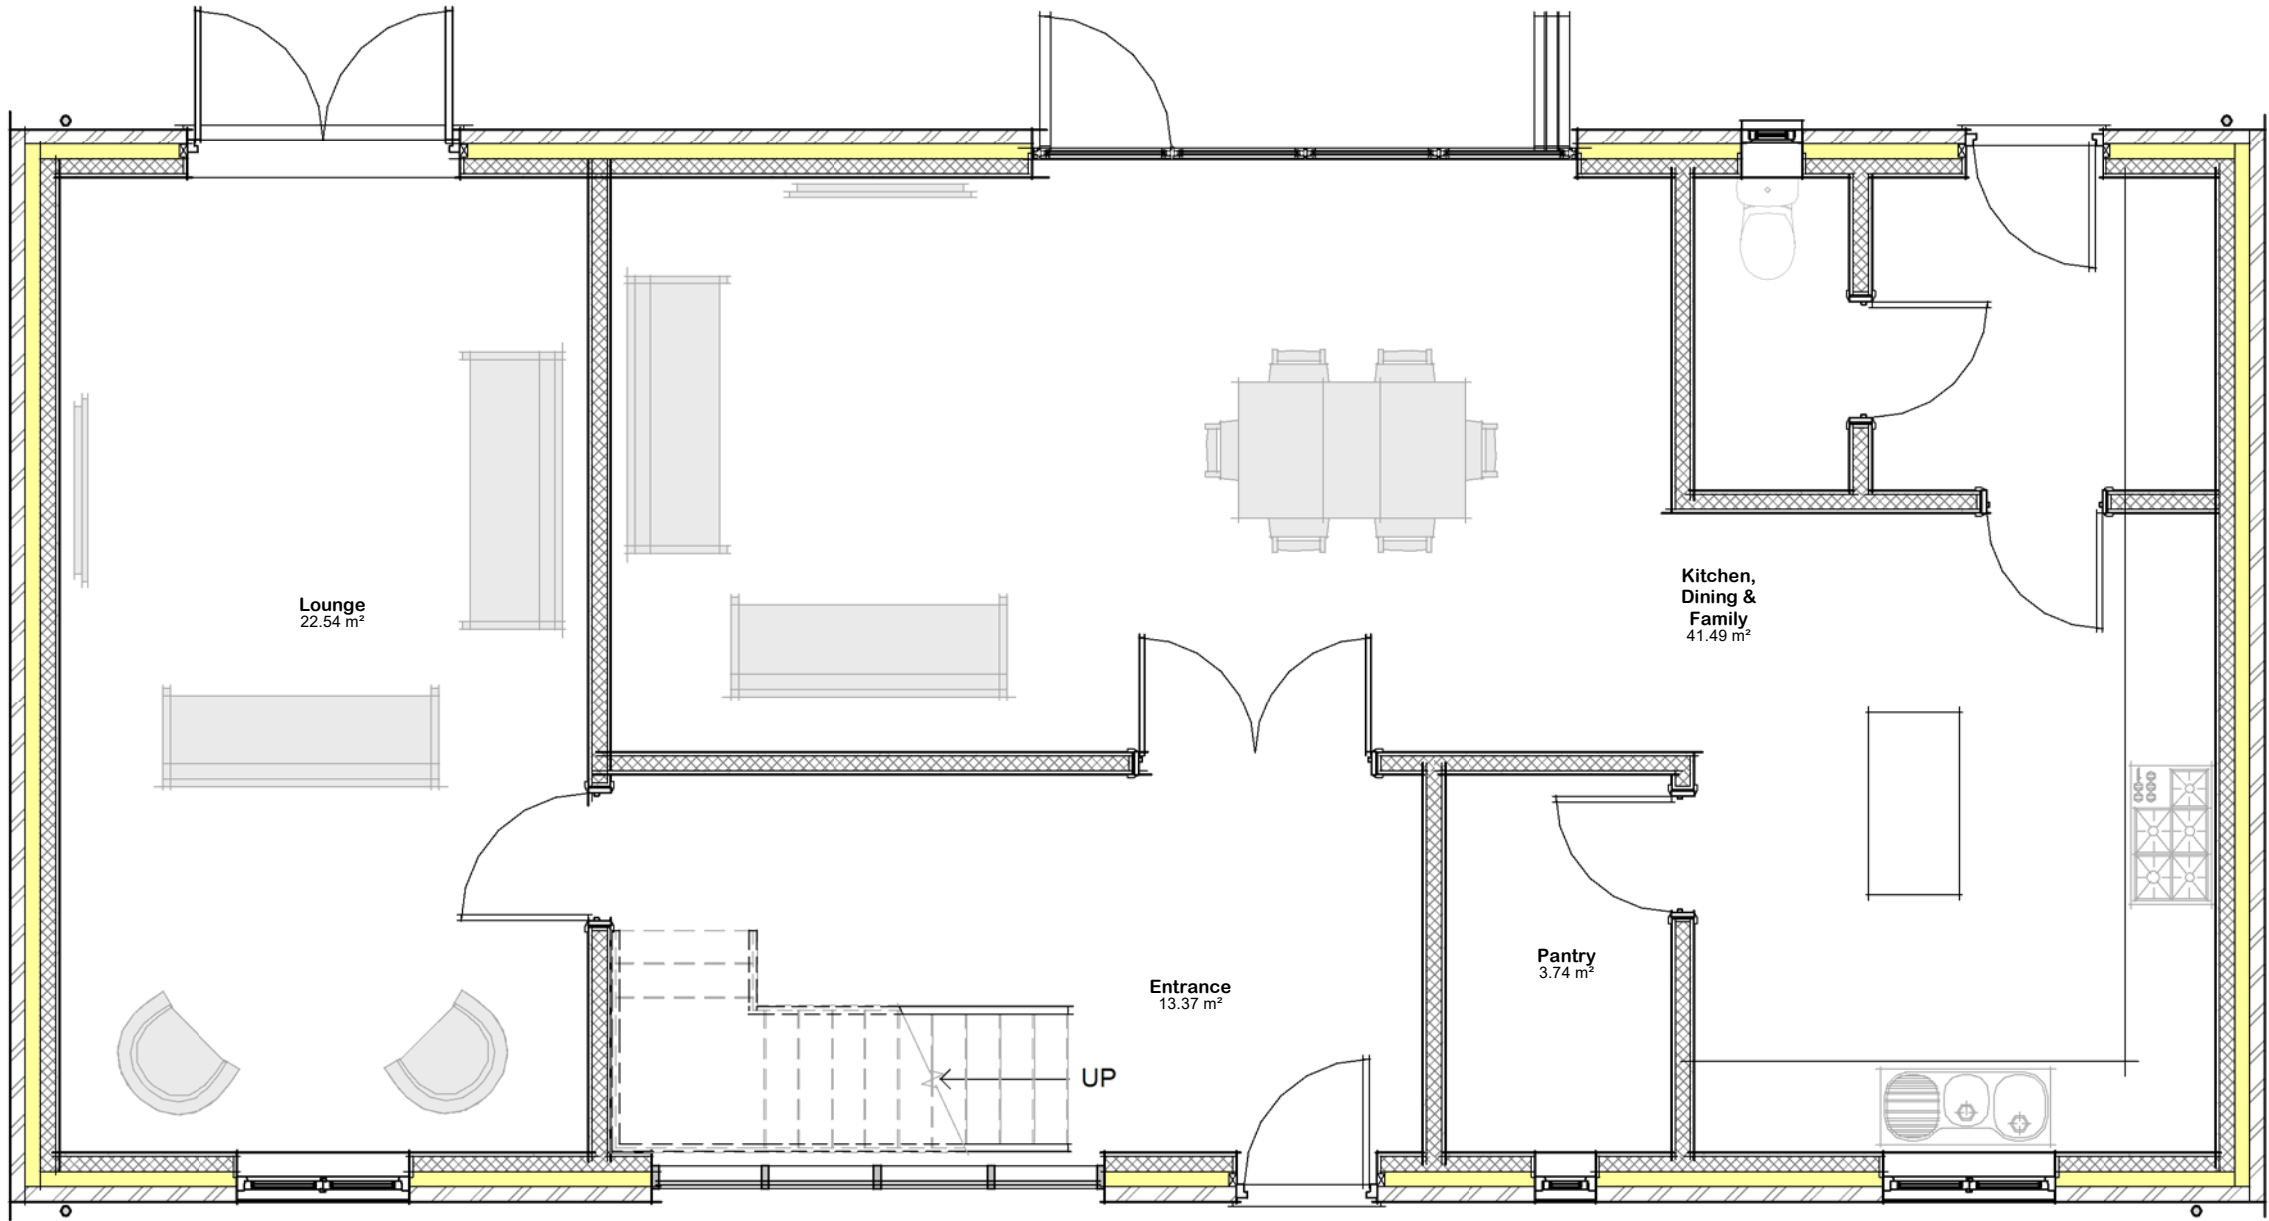

Ground Floor Layout

Drg No 2900 / 03

