


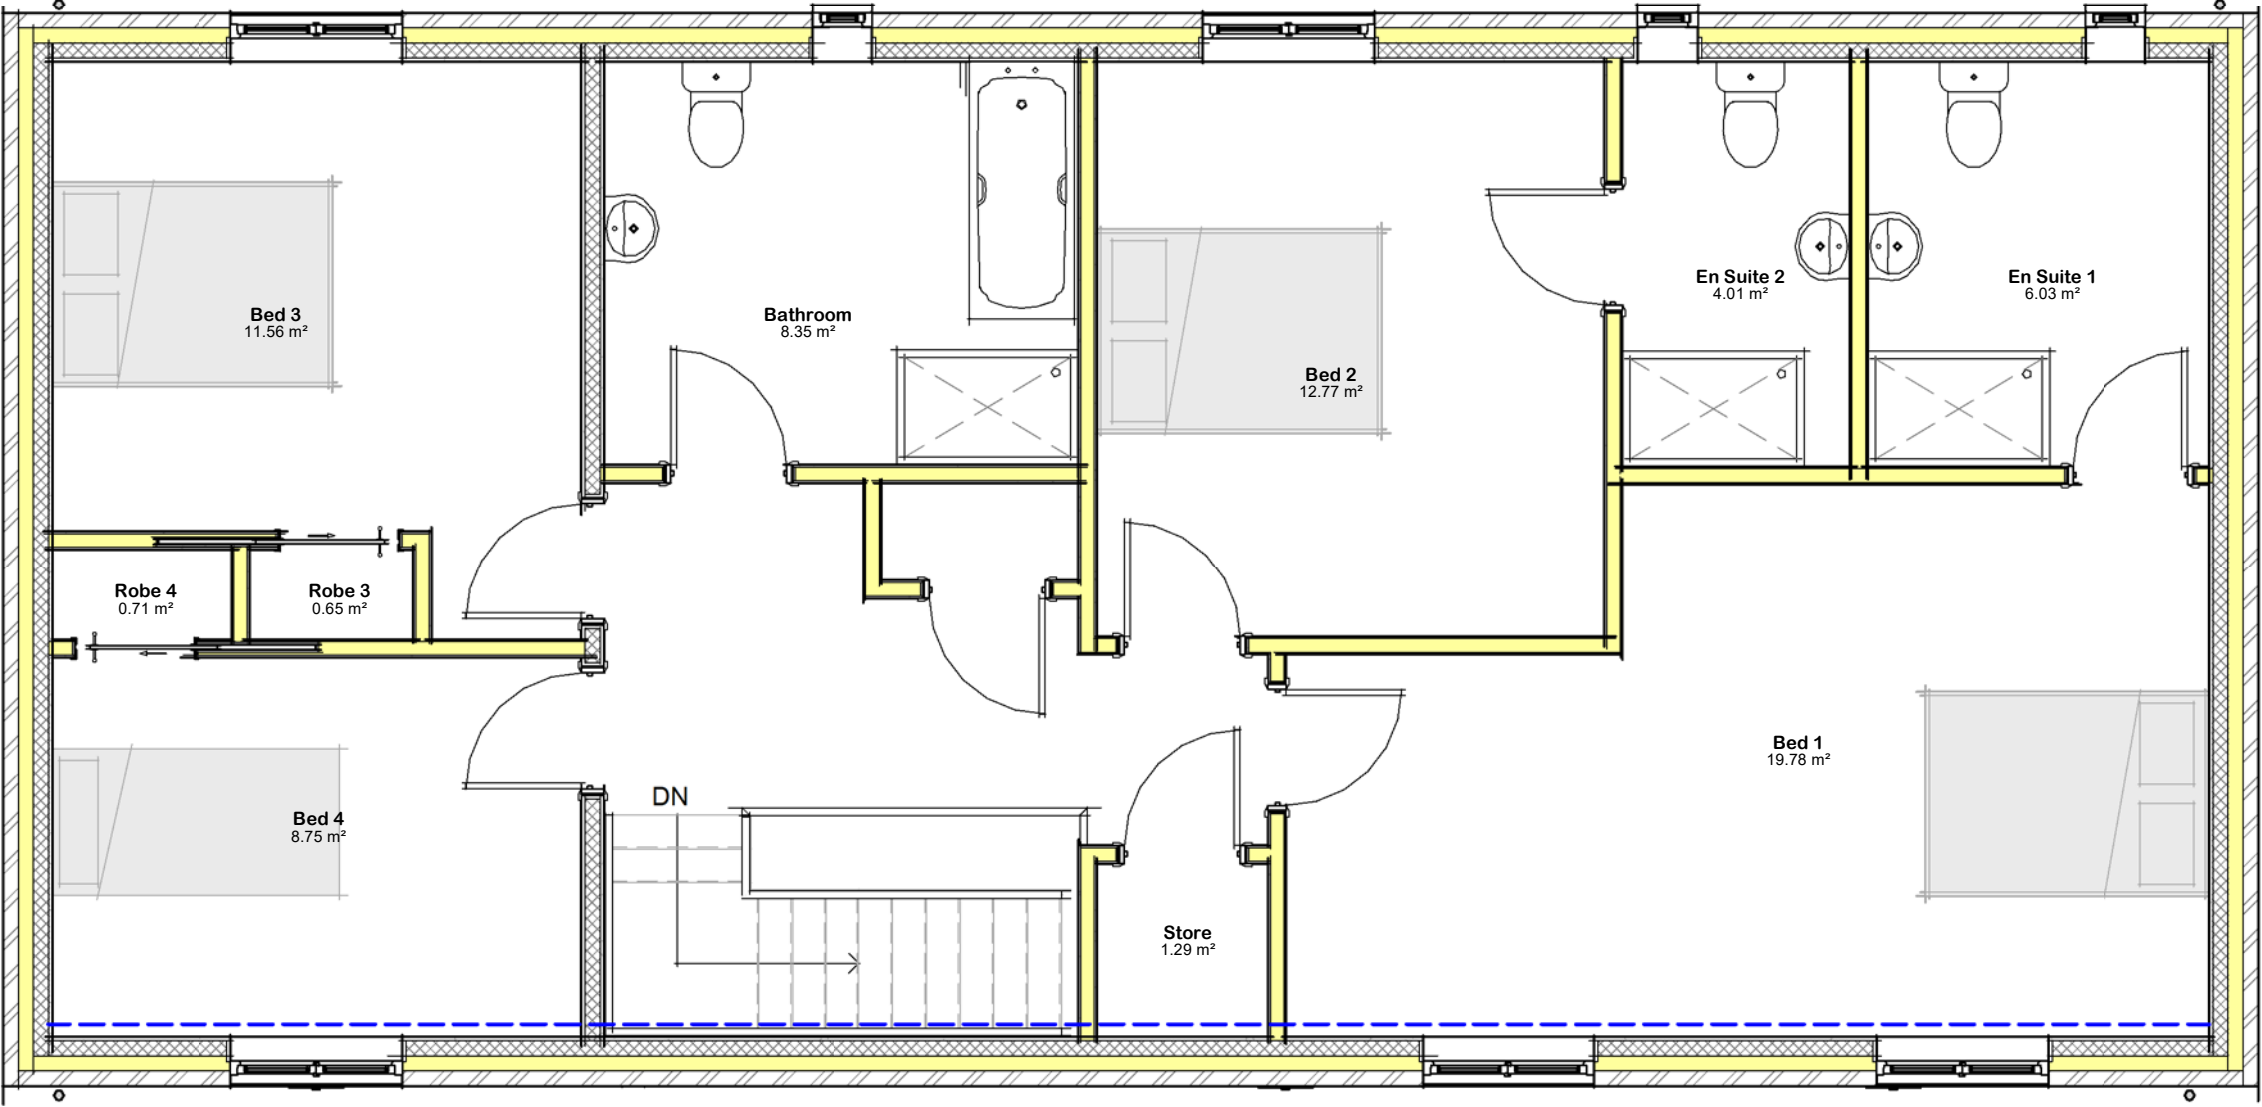

First Floor Layout

Drg No 2900 / 04 rev A

