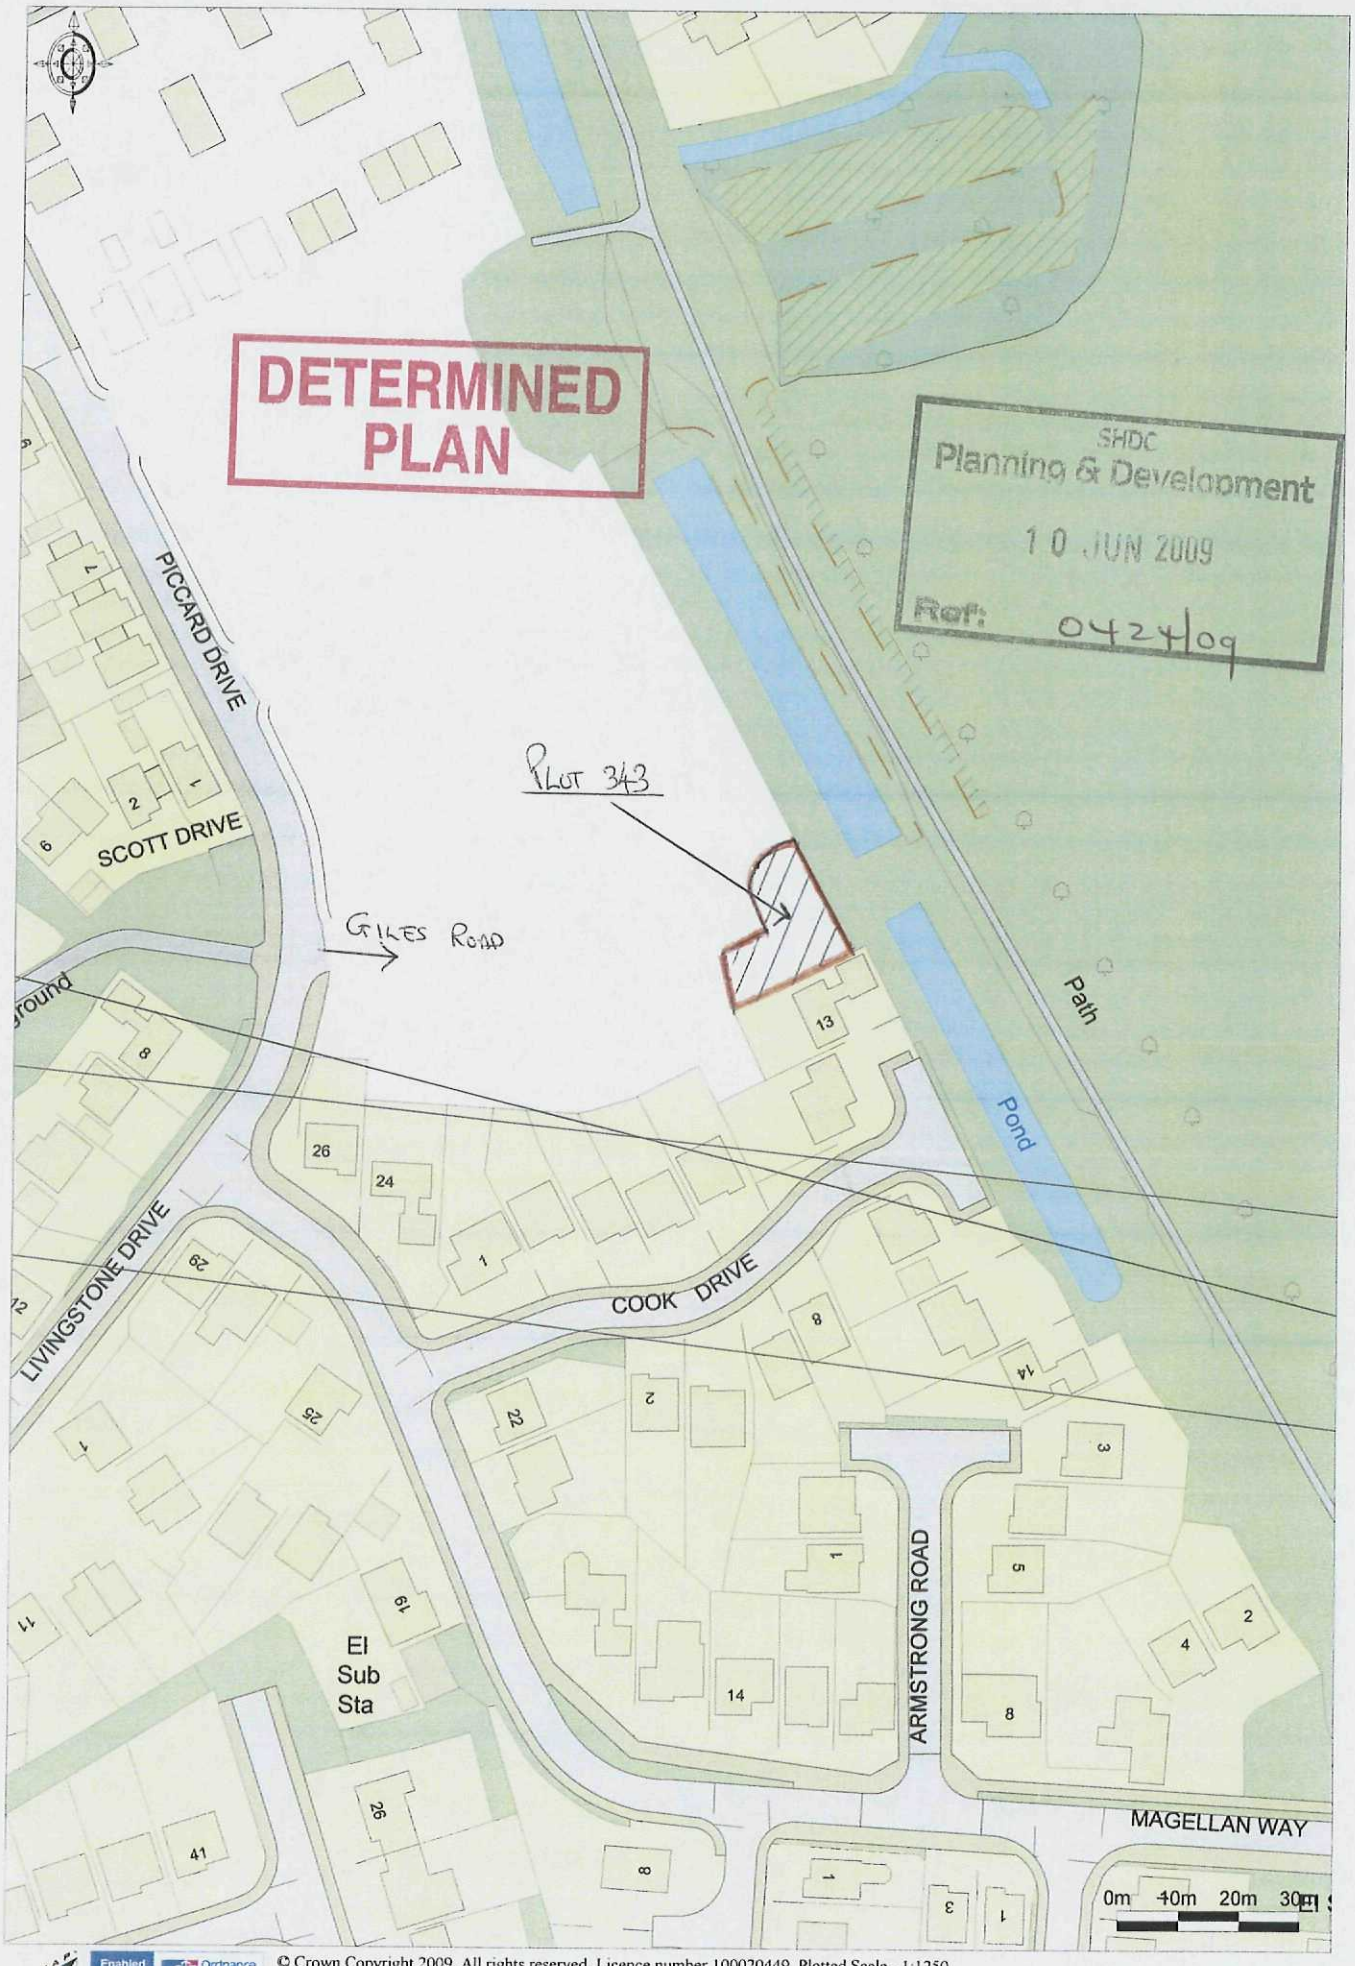


Enabled by Ordnance Survey © Crown Copyright 2009. All rights reserved. Licence number 100020449. Plotted Scale - 1:1250

PLOT 343 GILES ROAD, SPALDING