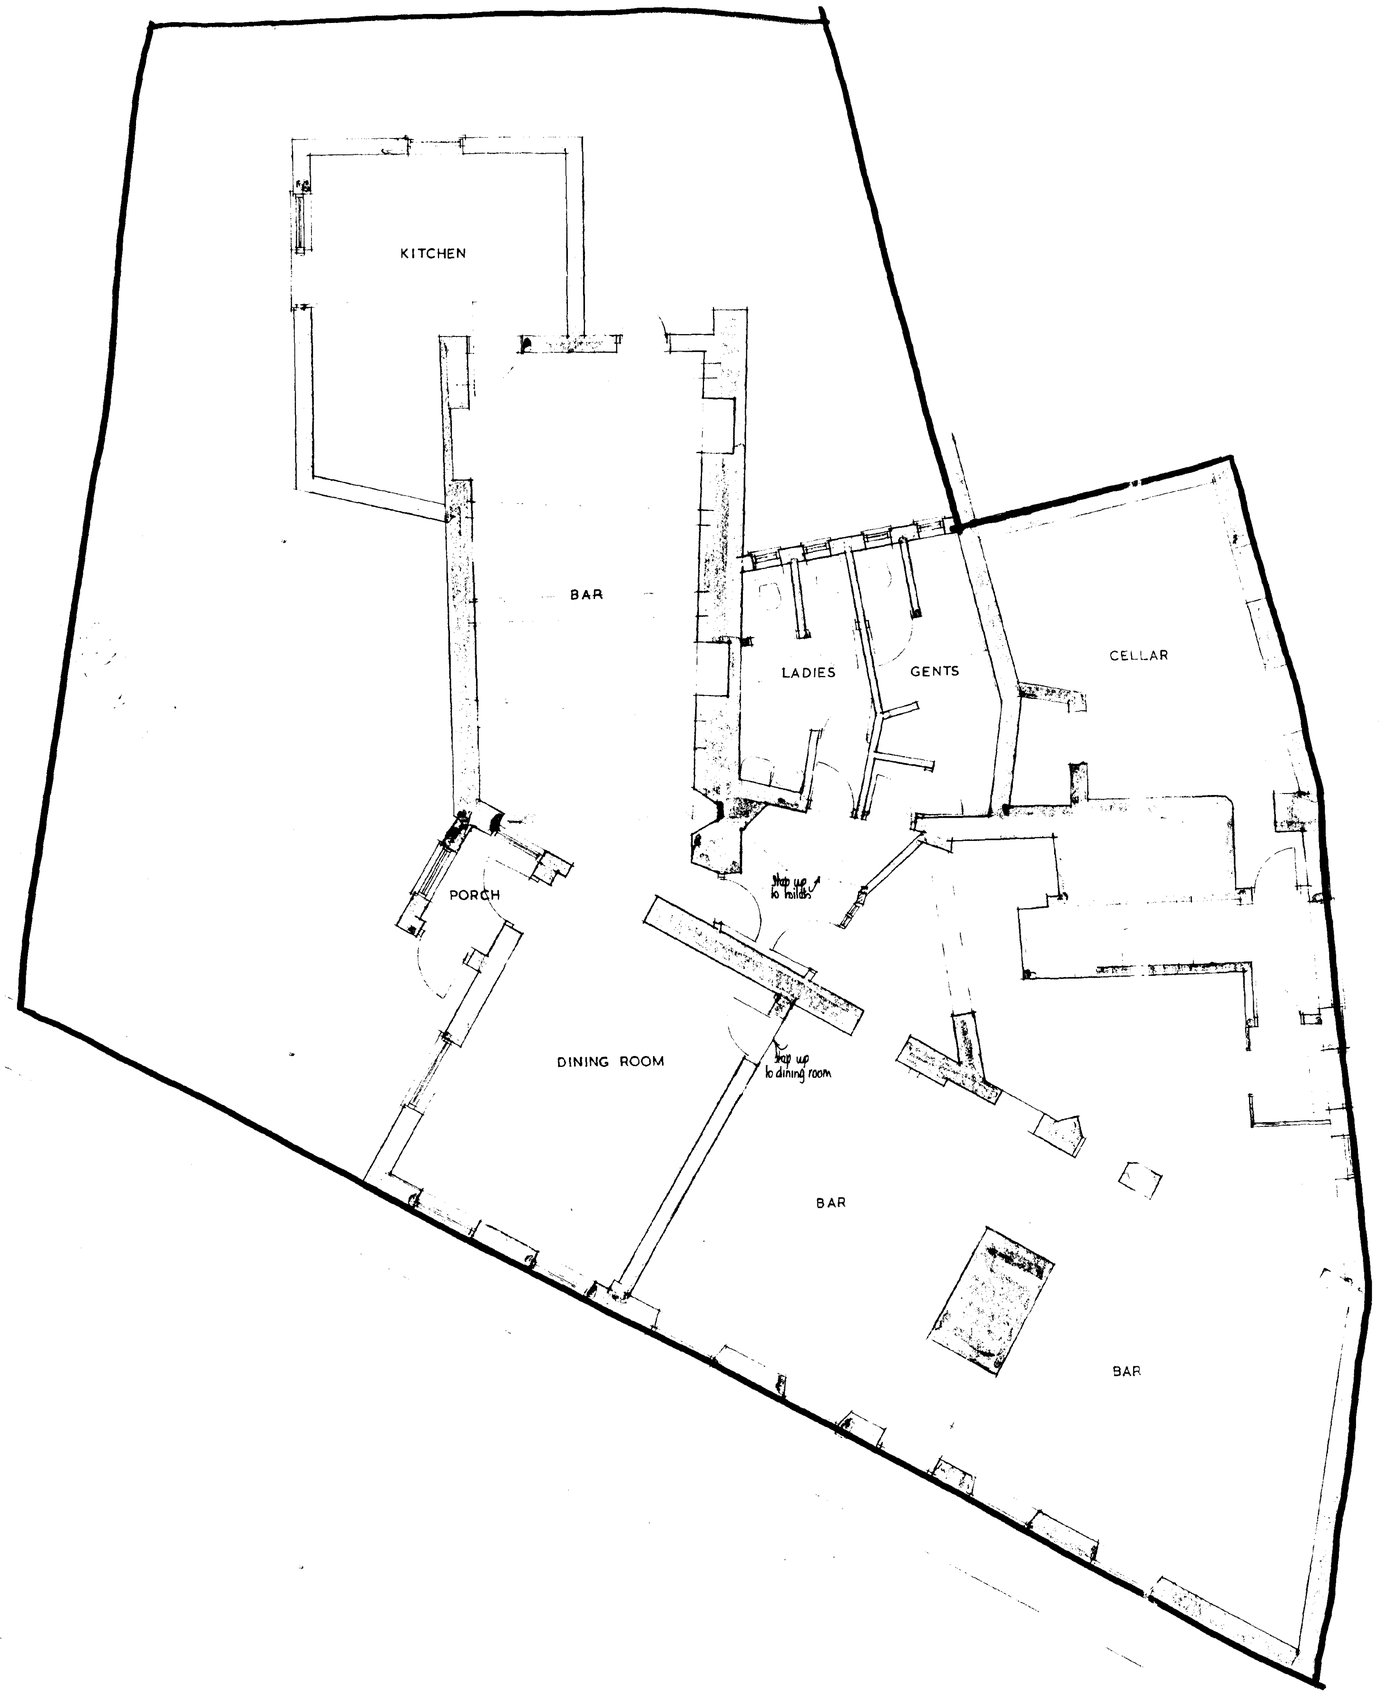


A		
	Date	Revisions

© copyright

East Midlands Design Associates
"Willow Lodge",
Horseshoe Road,
Spalding,
Lincs PE11 3JA
Tel Spalding (0775) 767968

Client: LINCOLNSHIRE POACHER

Job Title: 11 DOUBLE ST SPALDING,


Drawing Title: Plan ~~as exg~~

SOUTH HOLLAND DC
HOUSING & PLANNING
25 APR 1995
Ref: 0424/95


Scale: 1:50 approx

Date: MARCH 95 Drawn by: AL


Drg No: 95/16/01 Rev:

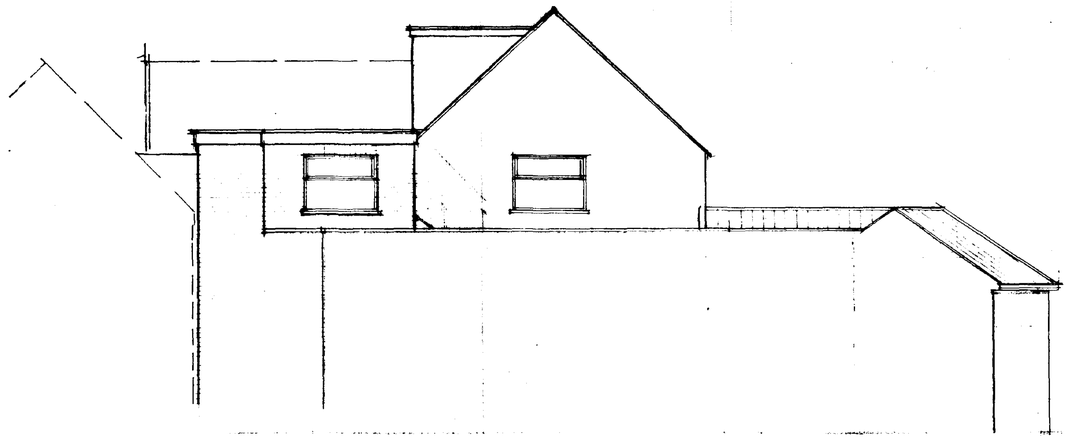


west

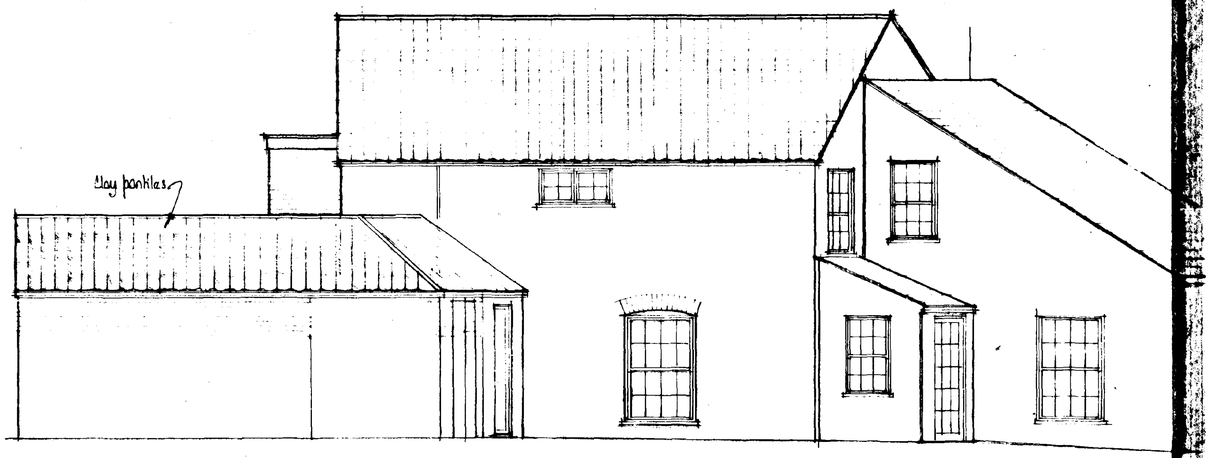

south

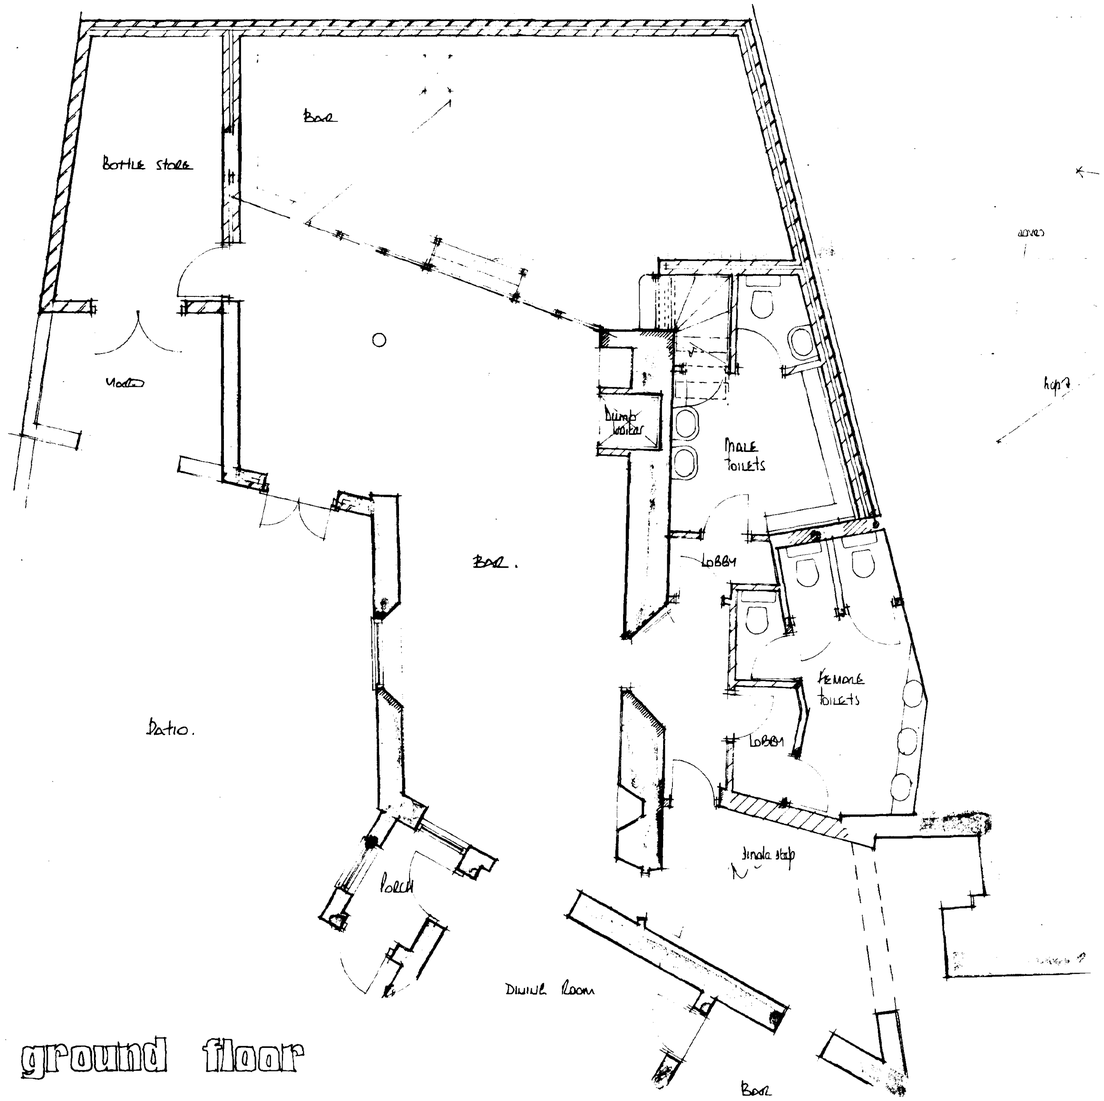

ground floor

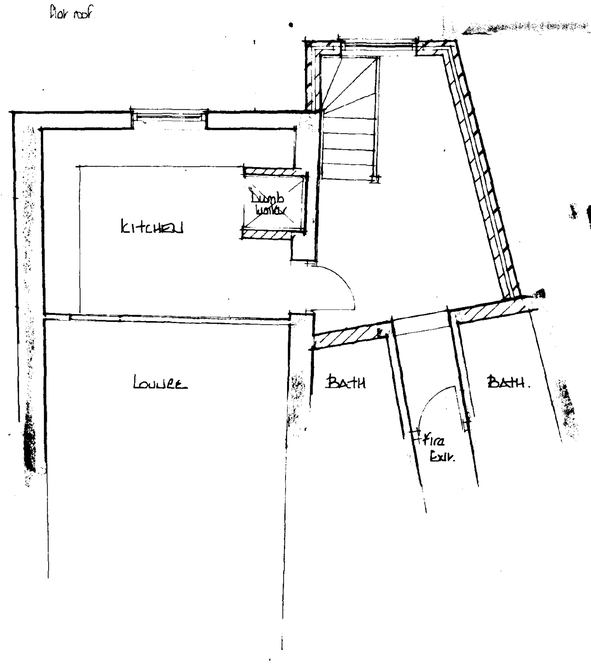

first floor

AMENDED PLAN
Ref.

A	27-06-95	Flat roof partially replaced with hipped roof
Date		Revisions

© copyright

East Midlands Design Associates
"Willow Lodge",
Horseshoe Road,
Spalding,
Lincs. PE11 3JA
Tel: Spalding (0775) 767968

DETERMINED PLAN

Client
THE LINCOLNSHIRE POACHER

Job Title
Extension & Alterations to form increased bar area. Bottle store first floor kitchen, toilets etc at 11 Double Street. Spalding.

Drawing Title
Plans & Elevations


Scale 1:50

Date April 95 | Drawn by AL

Drg. No. 95/16/02 | Rev. A

SOUTH HOLLAND DC
HOUSING & PLANNING
27 JUN 1995
Ref: 0424

AMENDED PLAN
Ref.

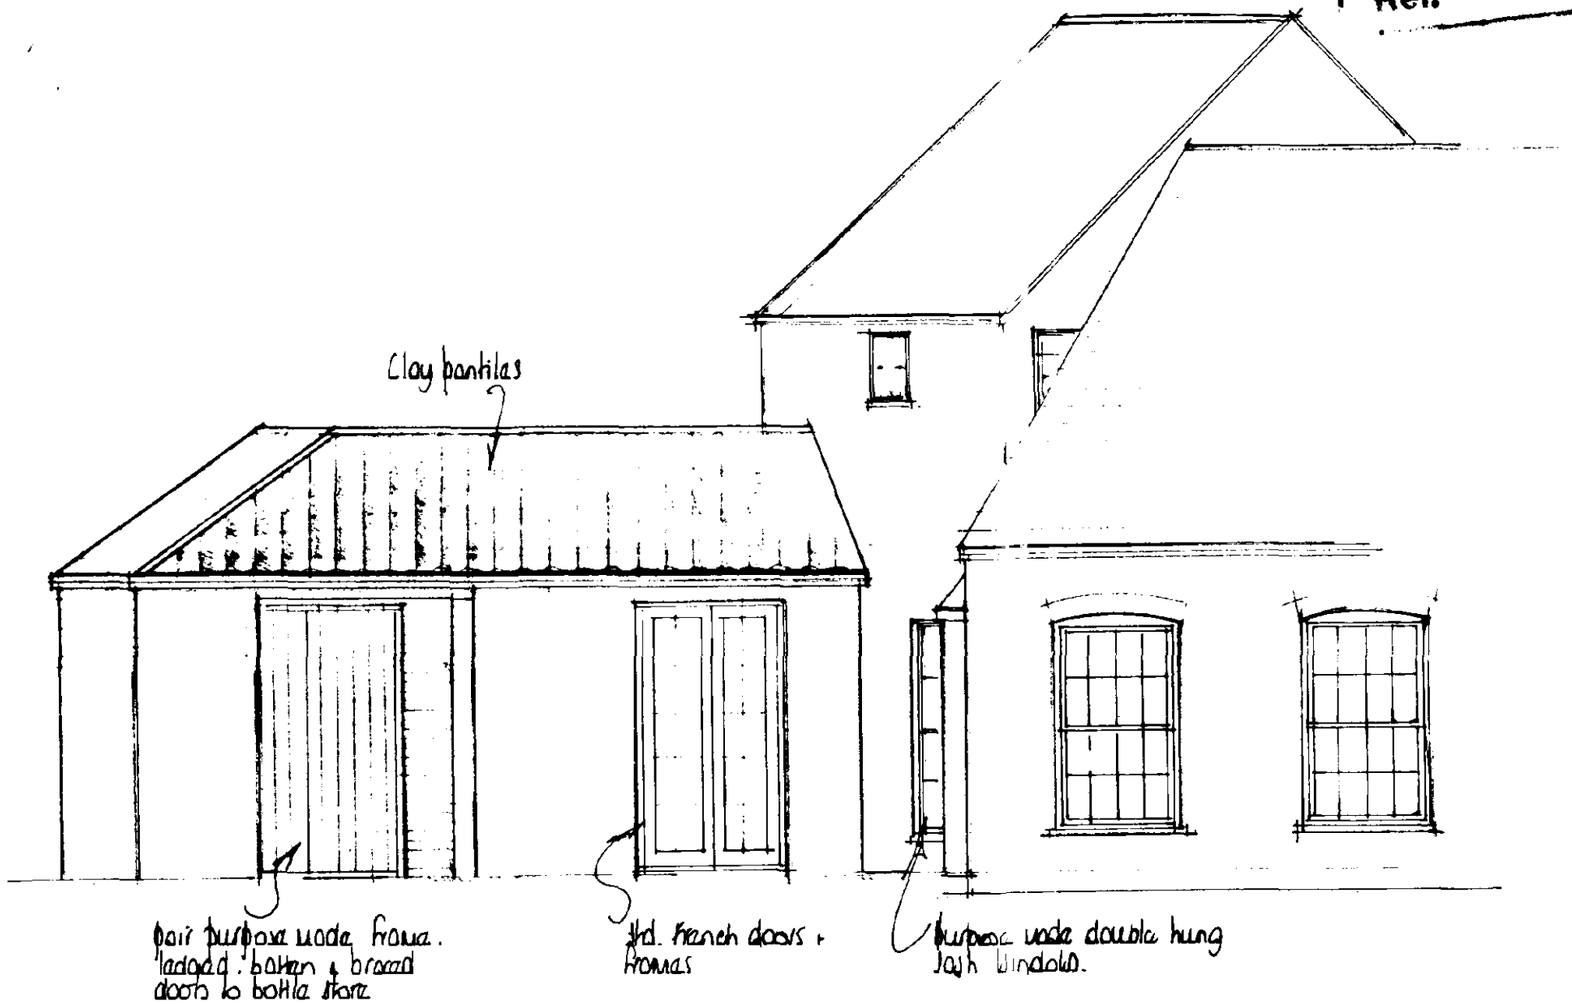

east

SOUTH HOLLAND DC
HOUSING & PLANNING
27 JUN 1995
Ref: 0424/95

A	27-06-95	Flat roof partially replaced with tiled roof
	Date	Revisions

Copyright

EMDA Associates

"Willow Lodge",
Horseshoe Road,
Spalding,
Lincs. PE11 3JA
Tel: Spalding (0775) 767968

DETERMINED PLAN

Client
THE LINCOLNSHIRE POACHER

Job Title
EXTENSION & ALTERATIONS TO FORM INCREASED BAR AREA & BOTTLE STORE FIRST FLOOR KITCHEN & TOILETS ETC AT 11 DOUBLE STREET, SPALDING.

Drawing Title
ELEVATION

Scale 1:50

Date APRIL 95

Drawn by AL

Drg No 95/16/03

Rev A