


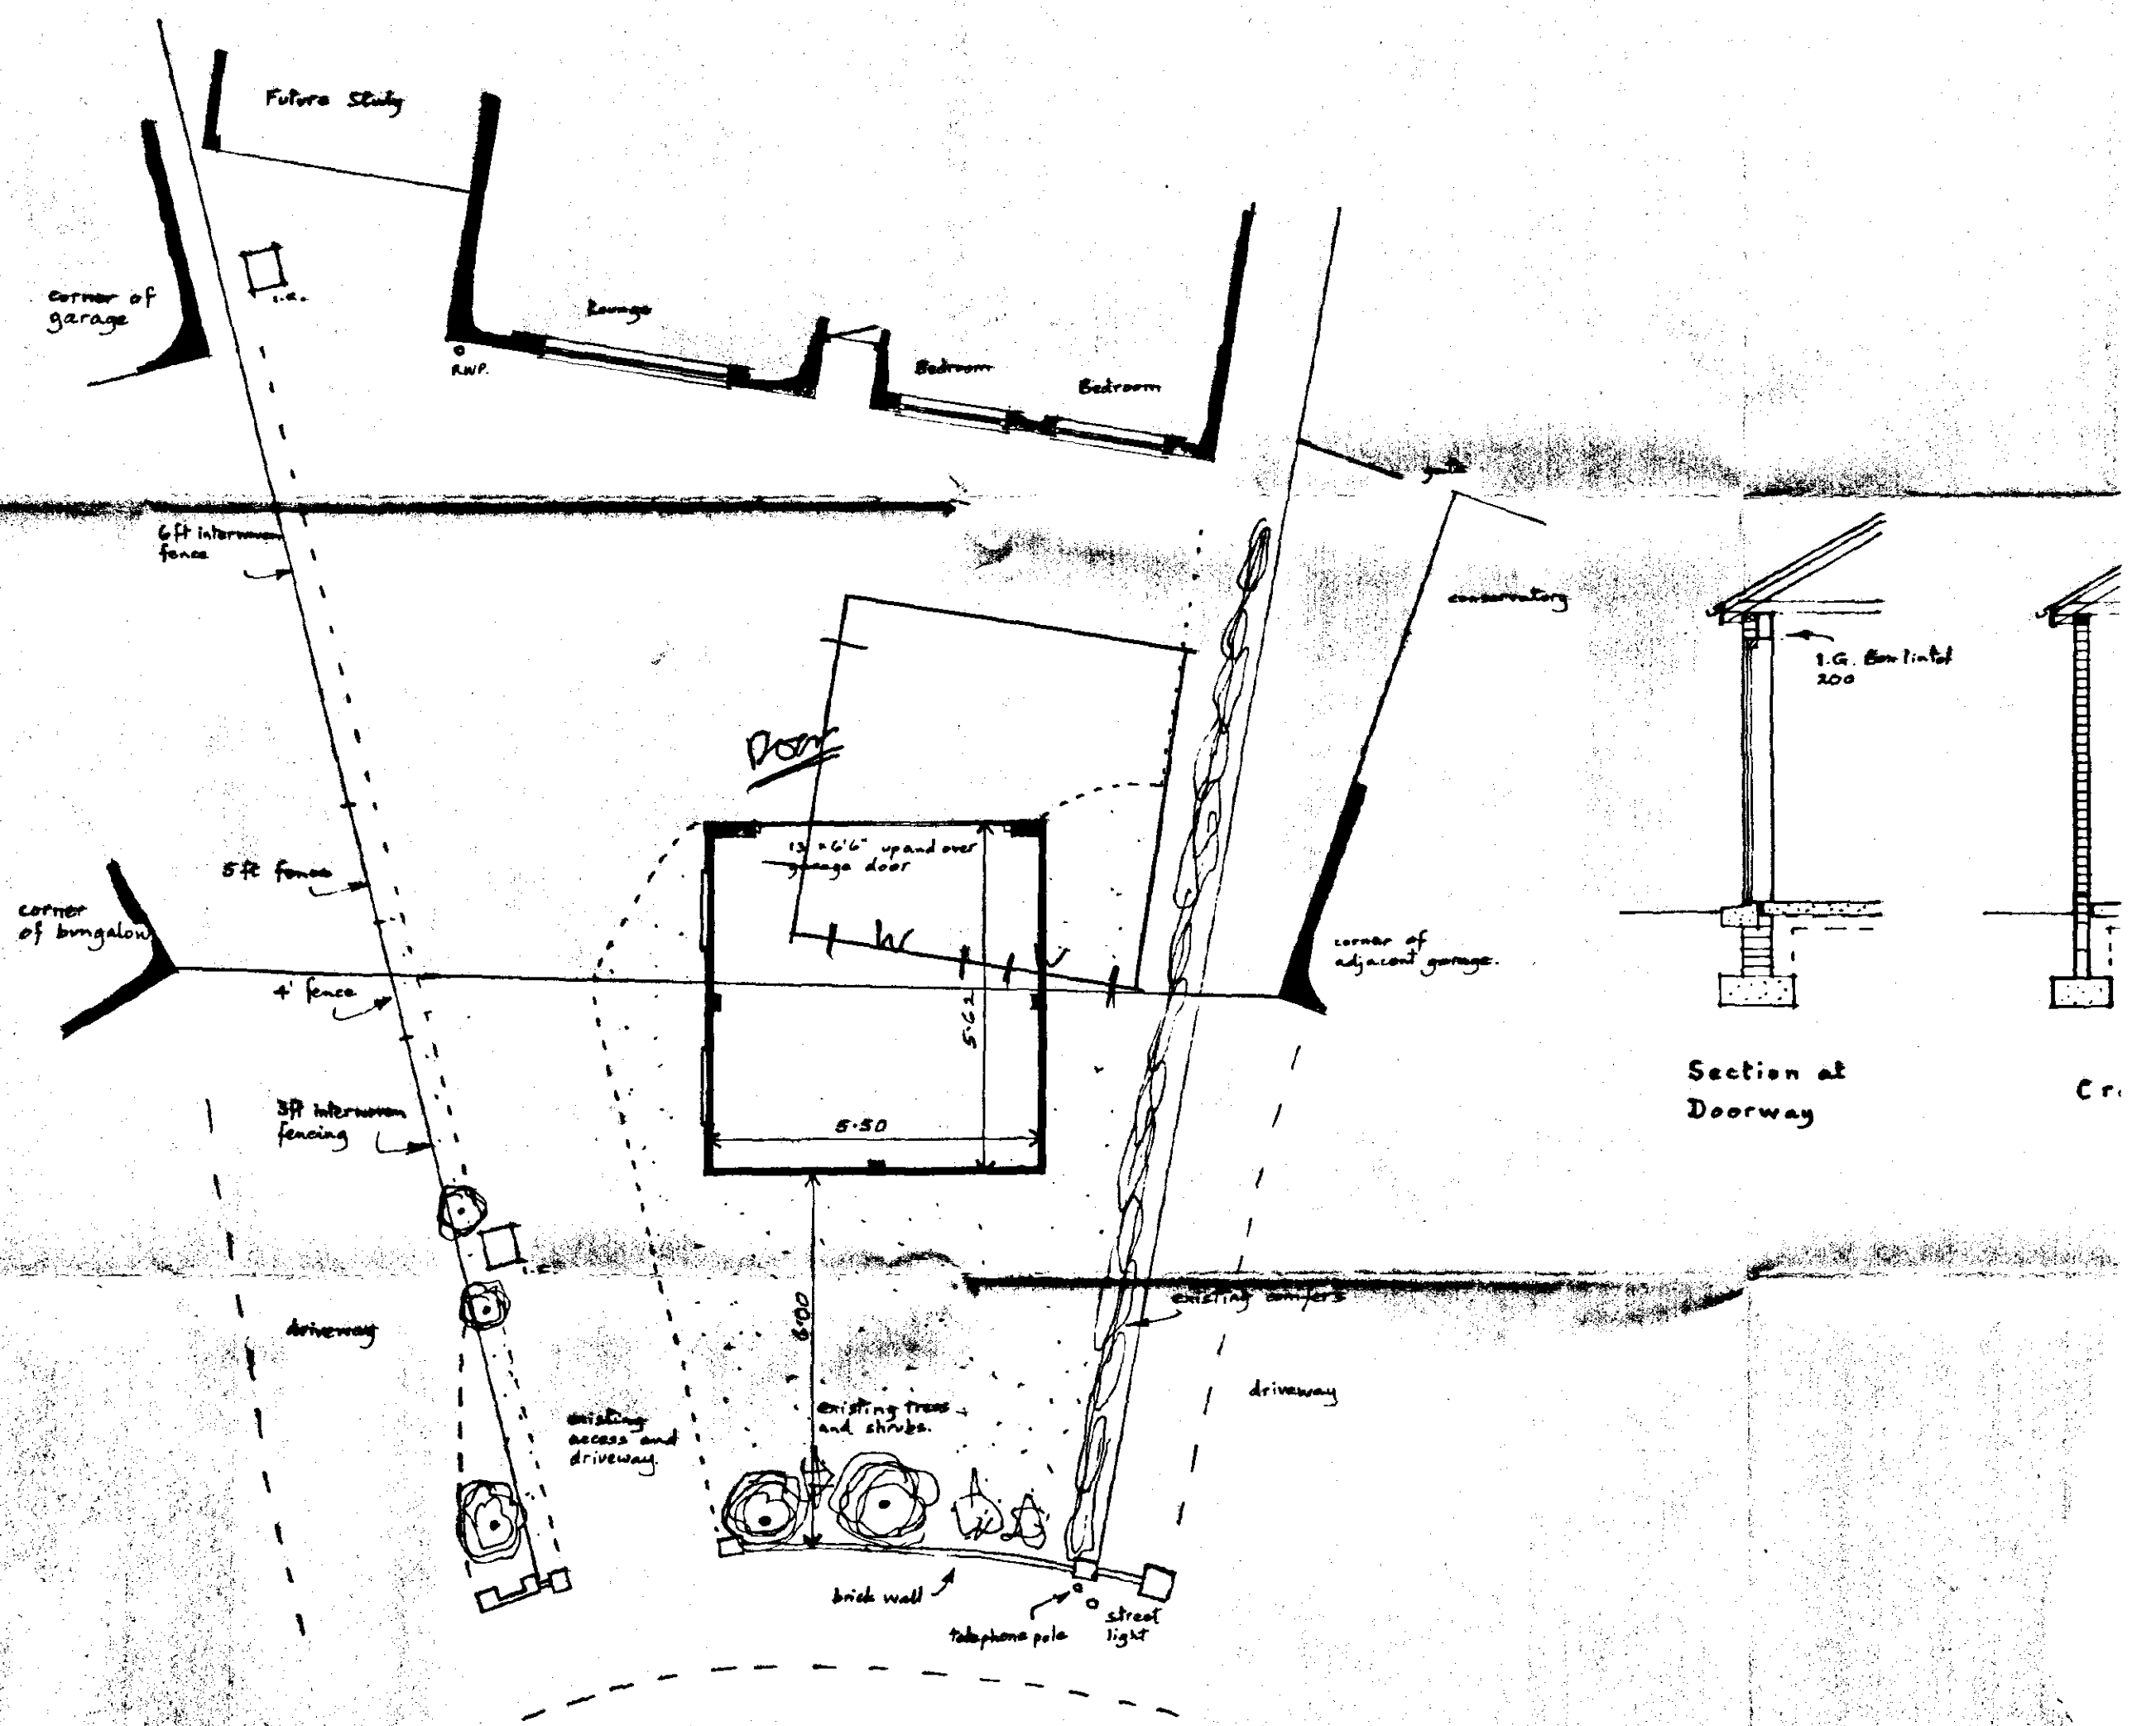
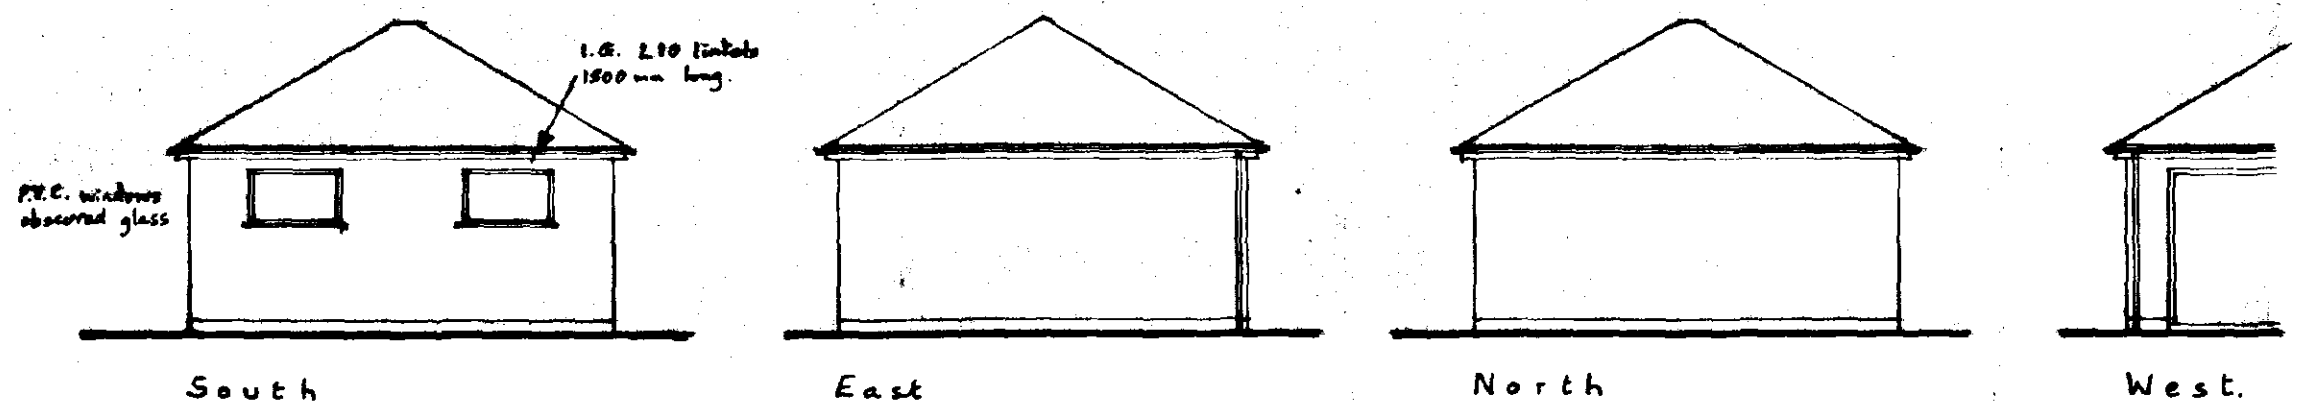
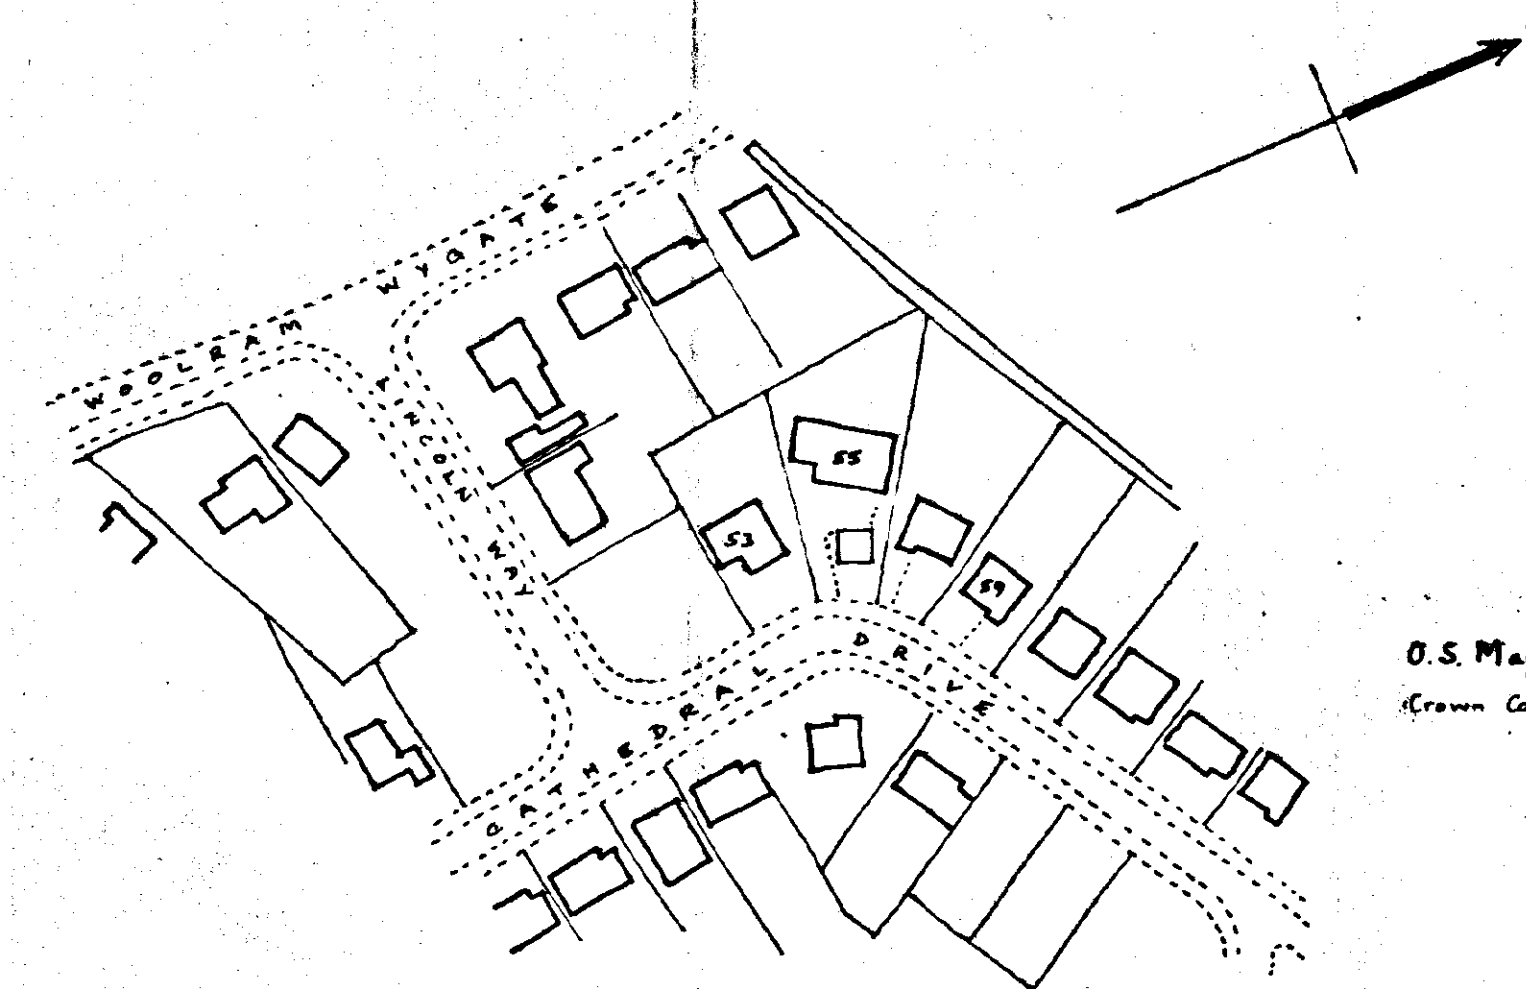


Red Double Roman
roof tiles to match bungalow

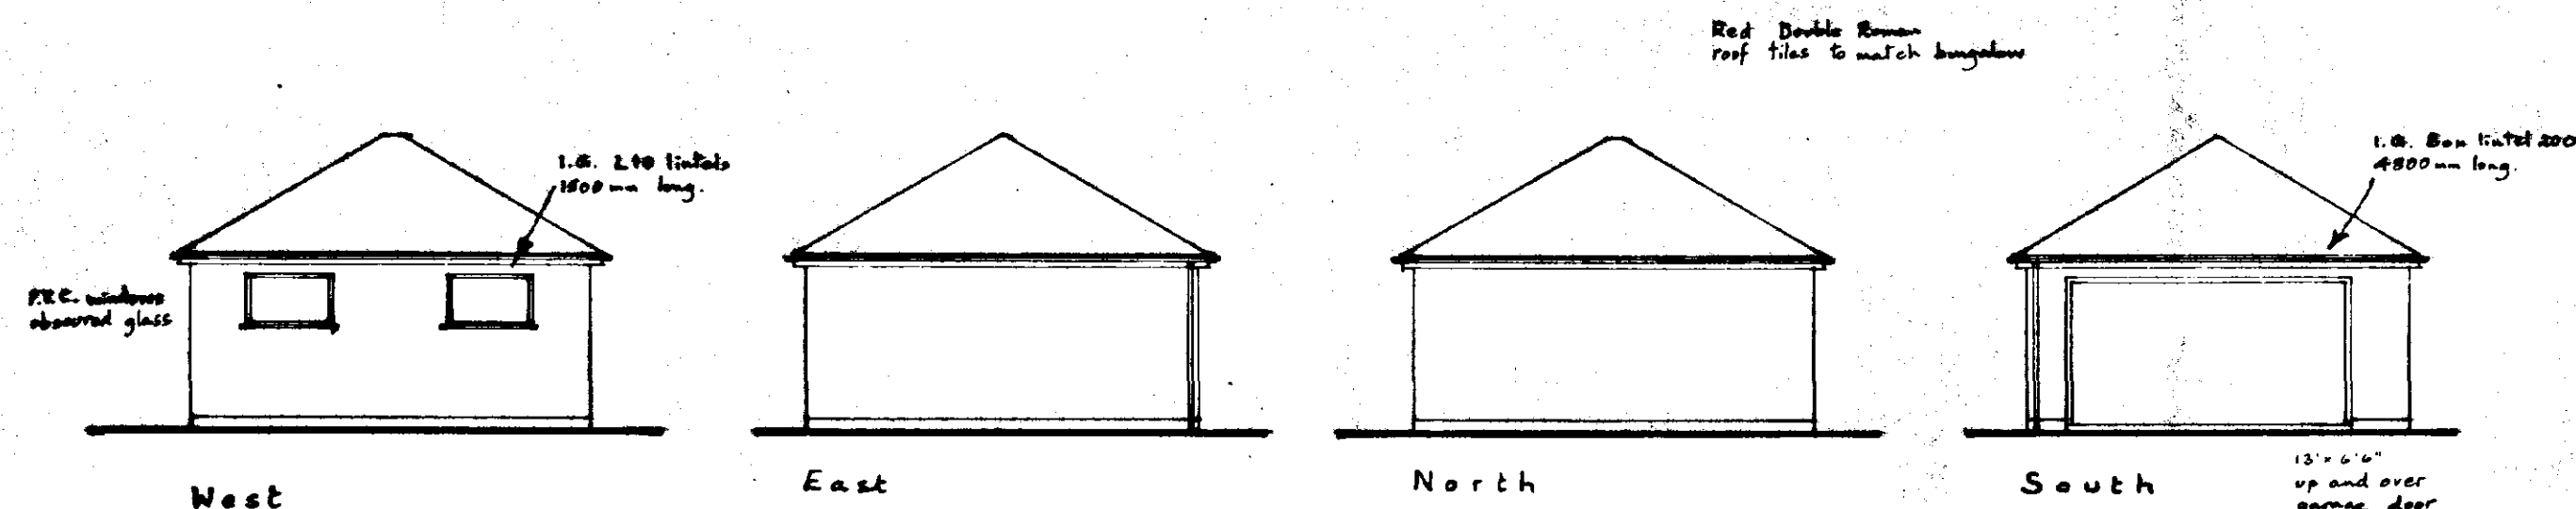

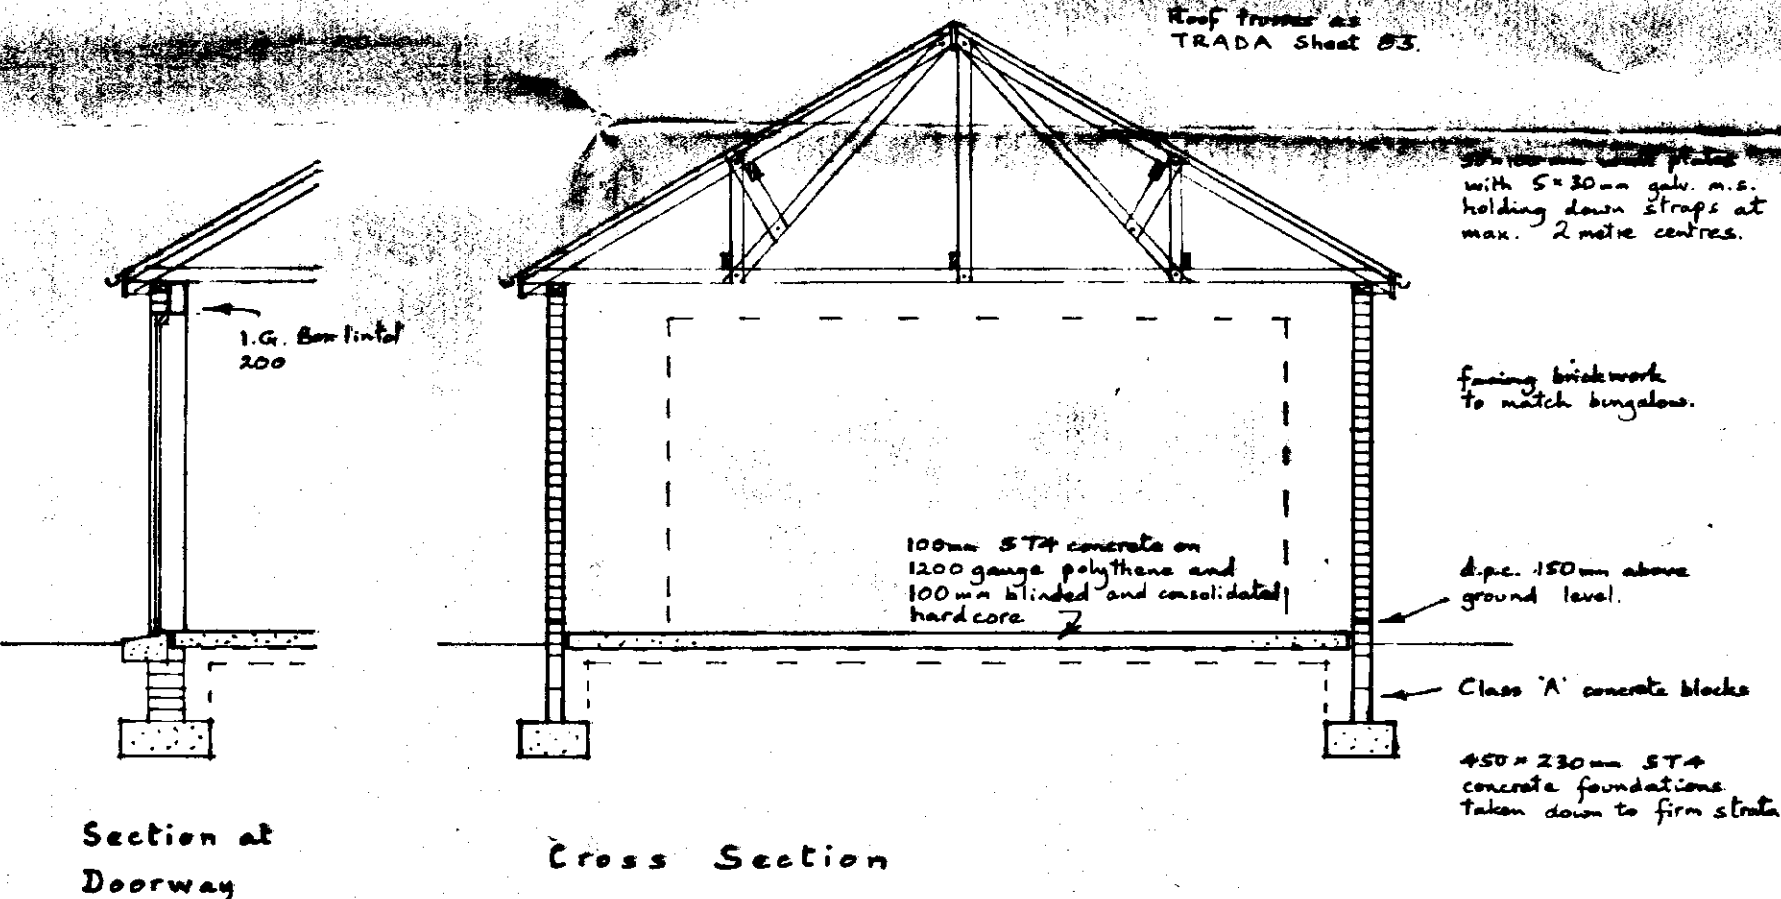

O.S. Map ref TF 2423
Crown Copyright Reserved.

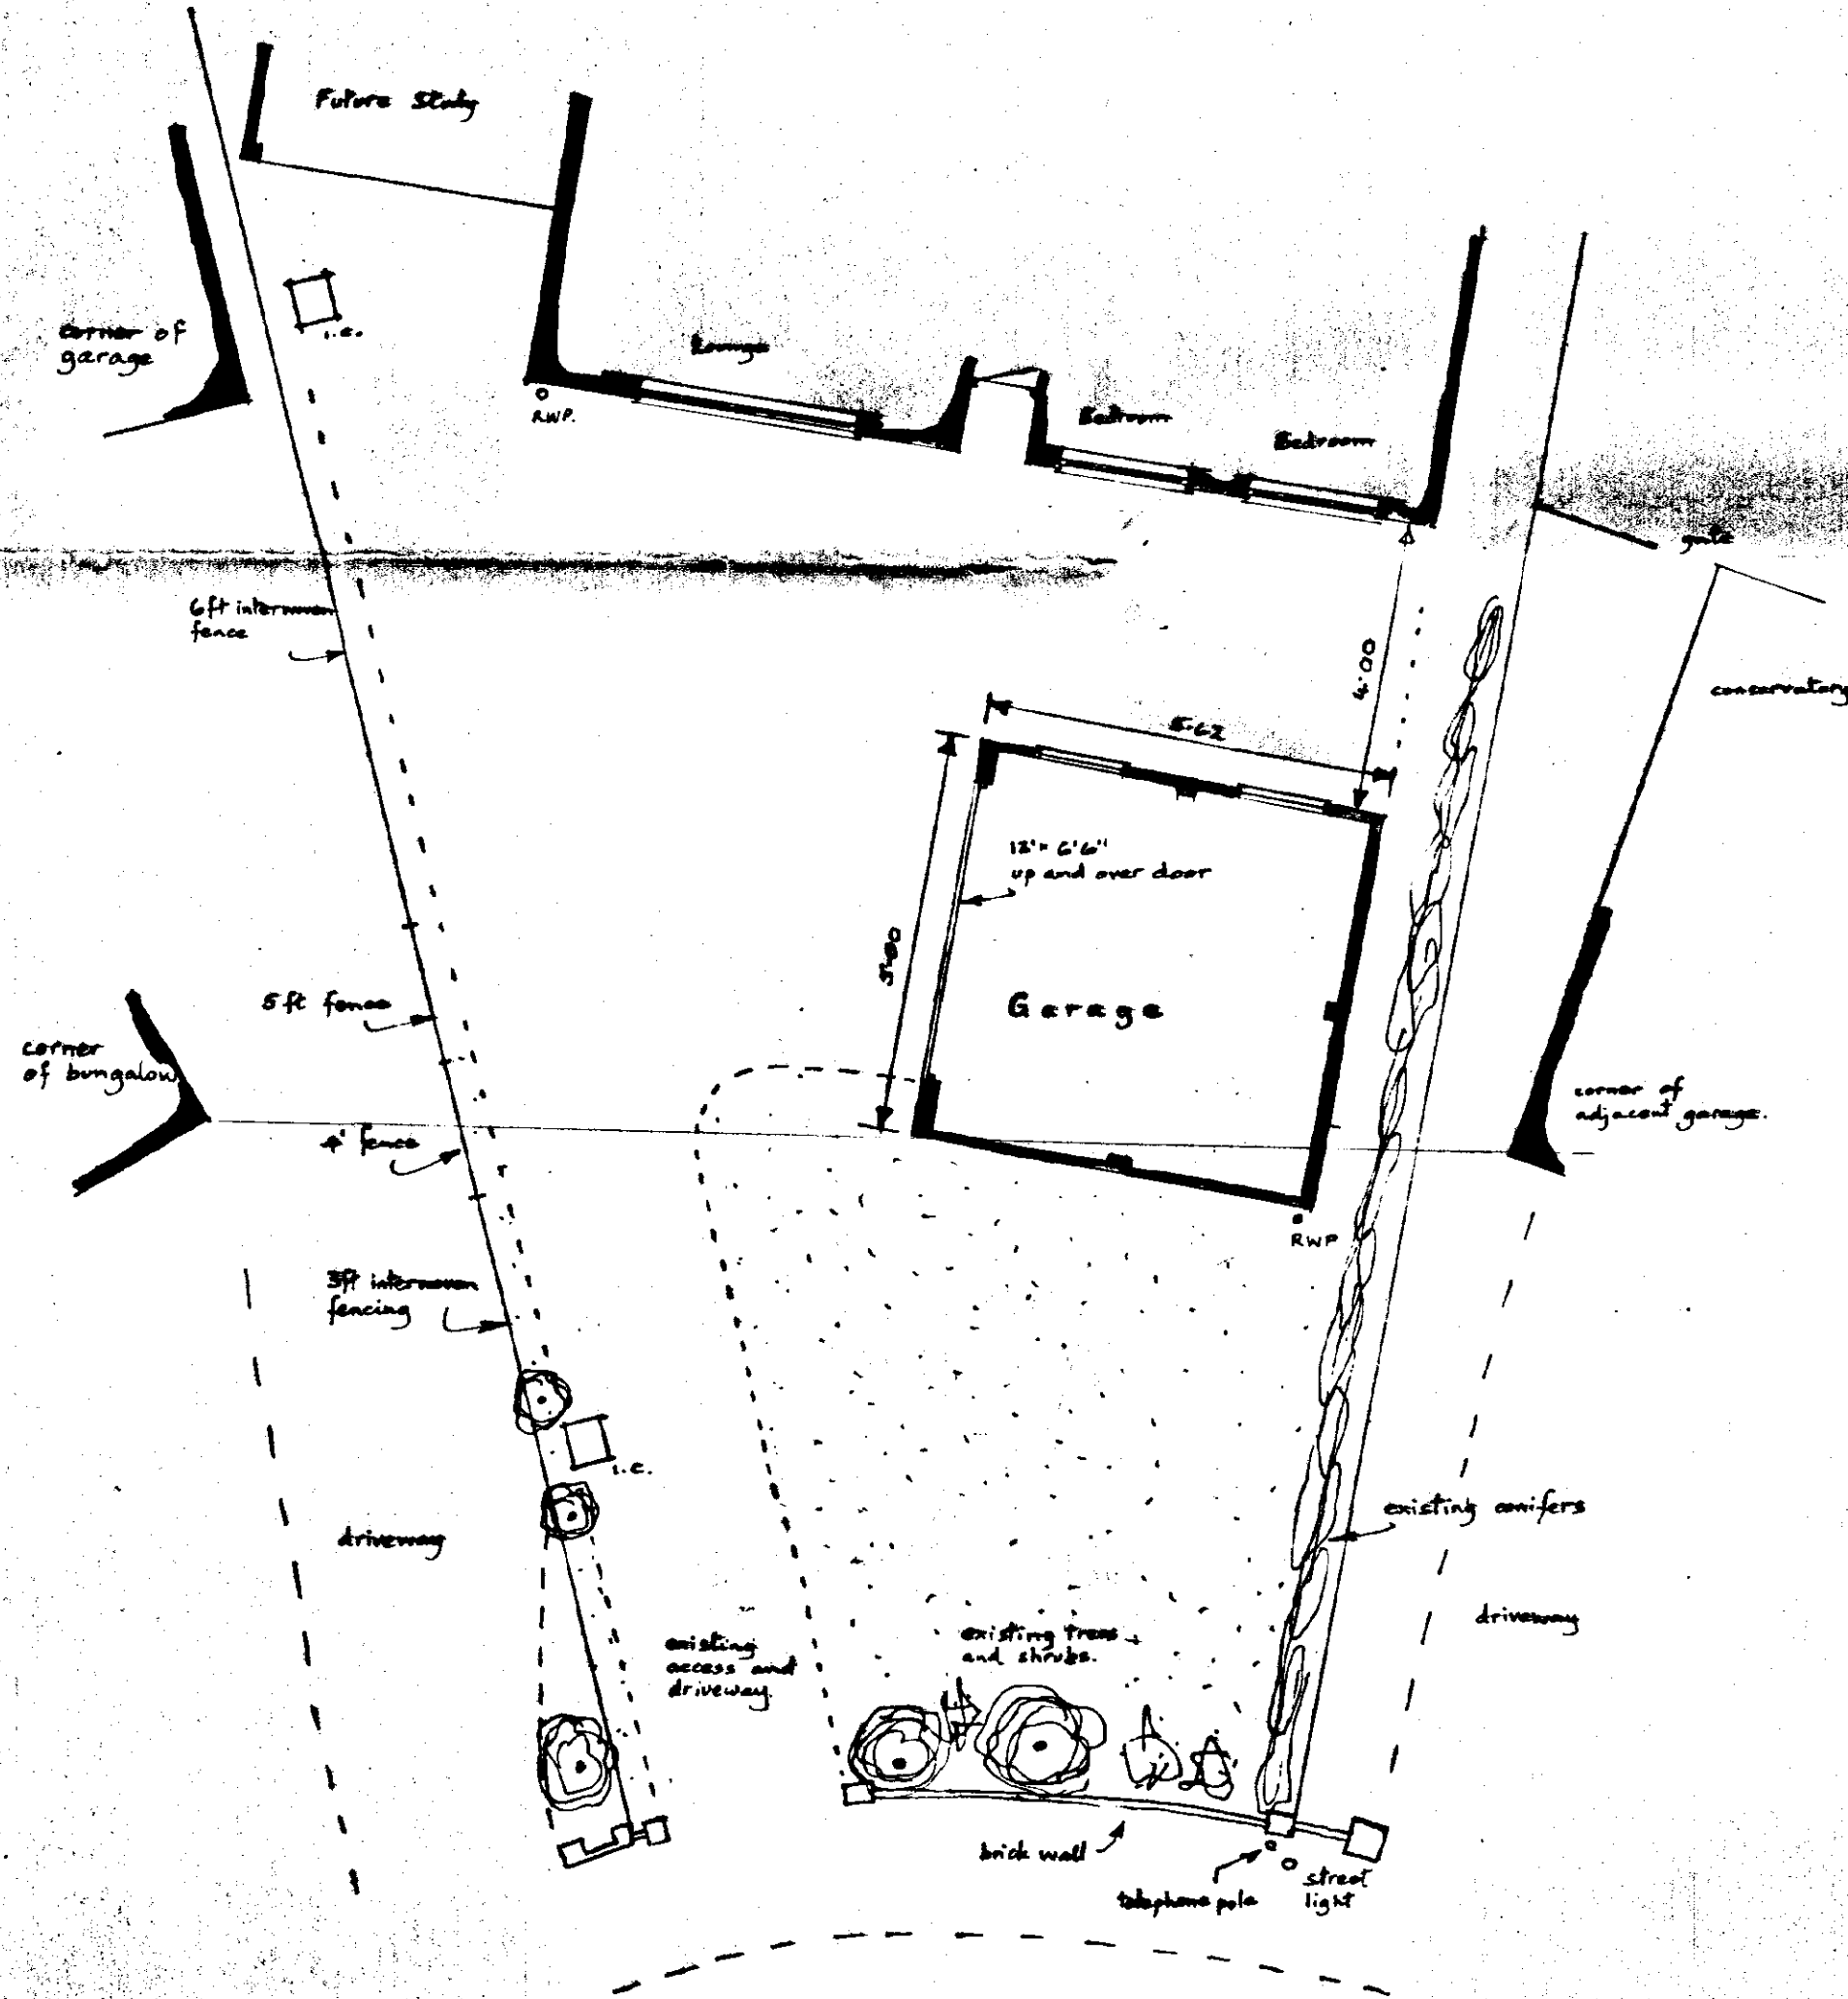

DETERMINED PLAN

AMENDED PLAN
Ref.

SOUTH HOLLAND DC
HOUSING & PLANNING
22 MAY 1997
Ref: 0424/10

Proposed Double Garage
55, Cathedral Drive, SPALDING.
Mr. S. Whitmore.

Written dimensions to be used in preference to scaled, and all measurements to be verified by checking on site.	Scale	1:100 & 1:50
	Drawing No.	970217AB
	Date	Feb. 1997.
	Building Regulations	
Local Authority Ref.	Planning	
A. ROFFE BUILDING DESIGN & PLANS 1, Green Lane, SPALDING, Lincs. PE11 2YB Tel: 01775-723 680 ©		