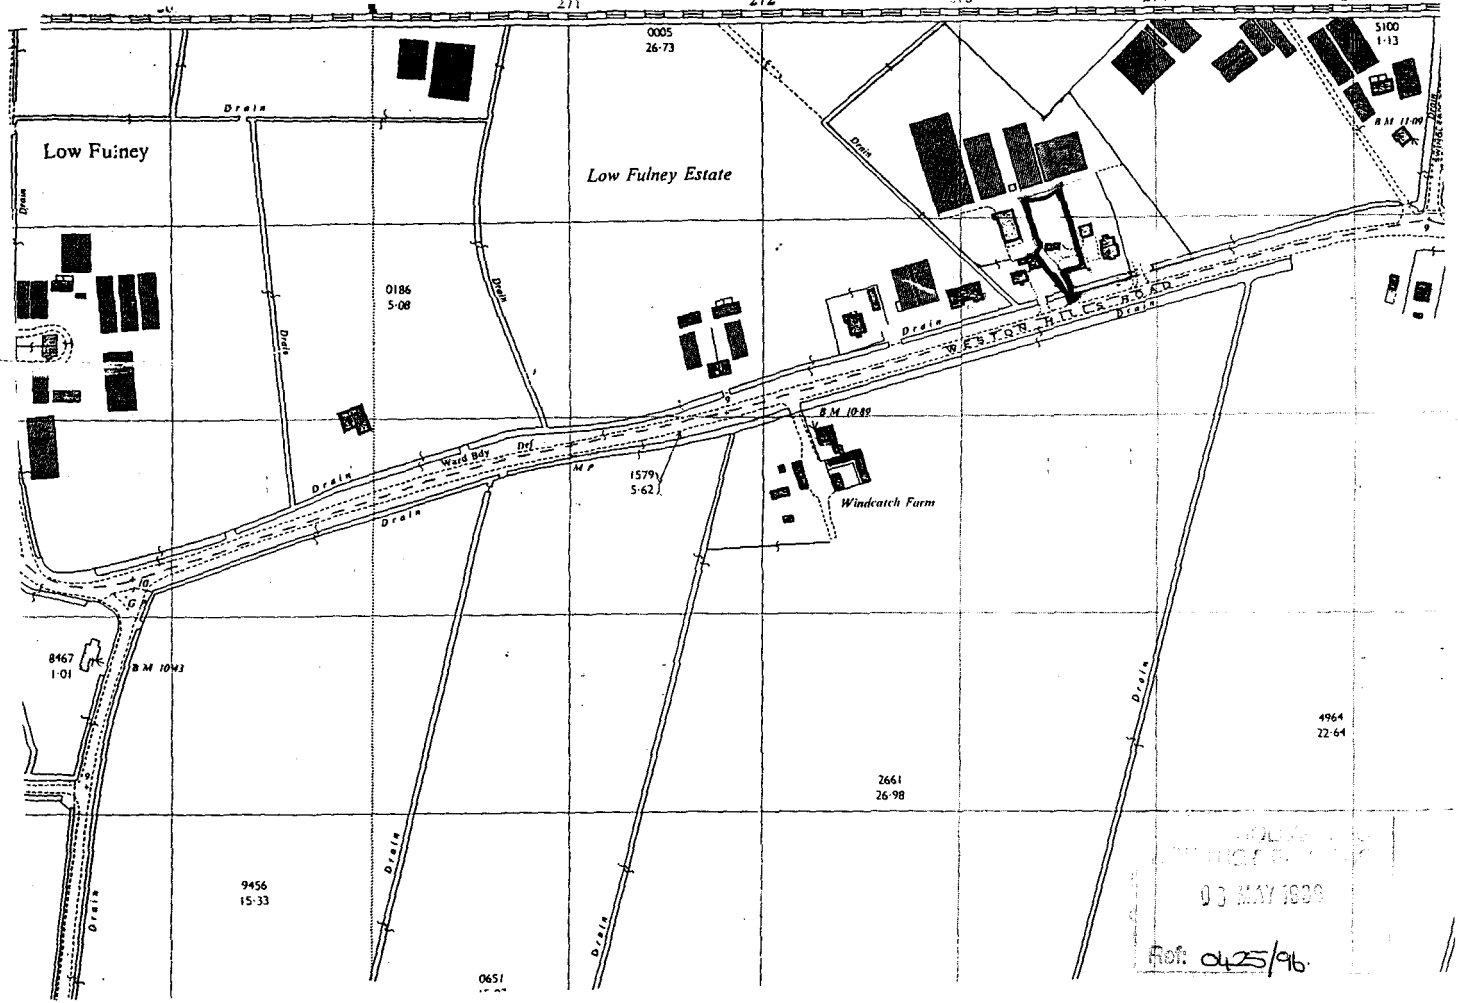

03 MAY 1996
Ref: 0425/96

.NCE SURVEY

or 25·344 inches to 1 mile

Revised.....October 1967
Levelled.....1965

The West half of this sheet is Plan TF2621
The East half of this sheet is Plan TF2721

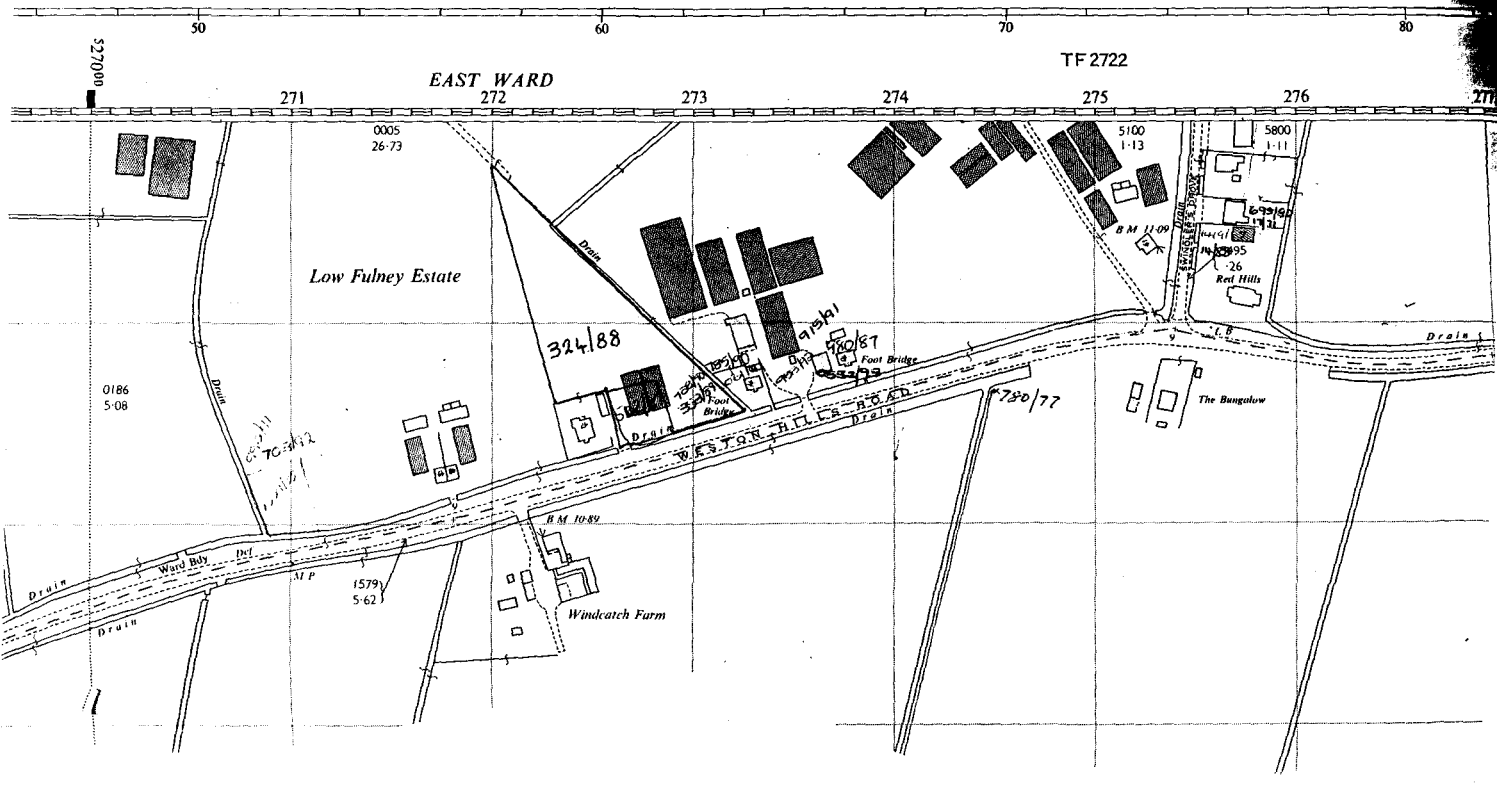

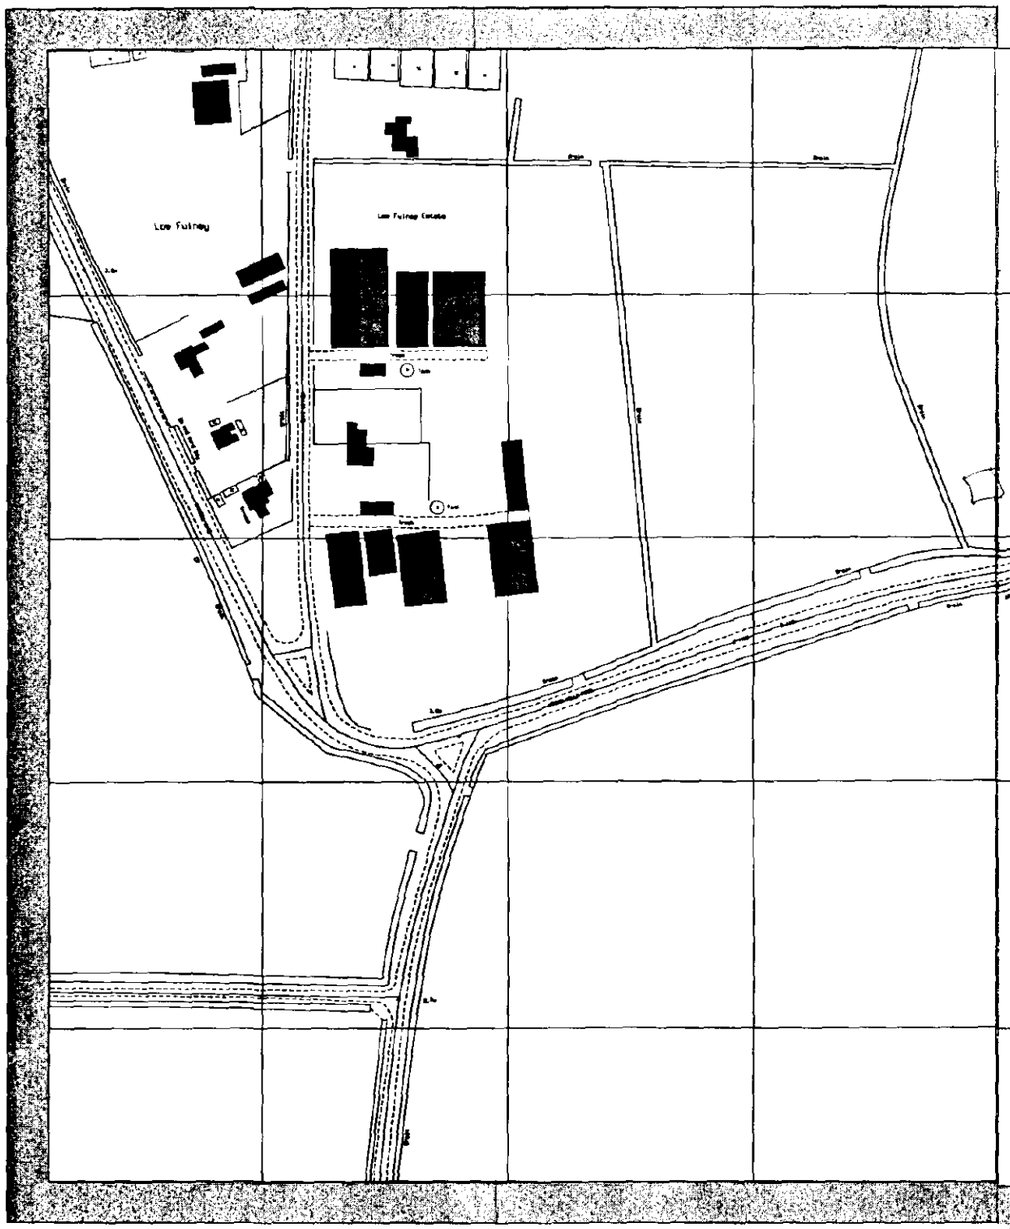

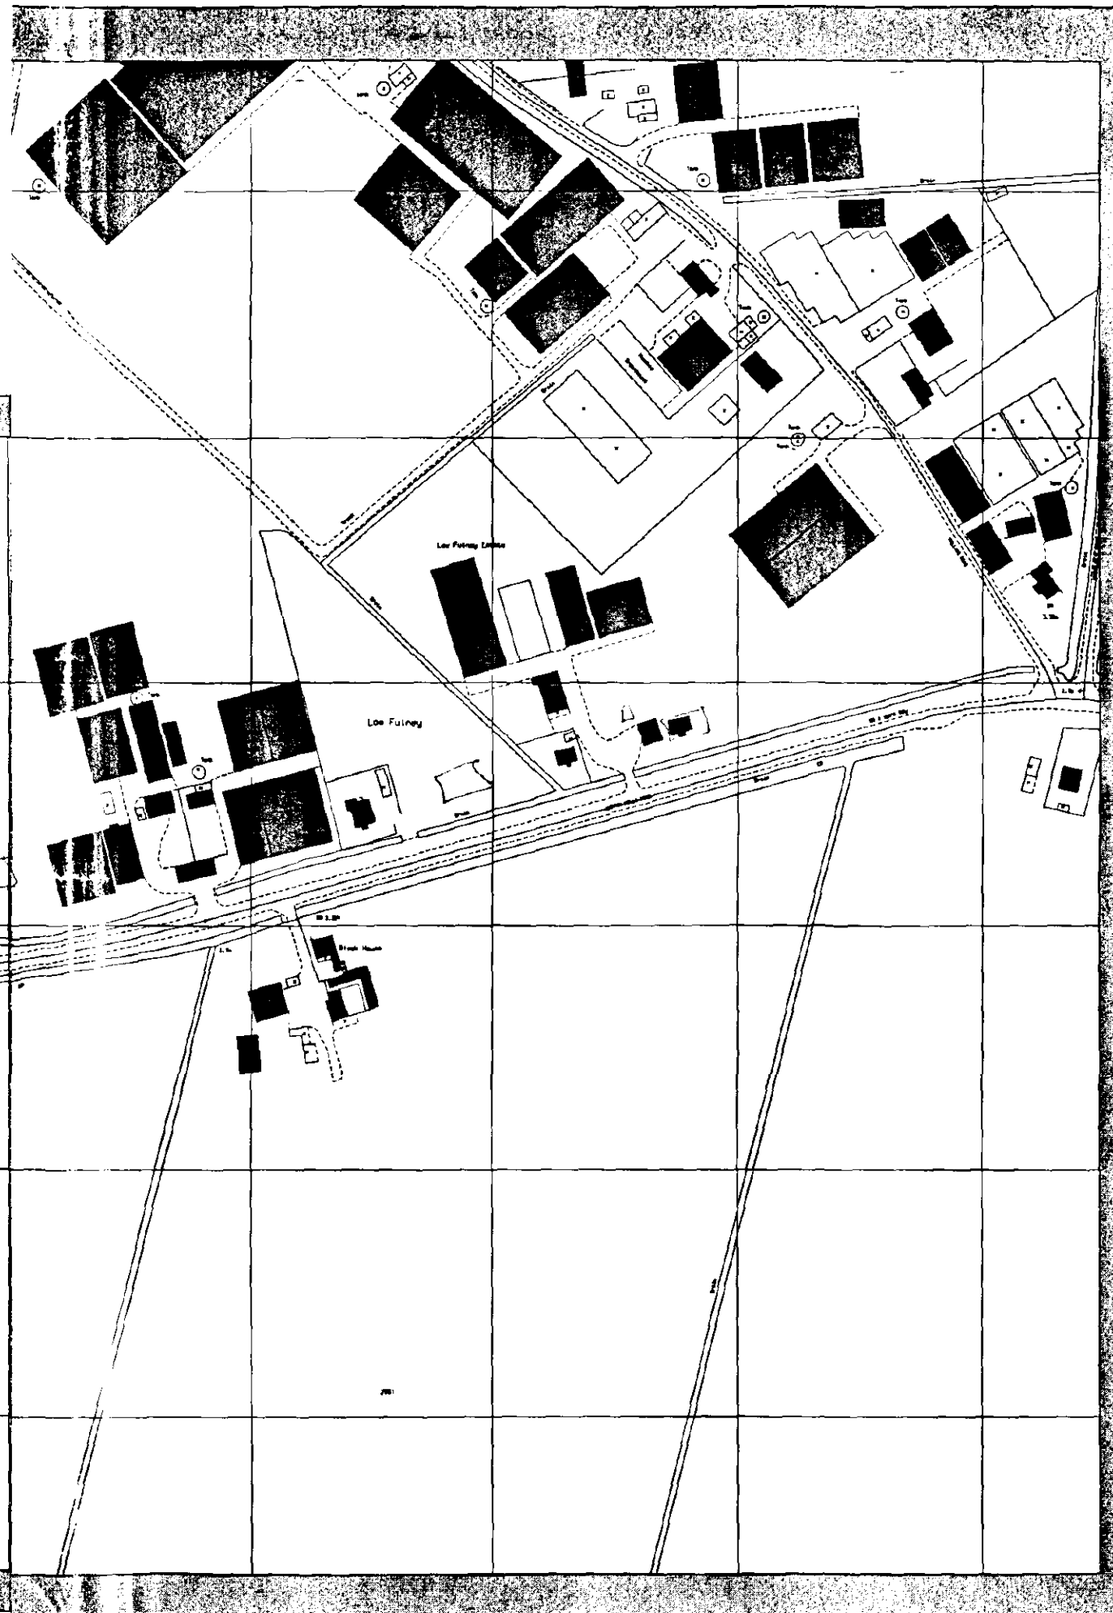

© -McLI N

The material contained i
reproduced from Ordnance
data with the permission
Her Majesty's Stationery

©Crown copyright.

OS License no :

S O U
H O L L
DISTRICT
HOUSING AND PLANNING S
Council Offices,
Priory Road,
Spalding,
Lincolnshire, Te
PE11 2XE F

ALTERNATIVE 1

1. Builder to check all dimensions on site before work commences.
2. This drawing is the copyright of L A Building Design and shall not be copied or reproduced without written permission.

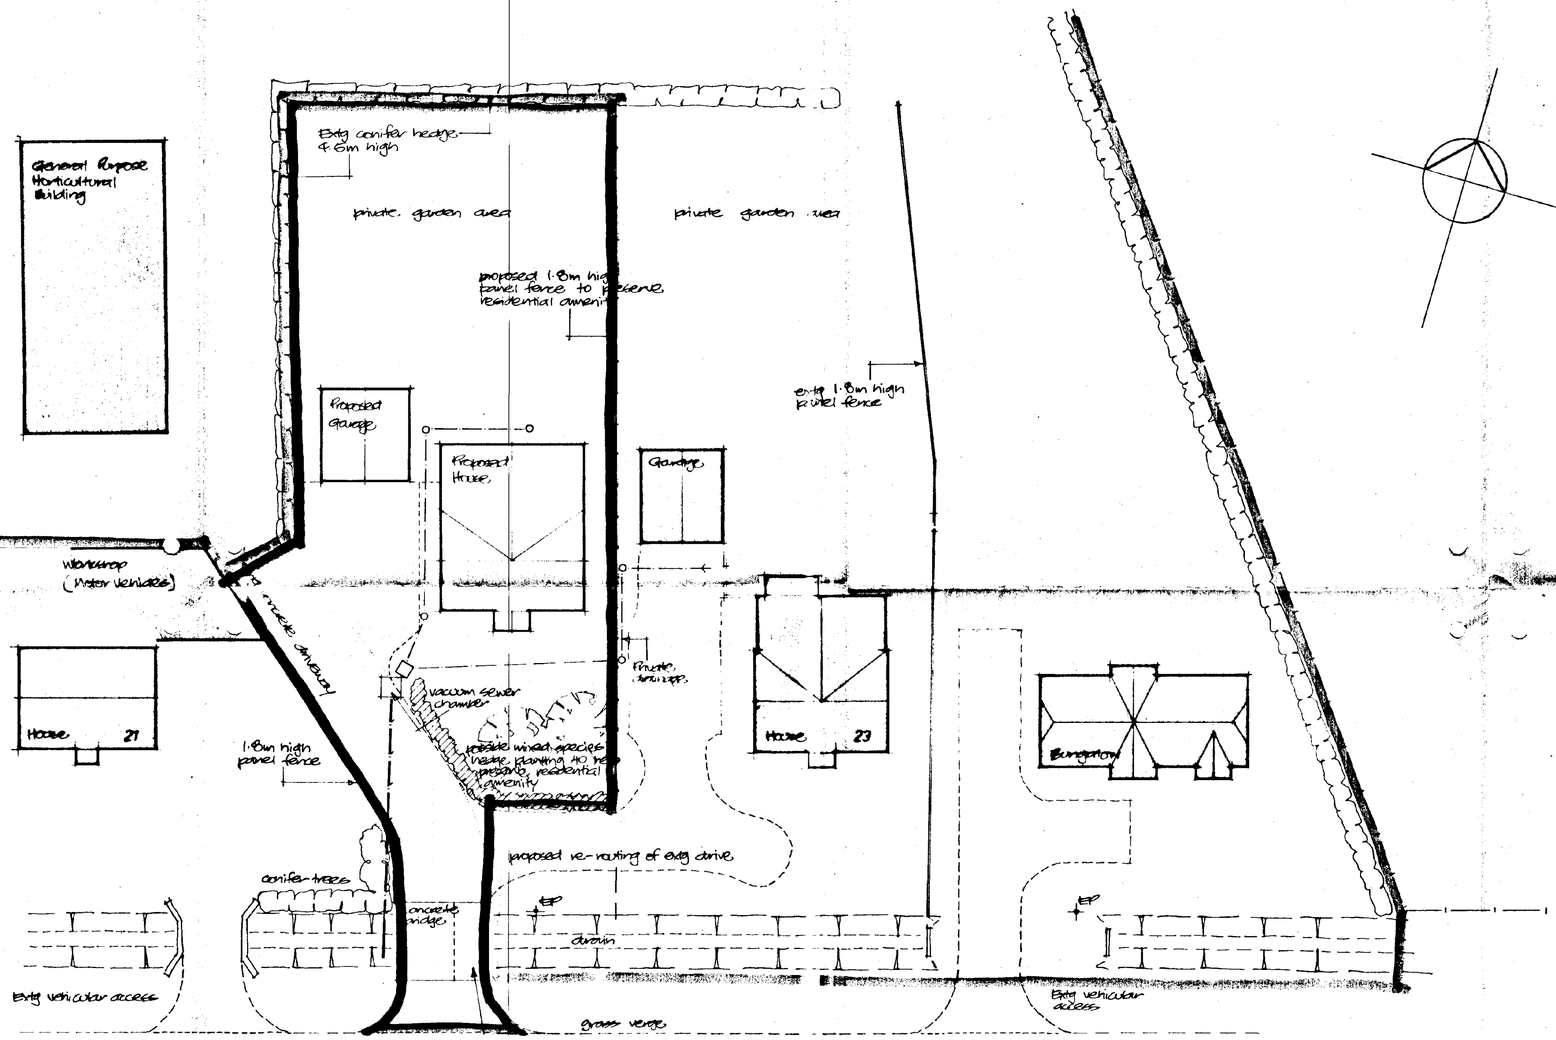

L A BUILDING DESIGN
55 Hannam Boulevard
Spalding
Lincolnshire PE11 1LB
Tel: Spalding (0775) 711437

project
PROPOSED DWELLING WITH GARAGE
ON LAND AT
23 WESTON HILLS ROAD
LOW FULNEY SPALDING

client
MR & MRS W P WALKER

drawing
BLOCK PLAN
ACCESS WIDENED

date	scale(s)
27/7/96	1/200
job no	drg no
96/16	02

Autocad A/B/024

ALTERNATIVE 2

1. Builder to check all dimensions on site before work commences.
2. This drawing is the copyright of L A Building Design and shall not be copied or reproduced without written permission.

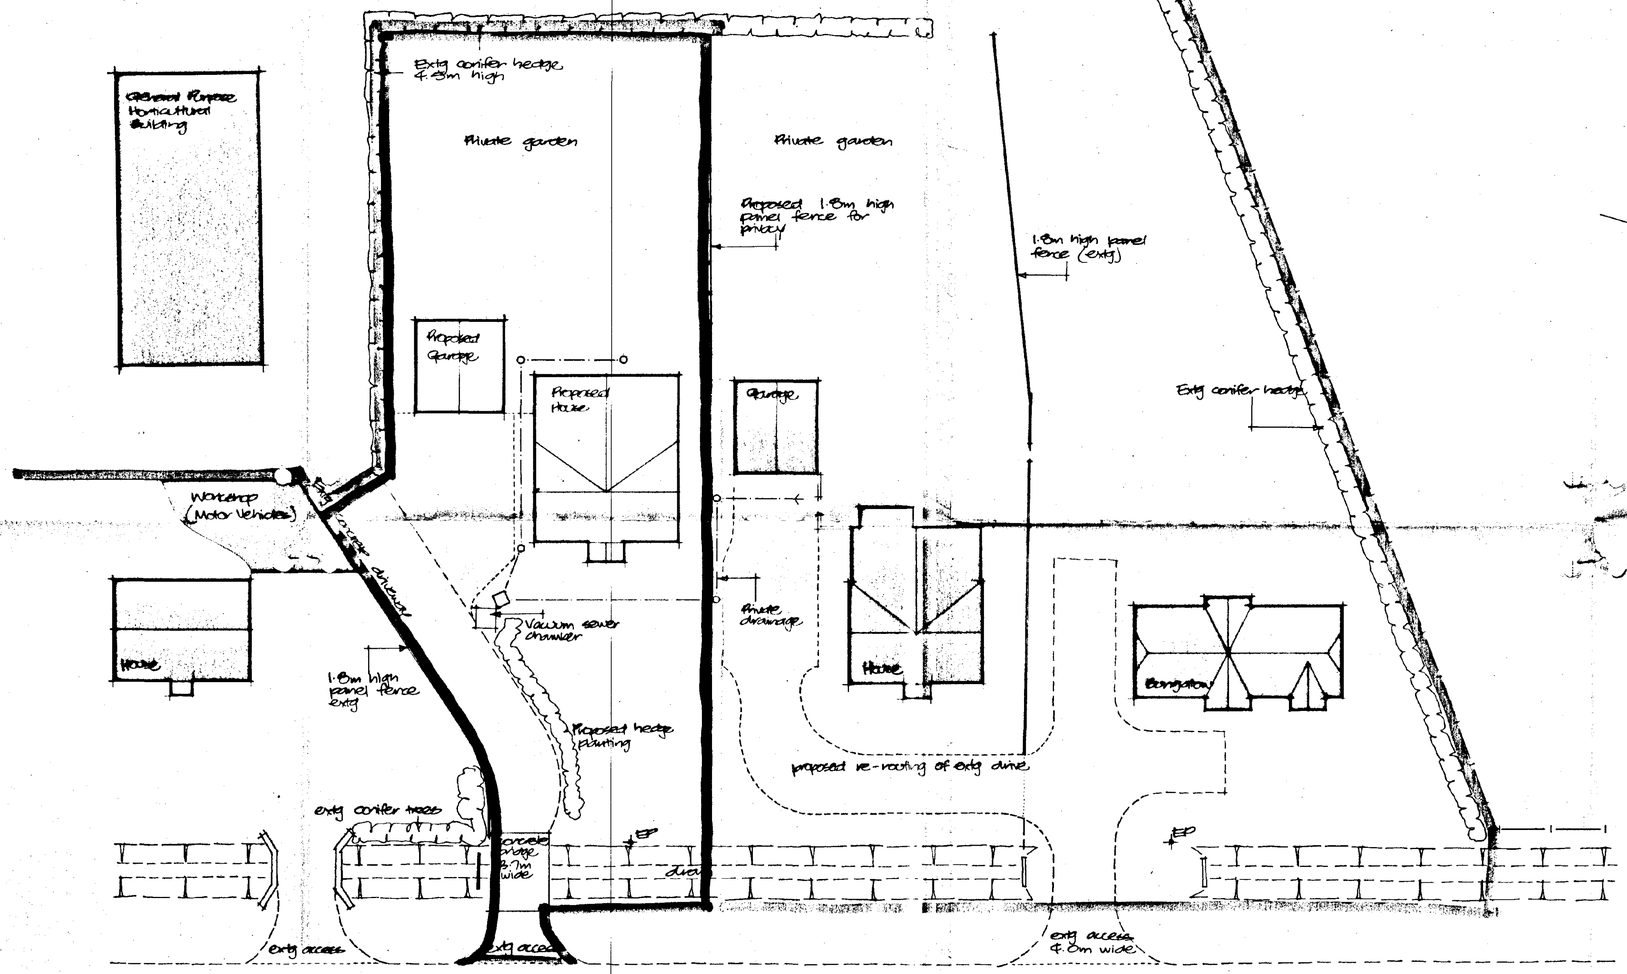

L A BUILDING DESIGN
55 Hannam Boulevard
Spalding
Lincolnshire PE11 1LB
Tel: Spalding (0775) 711437

project
PROPOSED DWELLING WITH GARAGE
ON LAND AT
23 WESTON HILLS ROAD
LOW FULNEY SPALDING

client
MR & MRS W P WALKER

drawing
BLOCK PLAN
ACCESS ROUTING 2nd OPTION

date	scale(s)
28/7/96	1/200
job no	drg no
96/16	03

1. Builder to check all dimensions on site before work commences.
2. This drawing is the copyright of L A Building Design and shall not be copied or reproduced without written permission.

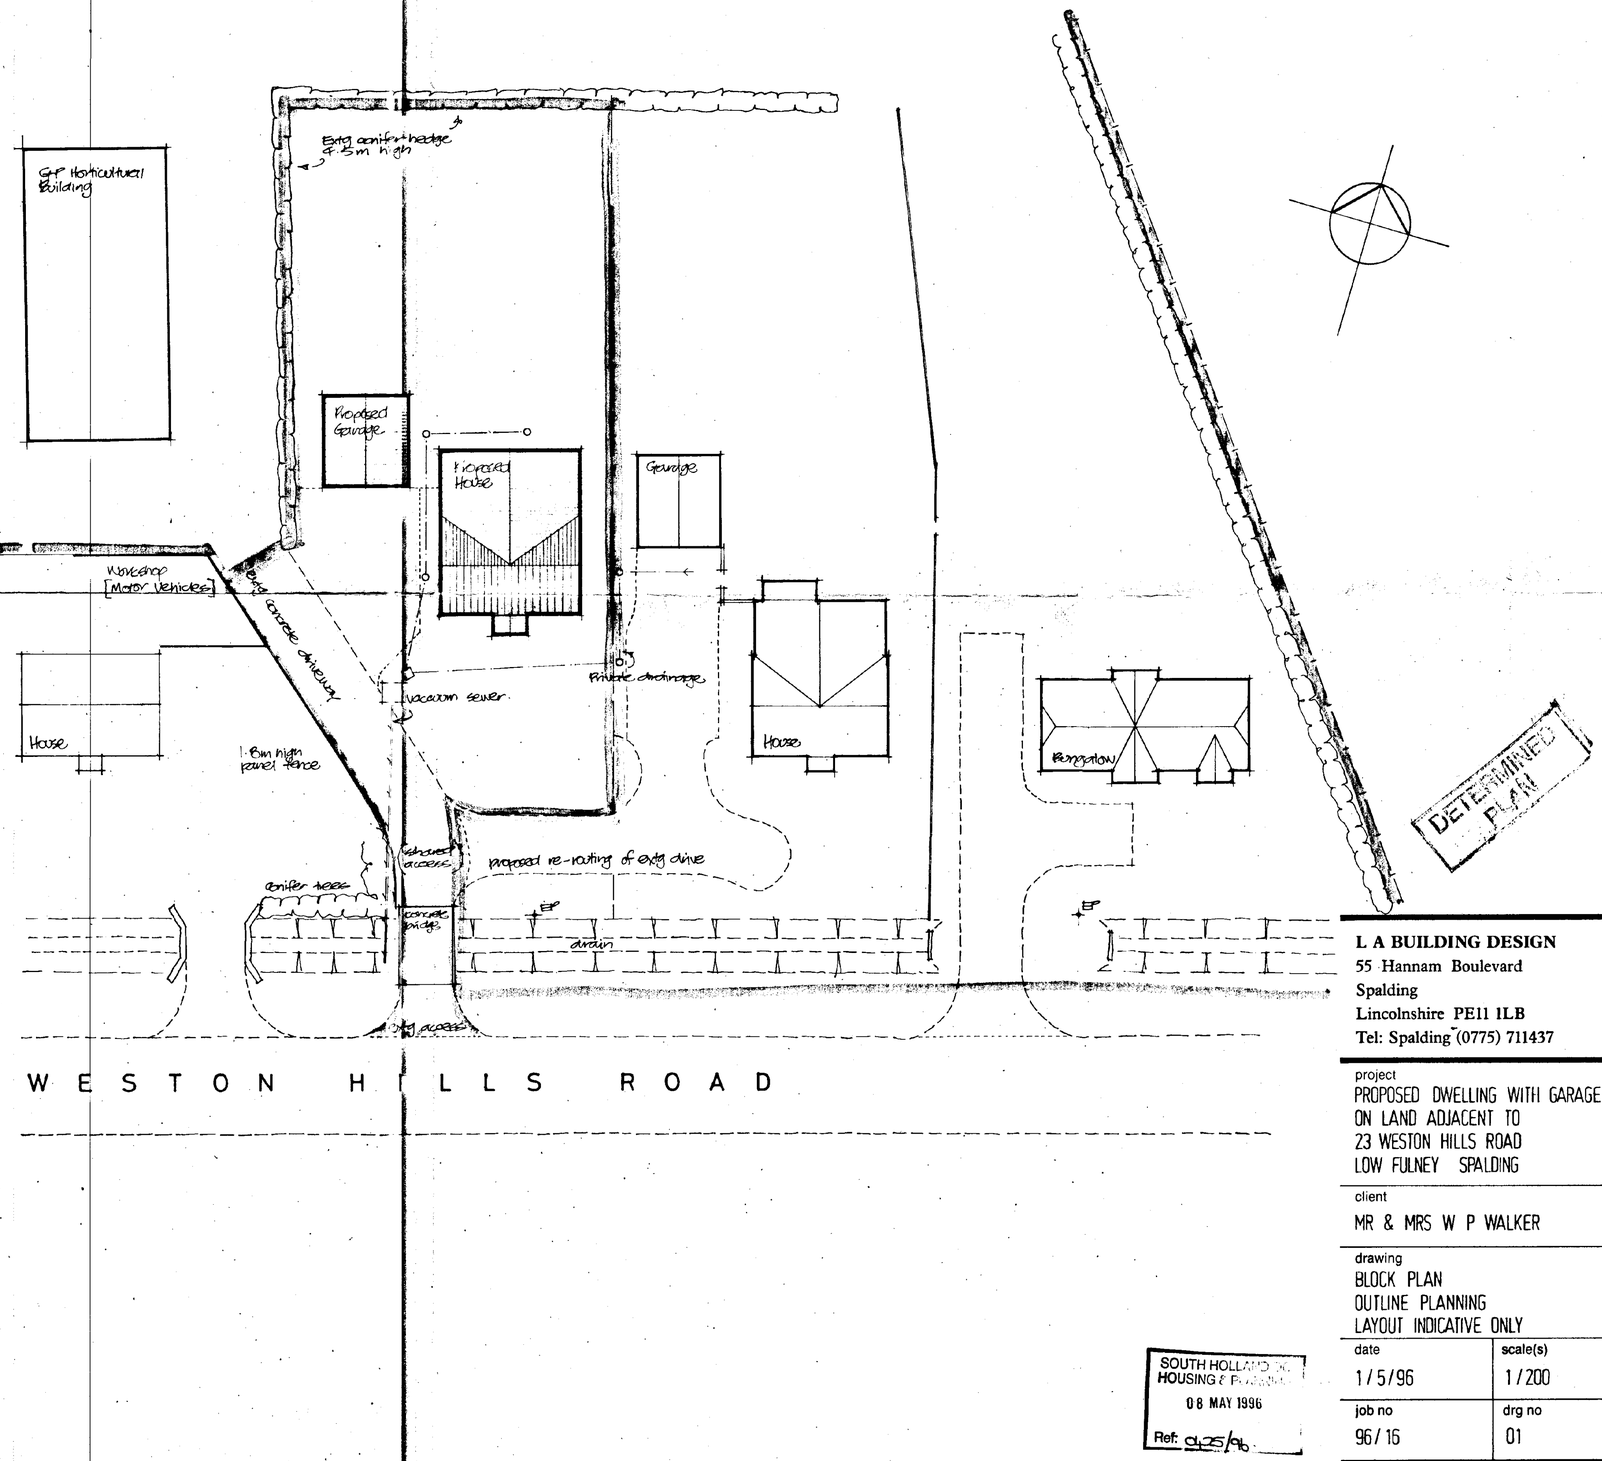

SOUTH HOLLAND DC
HOUSING & PLANNING
08 MAY 1996
Ref: H25/96

L A BUILDING DESIGN
55 Hannam Boulevard
Spalding
Lincolnshire PE11 1LB
Tel: Spalding (0775) 711437

project
PROPOSED DWELLING WITH GARAGE
ON LAND ADJACENT TO
23 WESTON HILLS ROAD
LOW FULNEY SPALDING

client
MR & MRS W P WALKER

drawing
BLOCK PLAN
OUTLINE PLANNING
LAYOUT INDICATIVE ONLY

date	scale(s)
1/5/96	1/200
job no	drg no
96/16	01