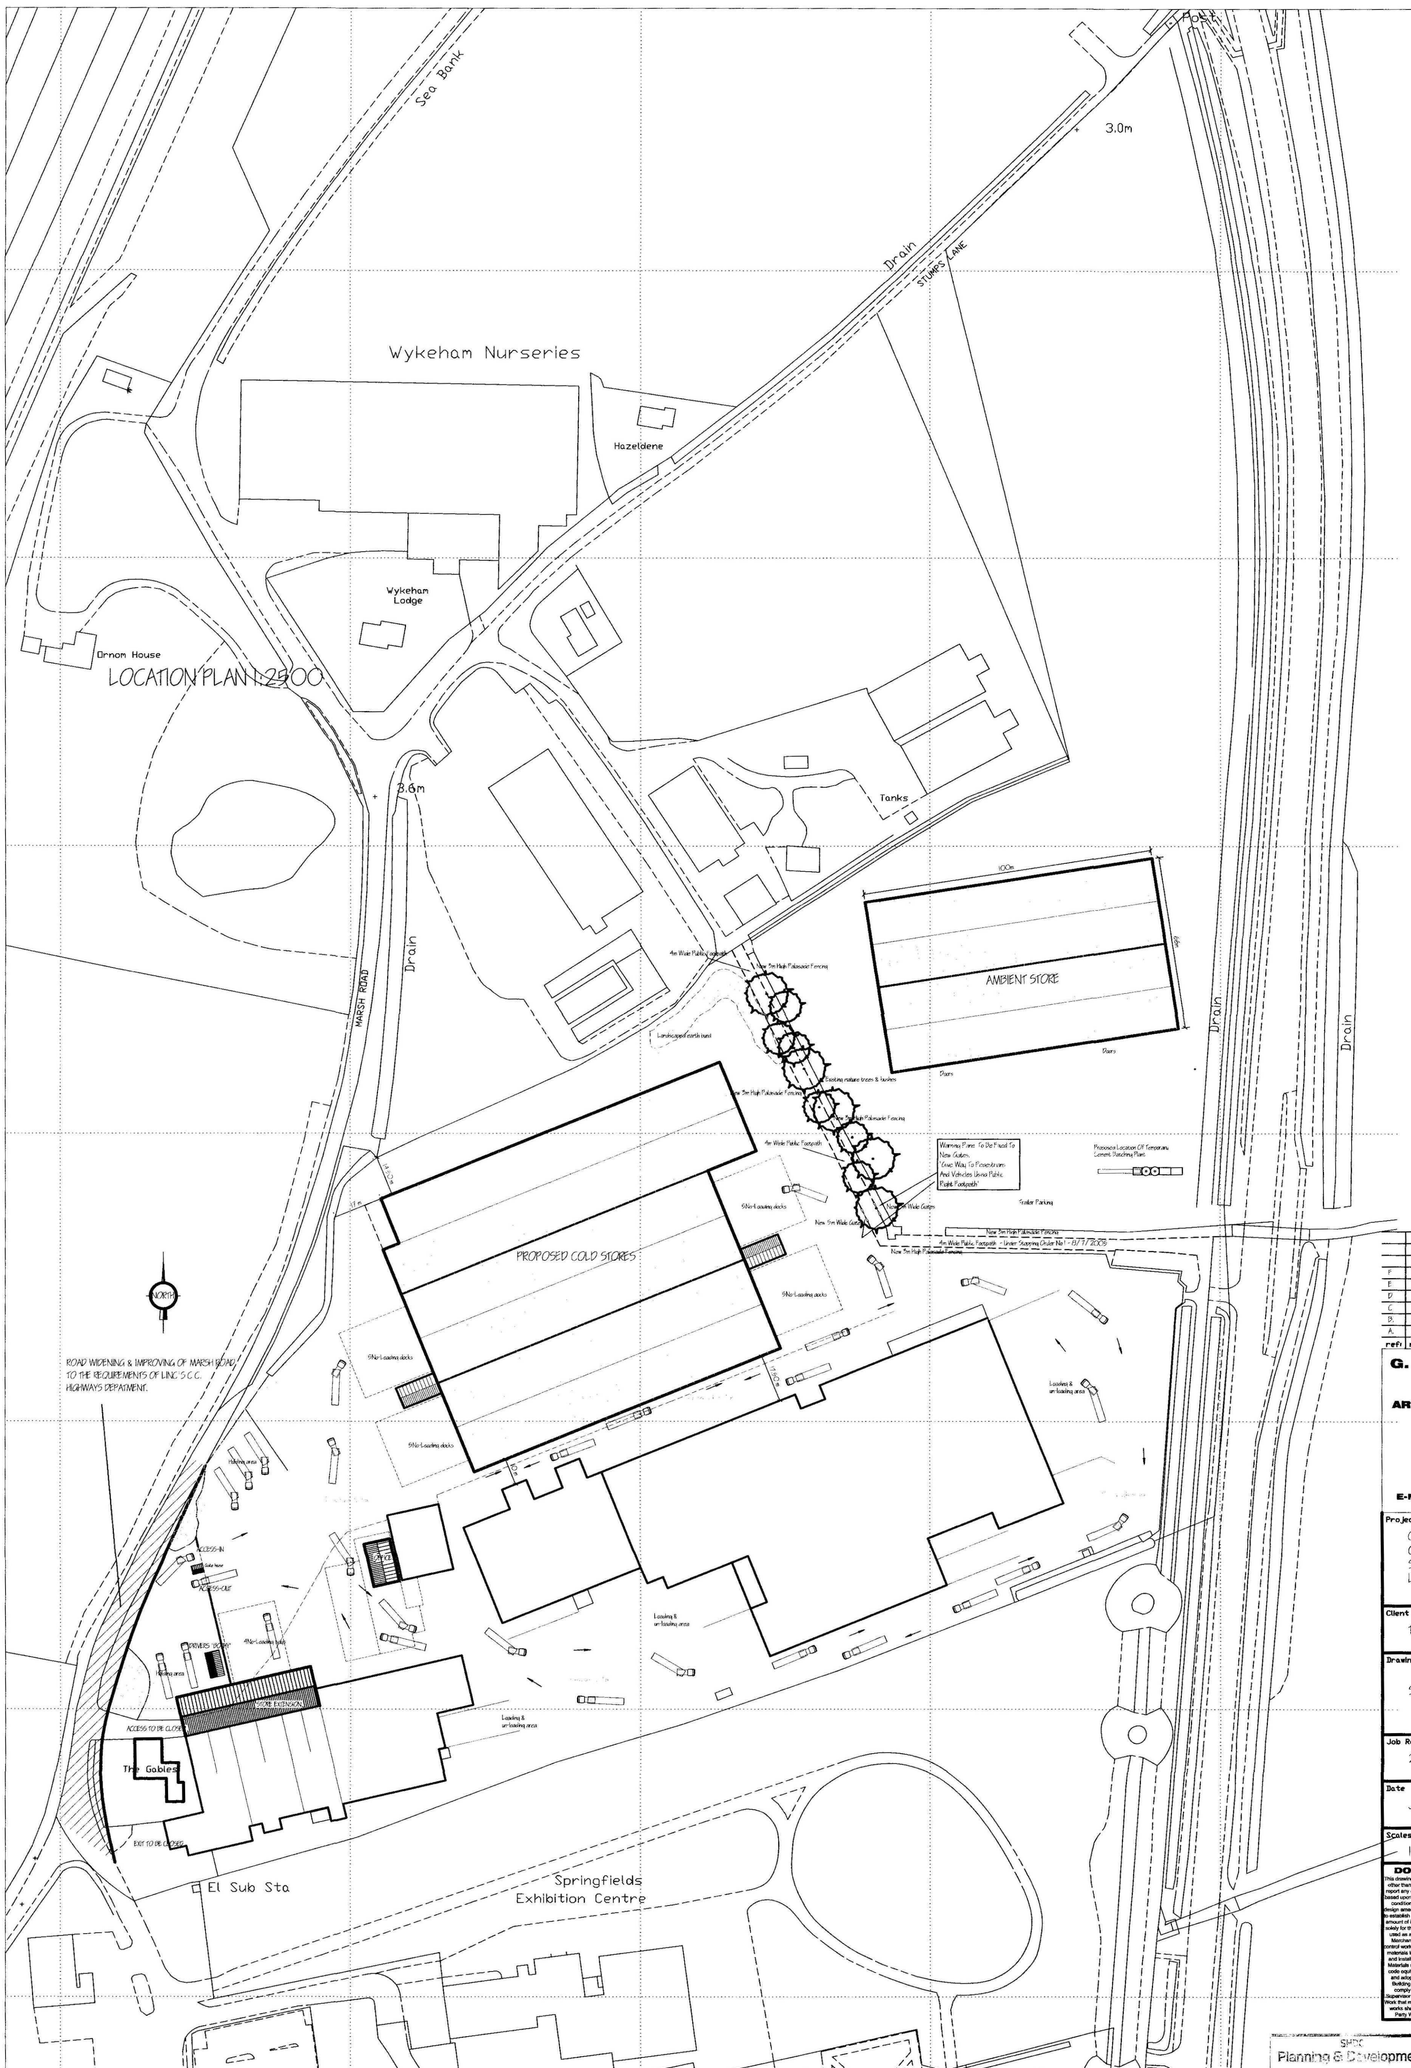

ref.	revision	date
F	SECURITY FENCE & GATES TO FOOTPATH	AUG 2011
E	SWITCHING PLANT ADDED	JUNE 2011
D	BUILDING RE-ORIENTATED	MAY 2011
C	PHASE TWO ADDED	MAY 2011
B	AMEND ACCESS.	APRIL 2011
A	CLIENTS AMENDMENTS - COLD STORE LAYOUT	APRIL 2011

G. R. MERCHANT LTD.
I.ENG AMICE FIWO

ARCHITECTURAL, STRUCTURAL AND LAND DRAINAGE CONSULTANTS

4 Wrights Mews
12A Park Road, Holbeach,
Spalding, Lincs. PE12 7EE
Tel: 01406 490800
Fax: 01406 425744
E-Mail: gr.merchant@btconnect.com

Project
CHANGE OF USE OF LAND TO STORAGE.
CAMEL GATE / MARSH ROAD.
SPALDING.
LINC'S. PE12 6ES.

Client
T.F. BOWMAN & SON.

Drawing
SITE LAYOUT PLAN.

Job Ref.	Drawing No.
2099-10.	06F
Date	**Drawn**
JUNE 2010.	GRM.

Scales
1:1000

DO NOT SCALE FROM THIS DRAWING

This drawing is copyright and may not be altered, traced, photographed or used for any other purpose without the permission of the author. Any discrepancies found on this drawing should be reported to the Architect. All details shown on this drawing indicating dimensions, grades and levels are based upon typical site conditions related to the area. No responsibility can be accepted for abnormal conditions which may be discovered during construction unless reported to the Architect so that design amendments may be considered. Site soil surveys are recommended in respect of foundations and drainage design. Unless otherwise stated this drawing is not to be used for tender purposes as the amount of information contained and does not purport to contain a full specification of the works. It is solely for the purpose of obtaining Planning / Building Regulation approval. This drawing must not be used as a contract document alone. The works will not be supervised or inspected on site by G.R. Merchant or any representative thereof. It is the client or their appointed agents responsibility to employ competent contractors to carry out the works shown on this drawing in accordance with all materials to be new unless otherwise stated and all components and materials etc. to be used fixed and installed etc. in strict accordance with manufacturers instruction and relevant code of practice. Materials shall conform to principals British standard specification or BBA certificate or European code equivalent. The Employer / Client shall ensure that the selected contractor is conversant with the Health & Safety at Work etc. Act and shall comply with all regulations in force at the time of the Building Work and Work places. The Employer / Client is advised that should the works need to comply with the Construction Design and Management Regulations an independent Planning Supervisor will be required. The works shall comprise of all that is shown on the drawing and details. Work that may not specifically be shown but may be reasonably inferred as necessary to carry out fixed works shall be deemed to be included. It is the job / land owners responsibility to be aware of the Party Wall etc. Act 1996 when building in close proximity to adjoining neighbours boundaries.

SMDC Planning & Development
2 6 AUG 2011
Ref: 0426 - 11

AMENDED PLAN
Ref. A1