



LOCATION PLAN 1:2500

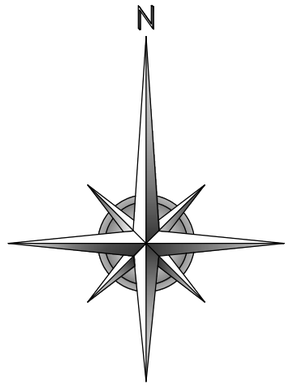

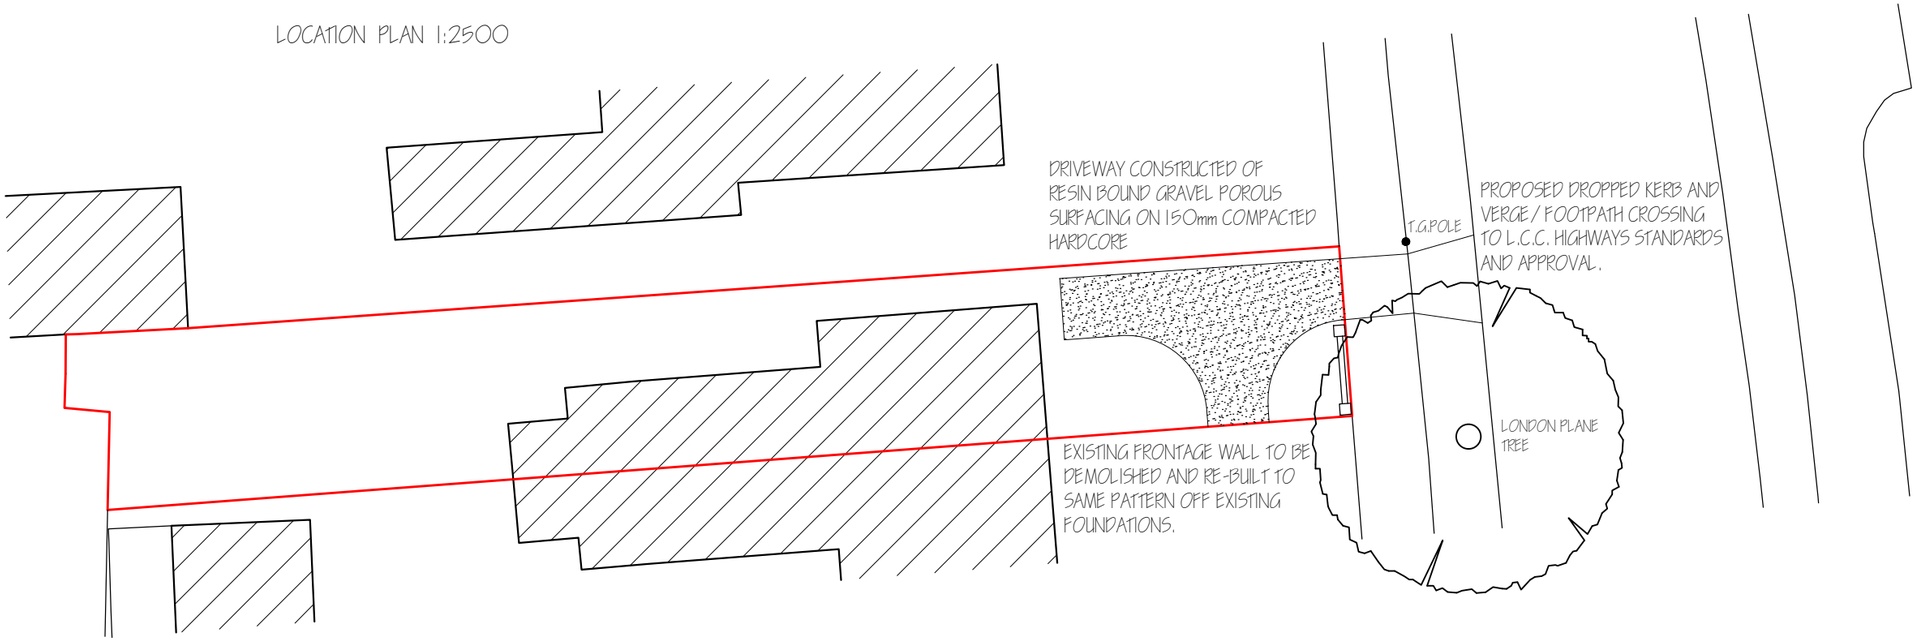

BLOCK PLAN 1:250

revision	date	init.	revision details.

COOPER ARCHITECTURAL DESIGN
90 WINSOVER ROAD
SPALDING, LINC'S PE11 1HA
Tel: 01775 711174
Mobile : 07808 125 778
E-MAIL : c.a.d@btconnect.com

Client.
MR G WARD

Project.
PROPOSED NEW VEHICLE ACCESS
59 PINCHBECK ROAD
SPALDING
PE11 1QF

Drawing.

Scale 1:250 1:2500	Drawing No. GW-01
Date. APRIL '17	Drawn. J.C.