
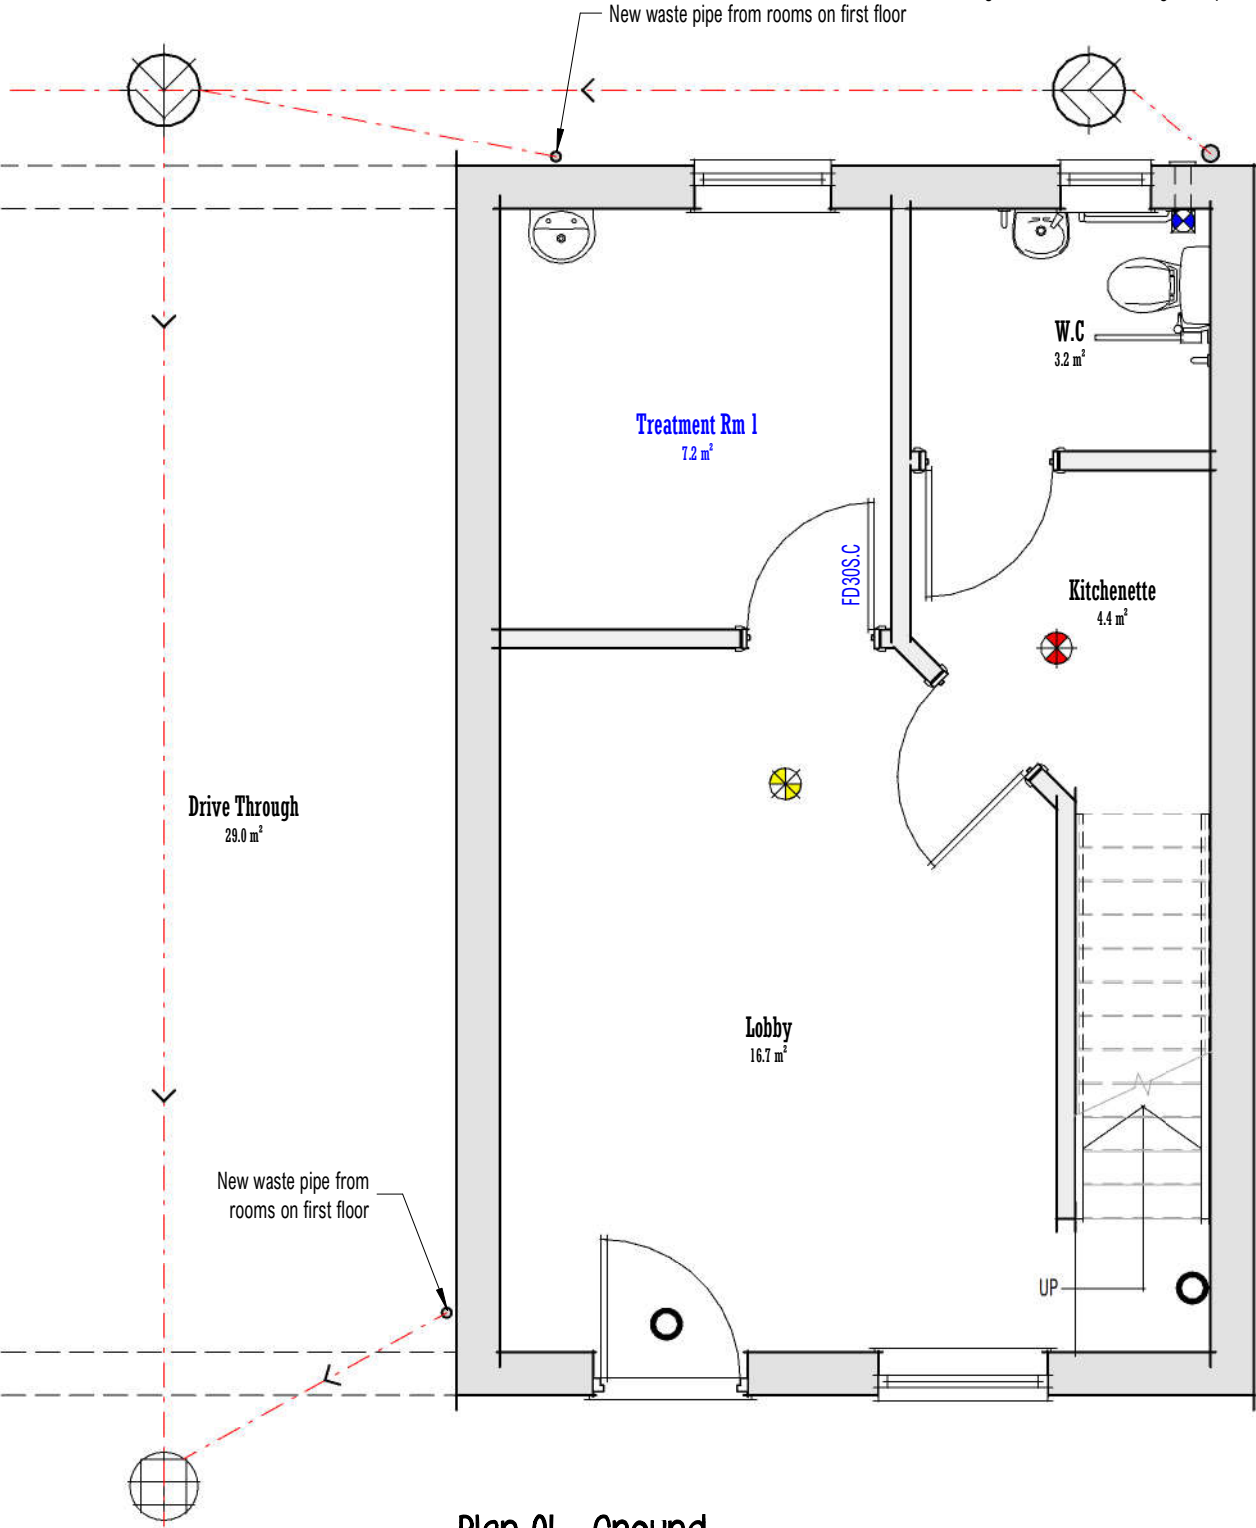



CONTRACTOR TO TAKE NOTE: All existing and proposed dimensions are to be checked on site and any discrepancies to be notified immediately. Commencement of works on site will be deemed as all dimensions have been checked. Due to areas of the structure being covered, unexposed or otherwise inaccessible the existing / proposed dimensions / notes / specifications of existing materials are subject to confirmation of site when it is feasible to expose the relevant areas of construction. All material schedules are given in good faith and for pricing purposes only. It is the responsibility of the contractor to check their accuracy before ordering any materials. Remway Design accepts no responsibility for the accuracy of these material schedules.

- Ex. W.C to be adpated to Doc M Compliant W.C to incorporate the following:
- a. Close coupled toilet pan and cistern
 - b. Cistern fittings and paddle lever flush handle
 - c. Plastic toilet seat ring with stainless steel fixings
 - d. Ceramic washbasin with plastic bottle trap
 - e. Sequential basin mixer tap
 - f. 5x 600mm grab rails
 - g. 1x 800mm hinged drop down arm

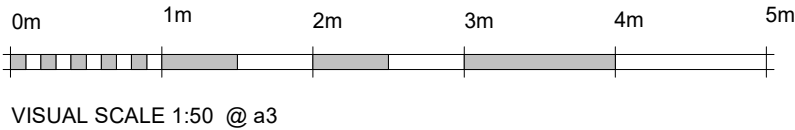

Plan 01 - Ground
1 : 50

- Emergency Lighting
- Heat Detector
- Smoke Detector
- Extractor Fan

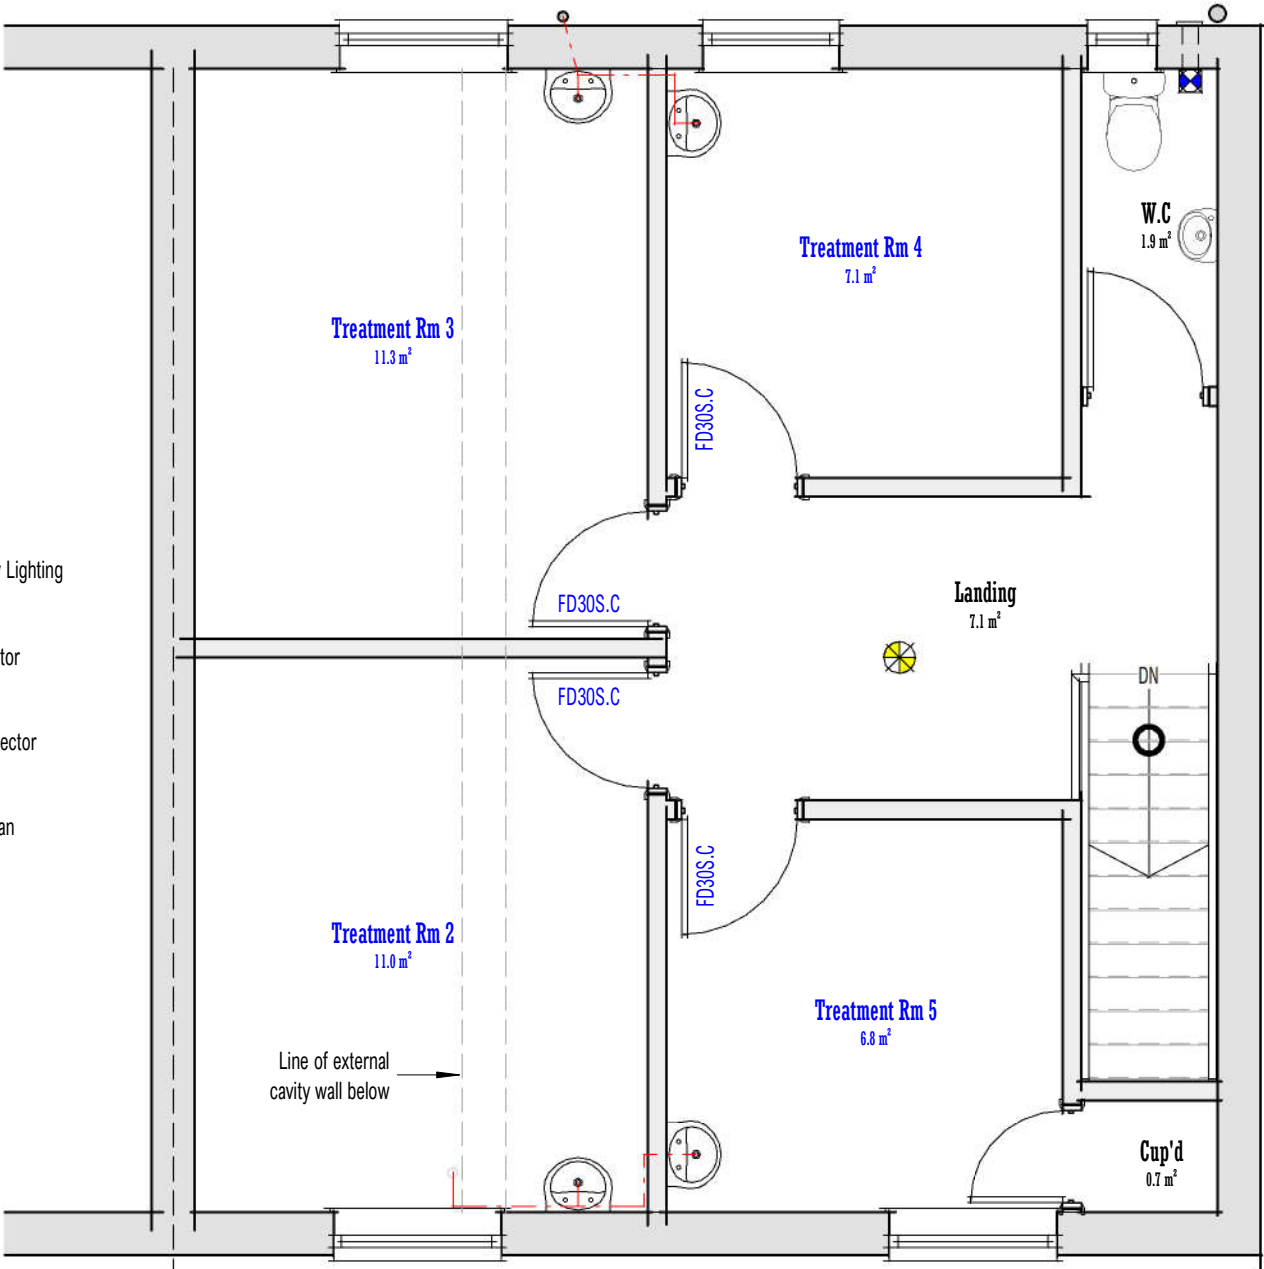

Plan 02 - First
1 : 50