
MR . MRS J. BLAKE
40 WINDSOR DRIVE SPALDING PE 11 2RP.

BETA Land Registry

MapSearch Snapshot

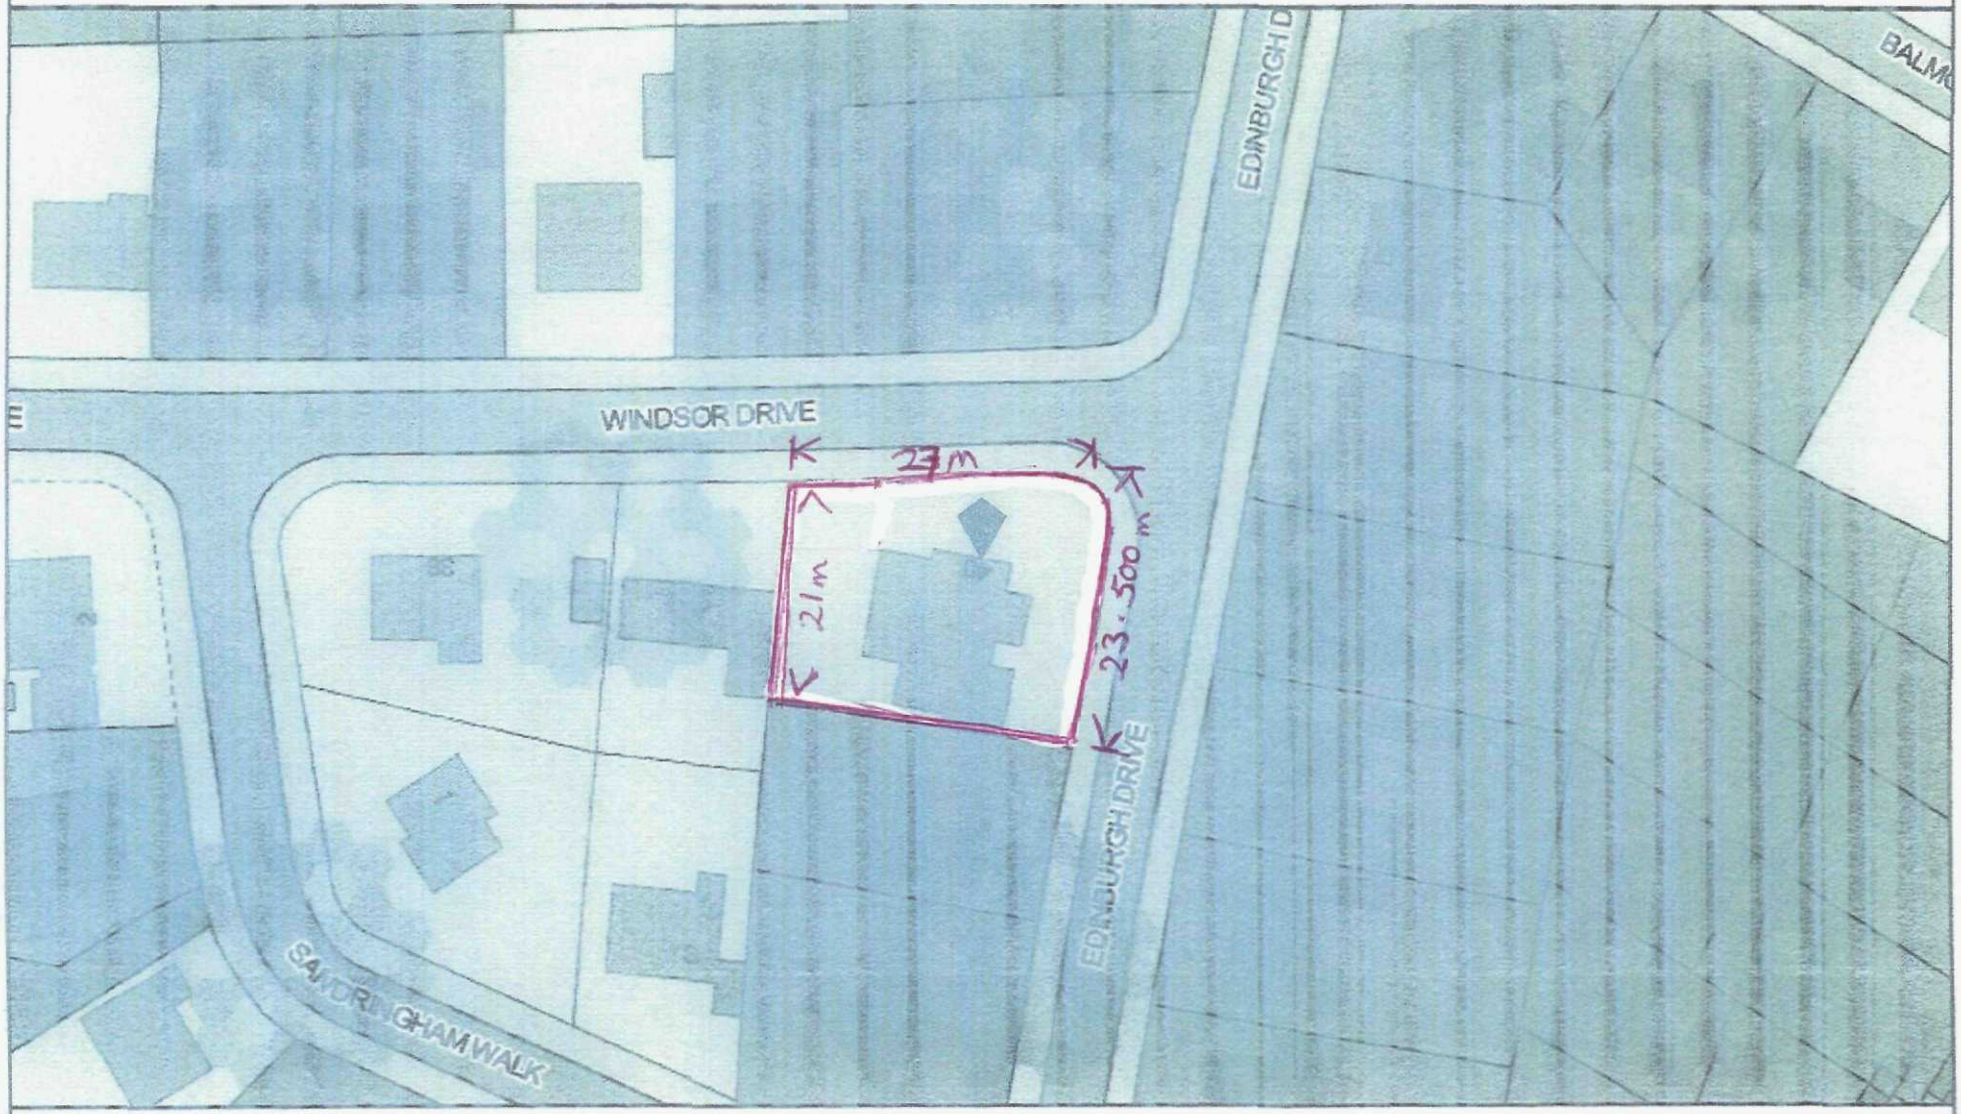

Map scale 1:625

© Crown copyright and database rights 2014 Ordnance Survey 100026316
This map is for reference purposes only. You are not permitted to copy, sub-license, distribute or sell any of this data to third parties in any form.
Data last updated 10:00pm 22 DECEMBER, 2014

SHDC PLANNING REF PE-00322-2015

PLOT DIMENTIONS