MR. MRS J. BLAKE 40 WINDSOR DRIVE SPALDING. PE11 2RP


SHEET (2)

TEL 01775 527645.

E-MAIL DEEJIM1947@G.MAIL.COM

BETA Land Registry

MapSearch Snapshot

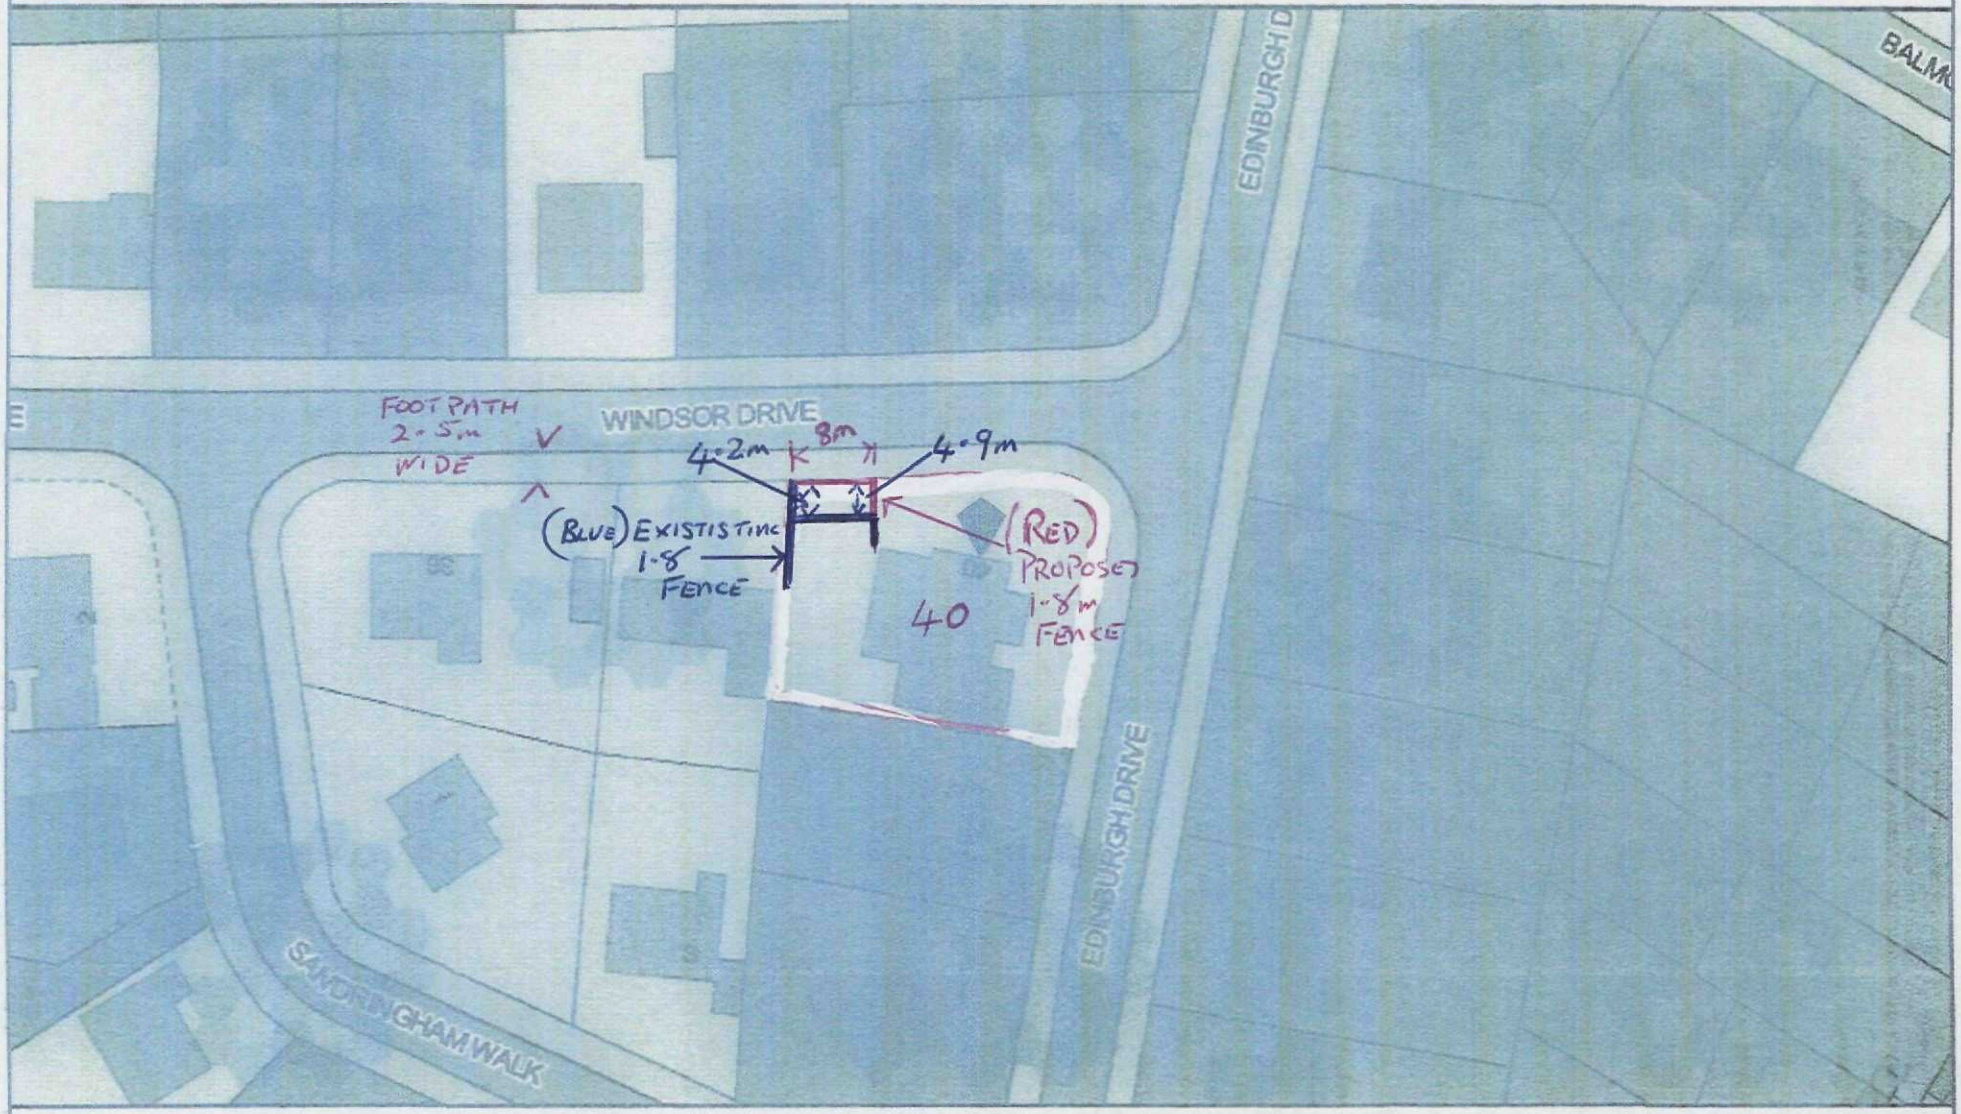

0 2 4 6 8 12 16 20m

Map scale 1:625

© Crown copyright and database rights 2014 Ordnance Survey 100026316
This map is for reference purposes only. You are not permitted to copy, sub-license, distribute or sell any of this data to third parties in any form.
Data last updated 10:00pm 22 DECEMBER, 2014

EXISTING 1·8m FENCE IN BLUE
PROPOSED 1·8m FENCE IN RED.

SHDC PLANNING REF PE-00322-2015
(PROPOSED FENCING.)