
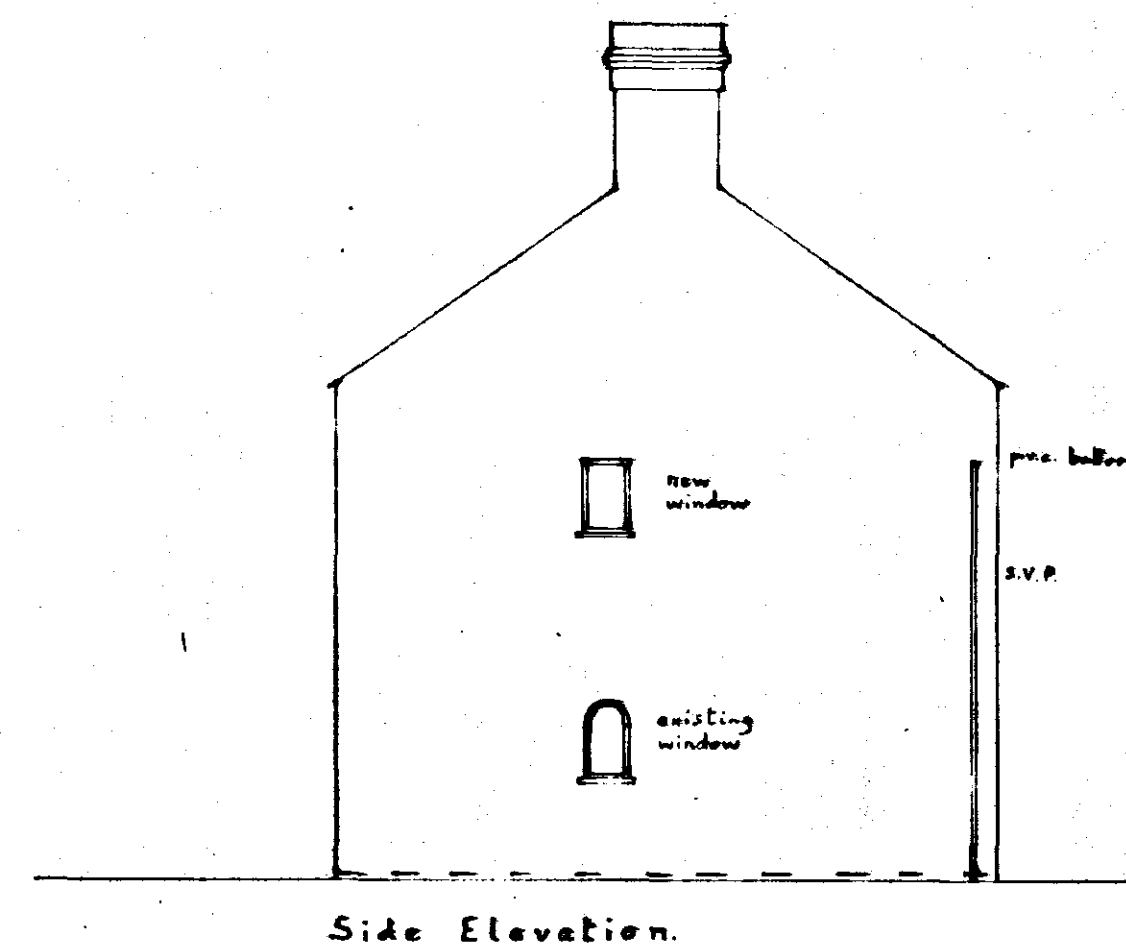
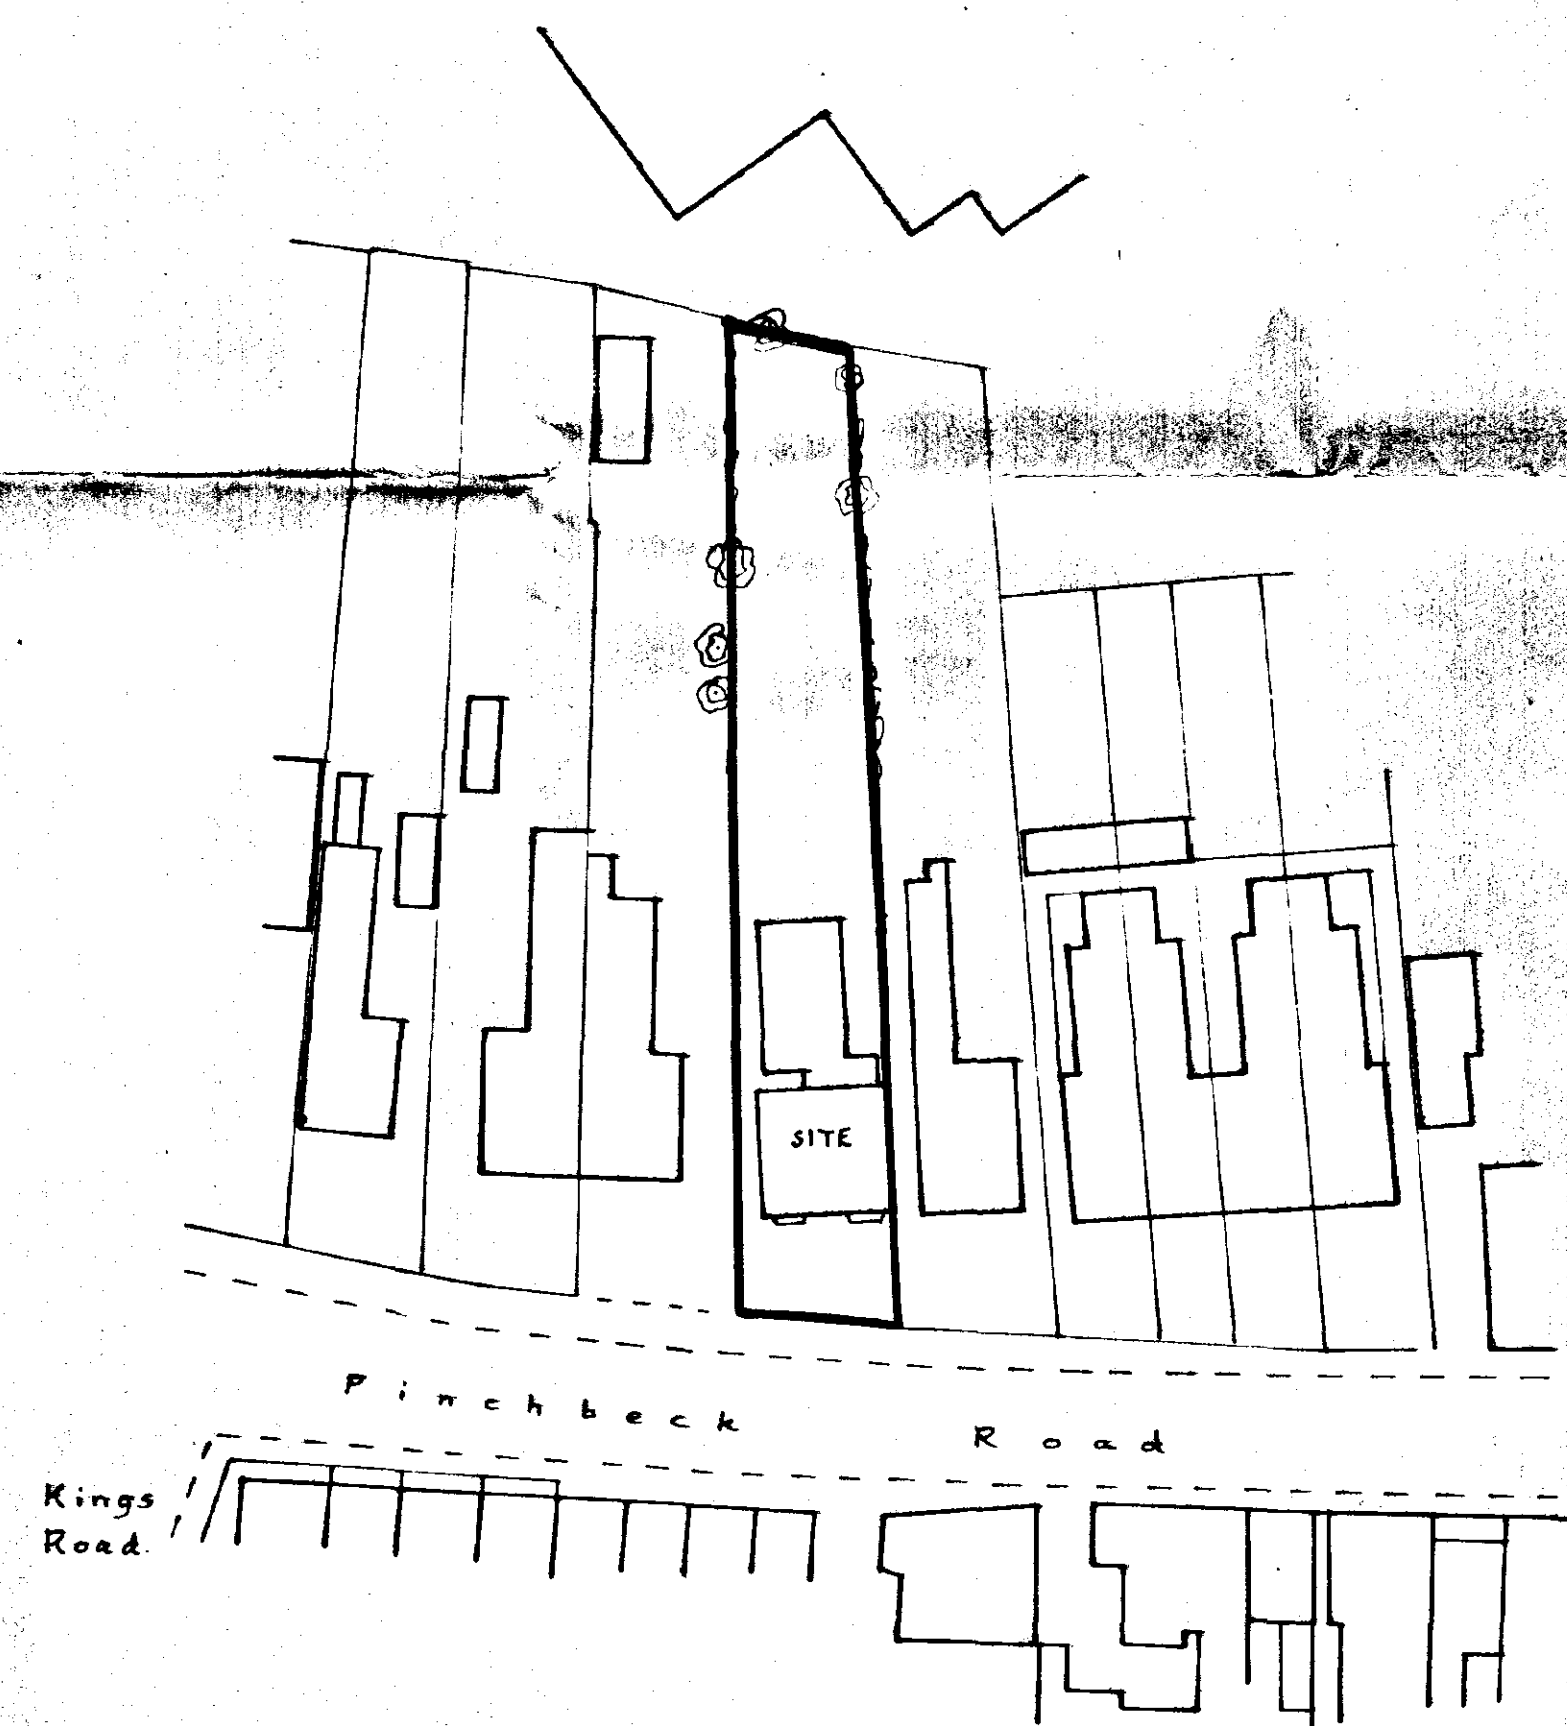
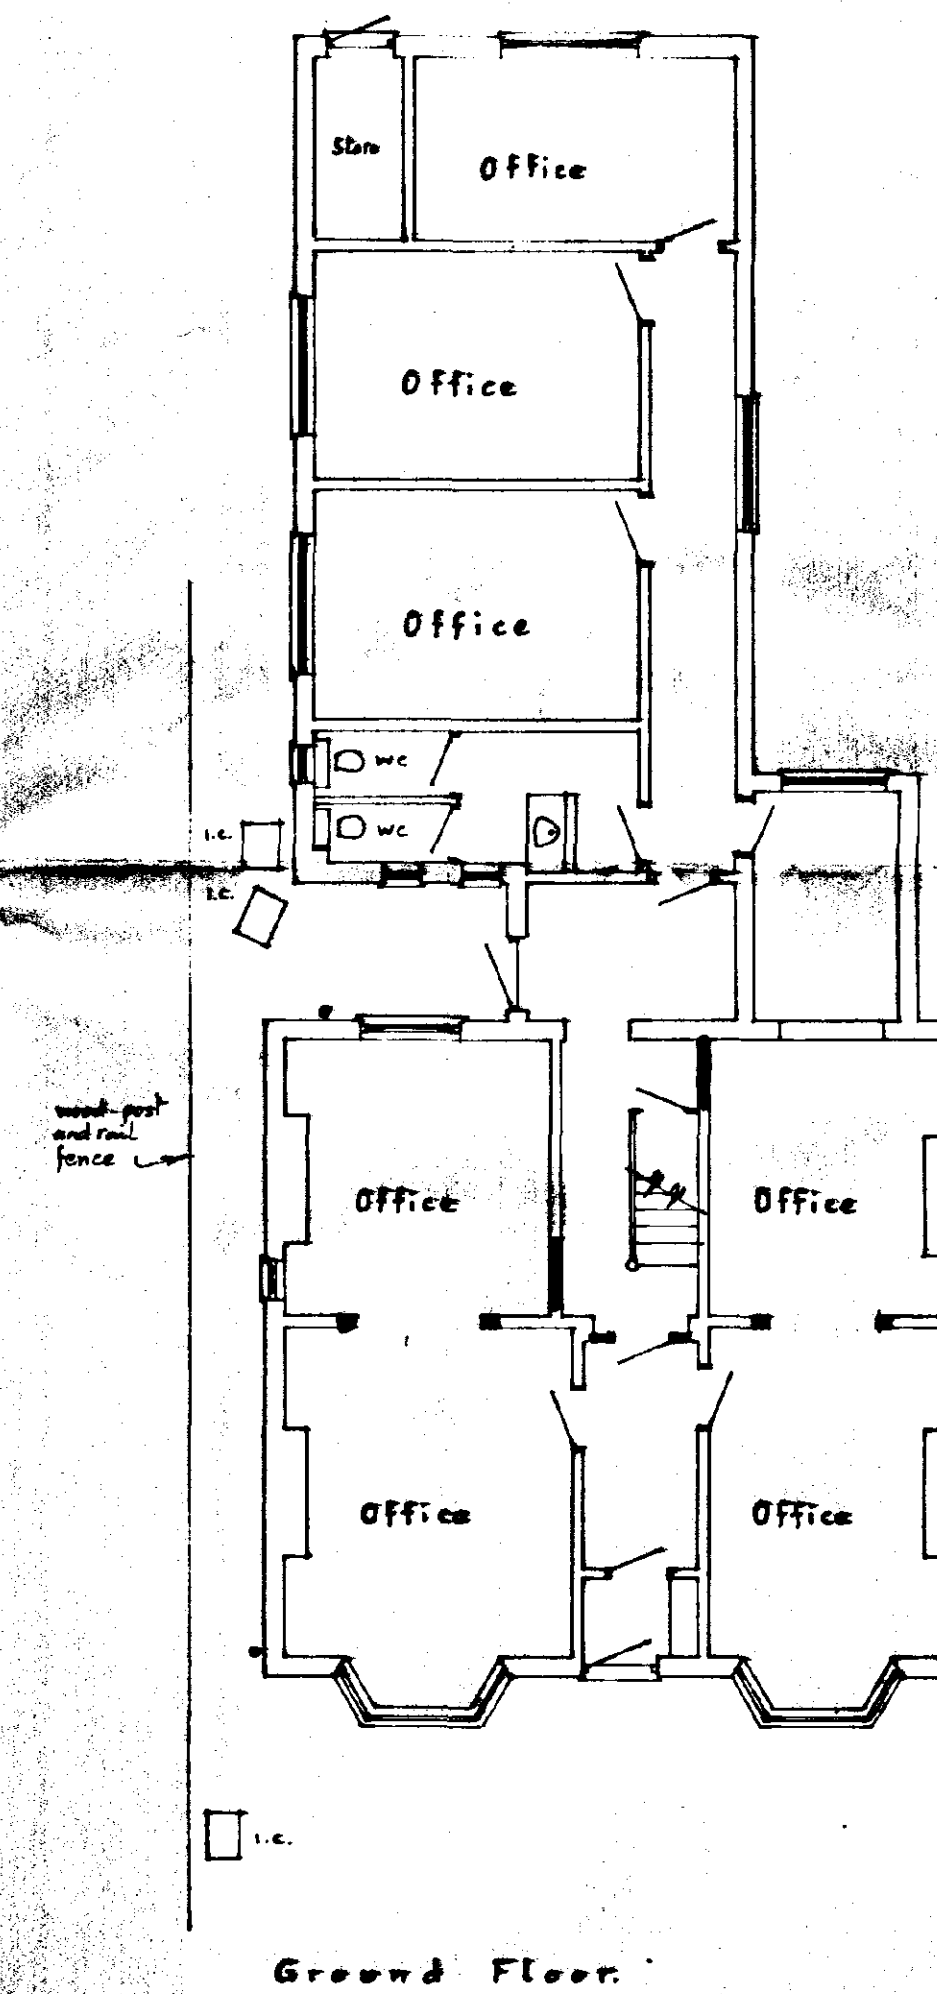


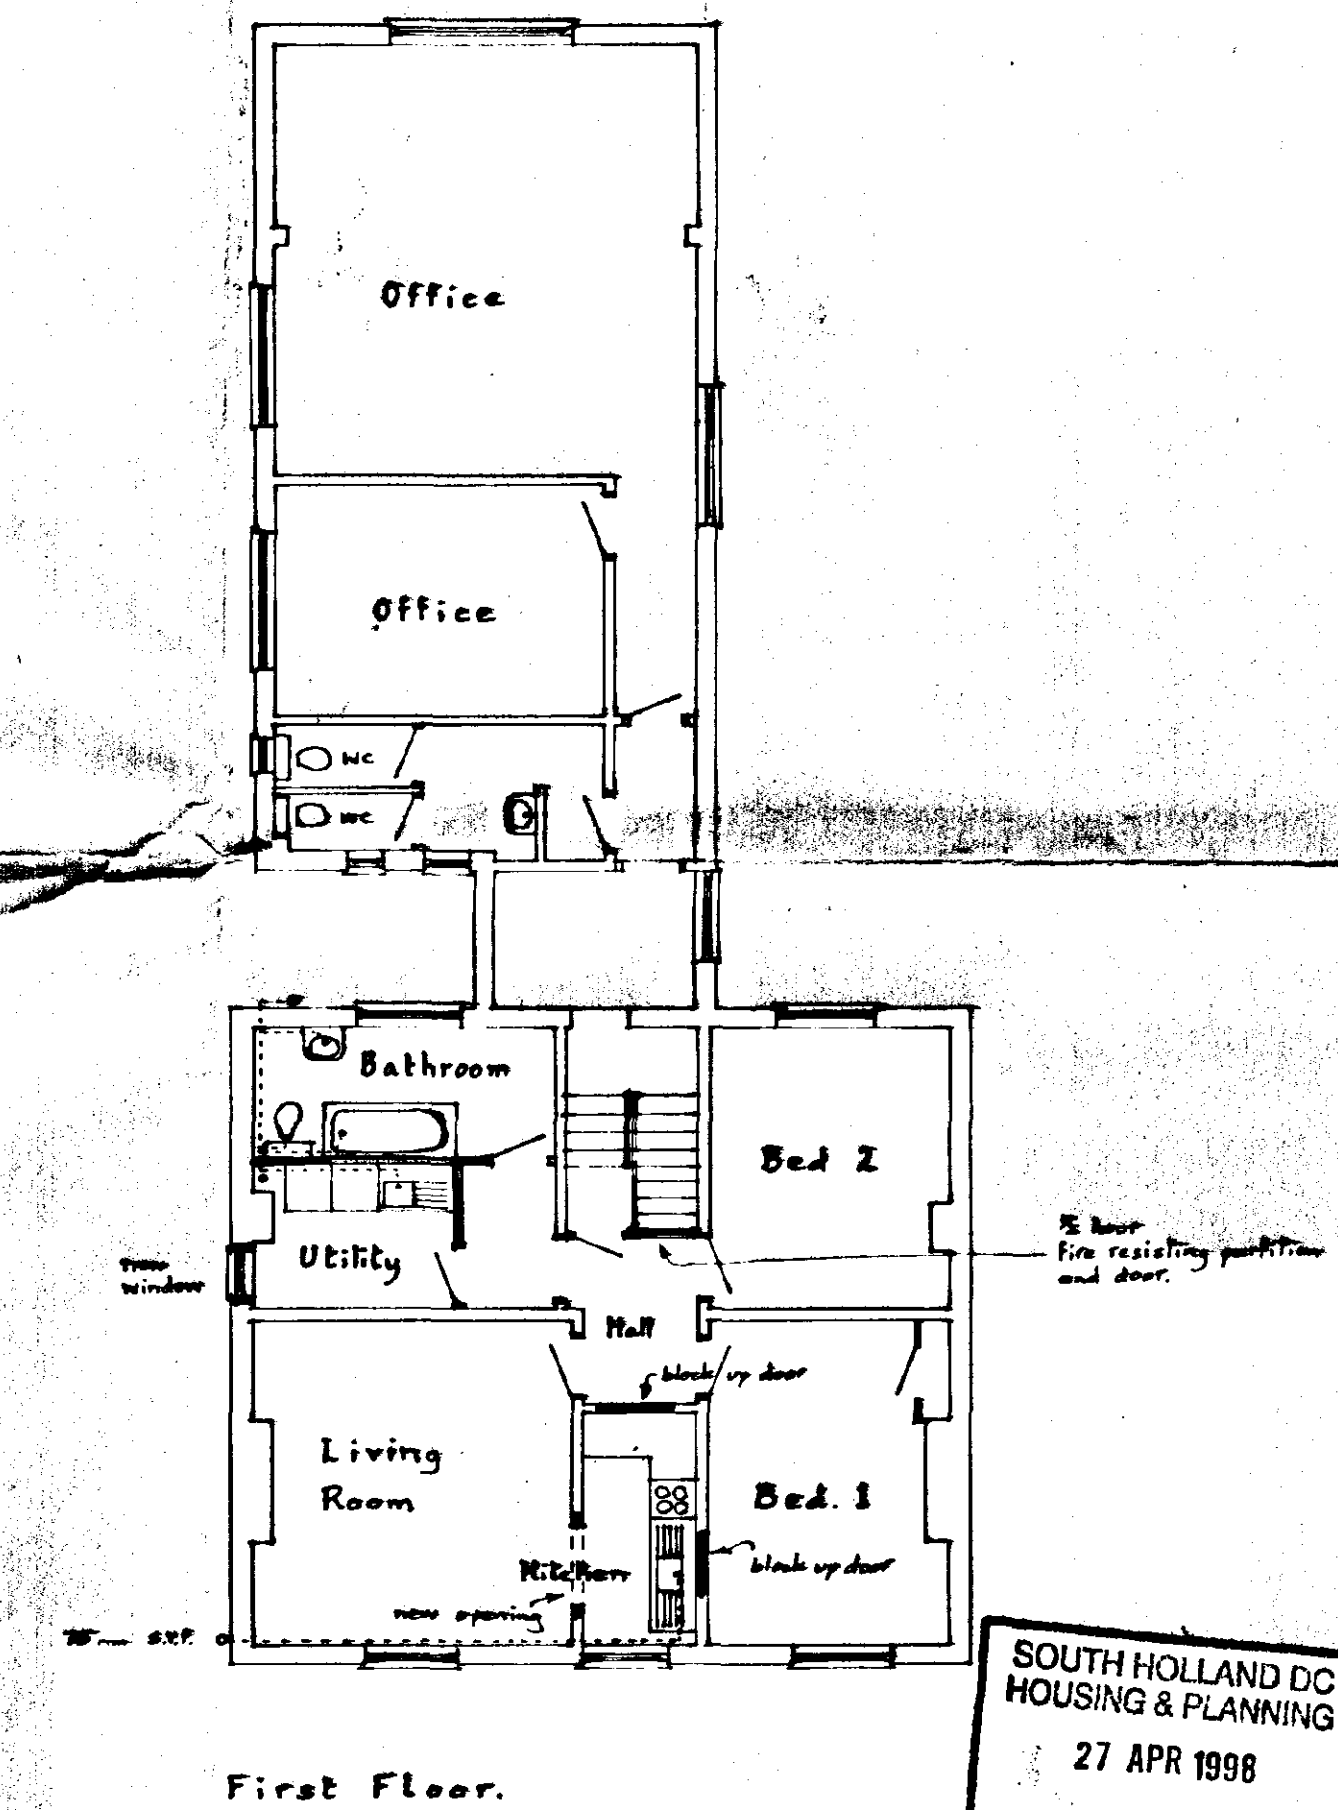

SOUTH HOLLAND DC
HOUSING & PLANNING
27 APR 1998
Ref: 0429/98

**DETERMINED
PLAN**

Provision of flat,
24, Pinchbeck Road, SPALDING.

Written dimensions to be used in preference to scaled, and all measurements to be verified by checking on site.	Scale 1:100	A. ROFFE BUILDING DESIGN & PLANS 1, Green Lane, SPALDING, Lincs. PE11 2YB Tel: 01775-723 680 ©
Local Authority Ref. Planning	Drawing No. 980326	
Building Regulations	Date March 1998	