

8 DWELLINGS at 59 WESTLODE STREET, SPALDING, LINCOLNSHIRE. PE11 2AE

S O U T H

Online Mapping
H O L L A N D
DISTRICT COUNCIL

Name/No.

Street

Postcode

pe11 2ae

Find address

Navigate to ↕

Maps


Search

Tasks

Select map ↕
 GENERAL INFO → Conservation
 Category: GENERAL INFO
☐ Keep my location fixed
 1-10000 OS Map
 1-50000 OS Map
 Conservation
 Electronics
 Local Plan
 My Home
 Planning
 PLANNING APPLICATIONS 2006


Map Layers Archaeology Building of Local Heritage Interest Conservation Areas Historic Buildings Grants Listed Buildings - Grade 1,2* Listed Buildings - Grade 2 LLC - Article 4 Trees Preservation Orders Turn all off on	Raster Background Background map AddressPoint BoundaryLine CartographicSymbol CartographicText LandLine RoadLink TopographicArea TopographicLine
--	--



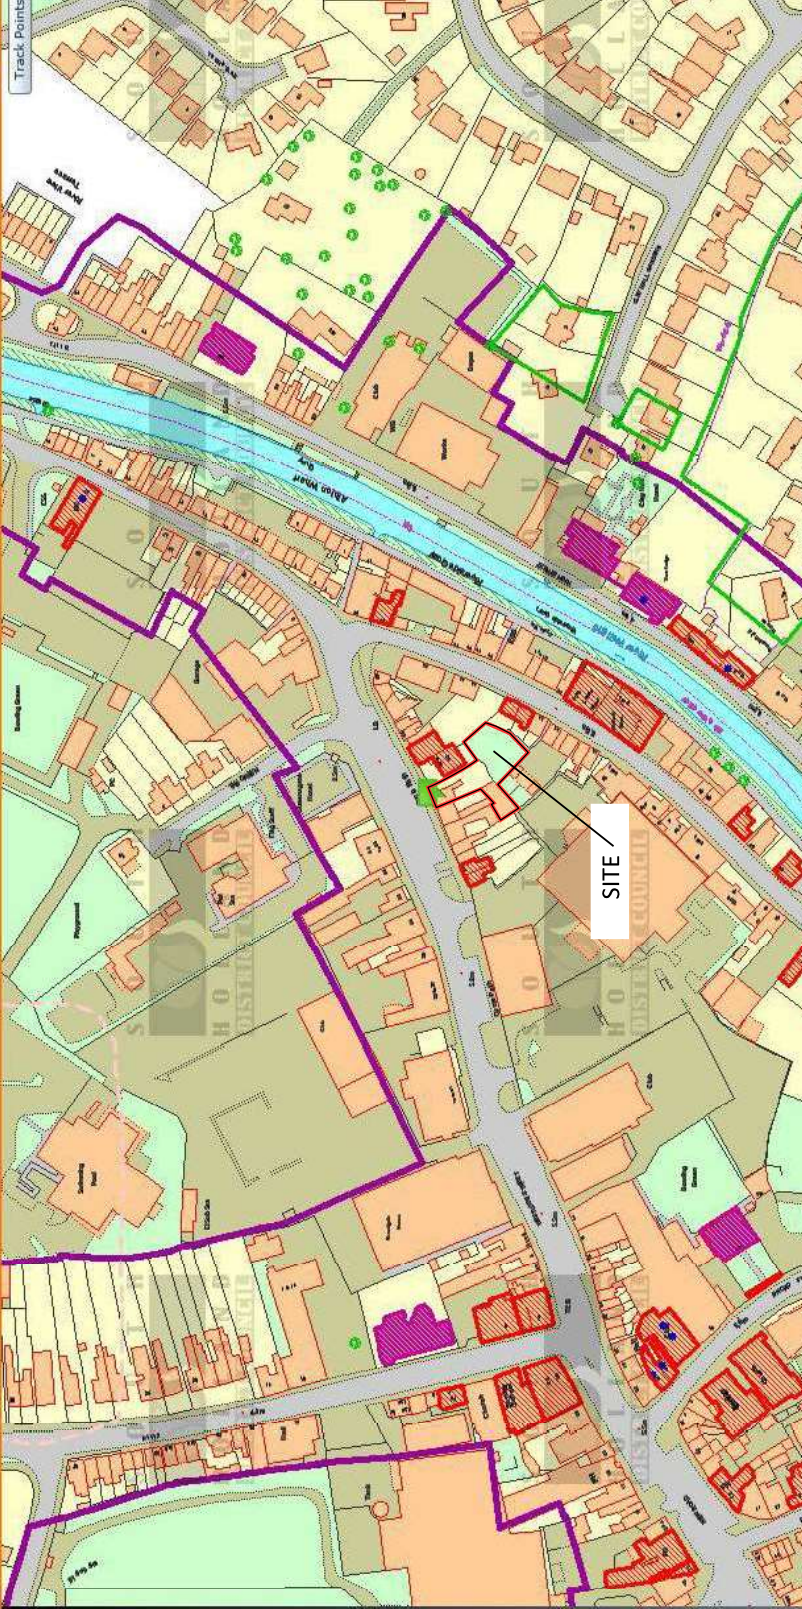

SITE

Track Points

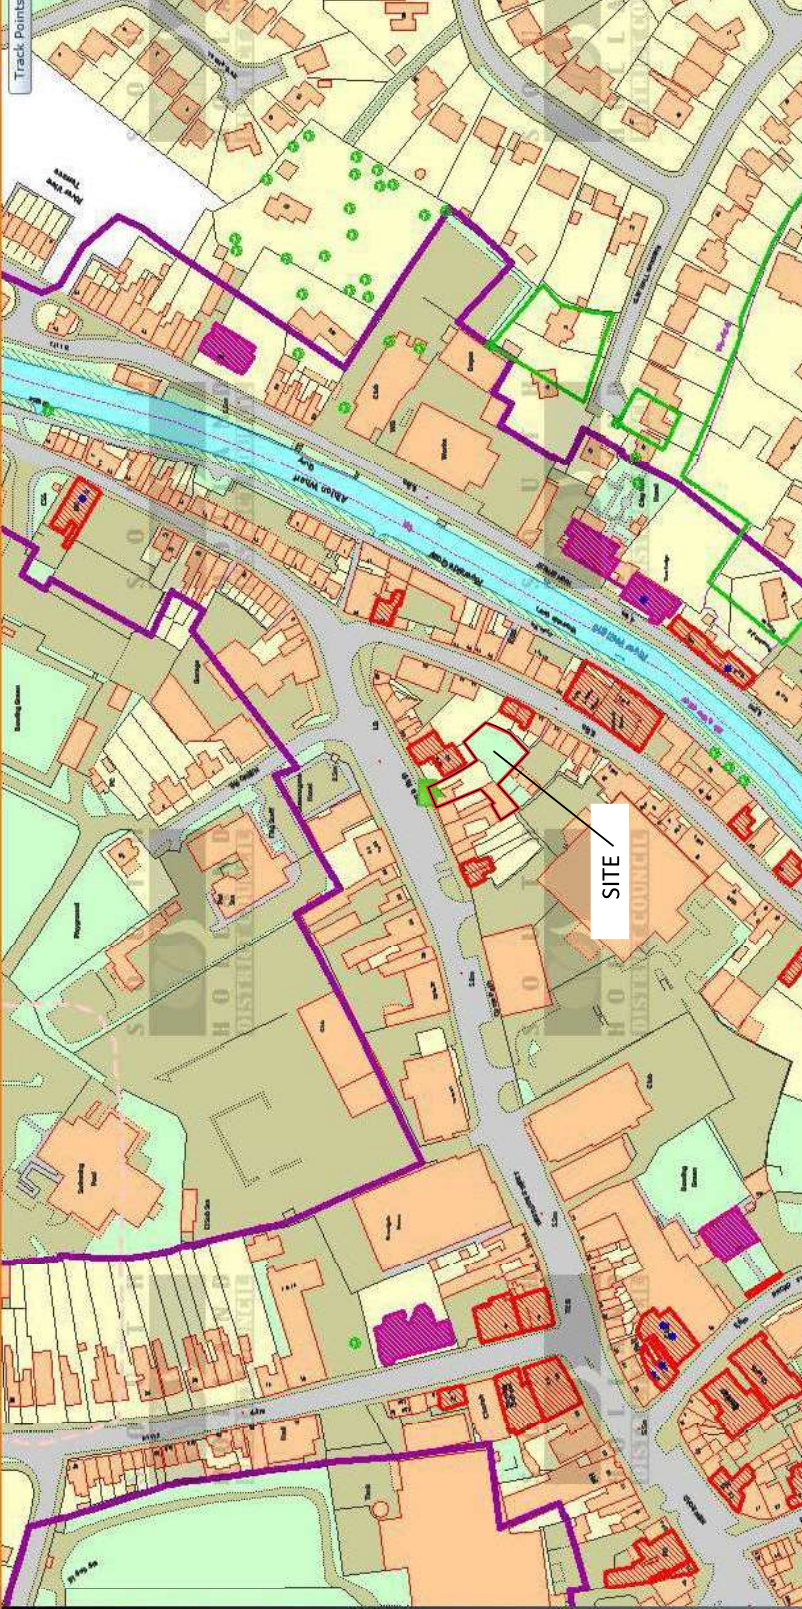

LISTED BUILDING & CONSERVATION AREA EXTENTS