



revision
A. 24/11/2019 Drawing issued

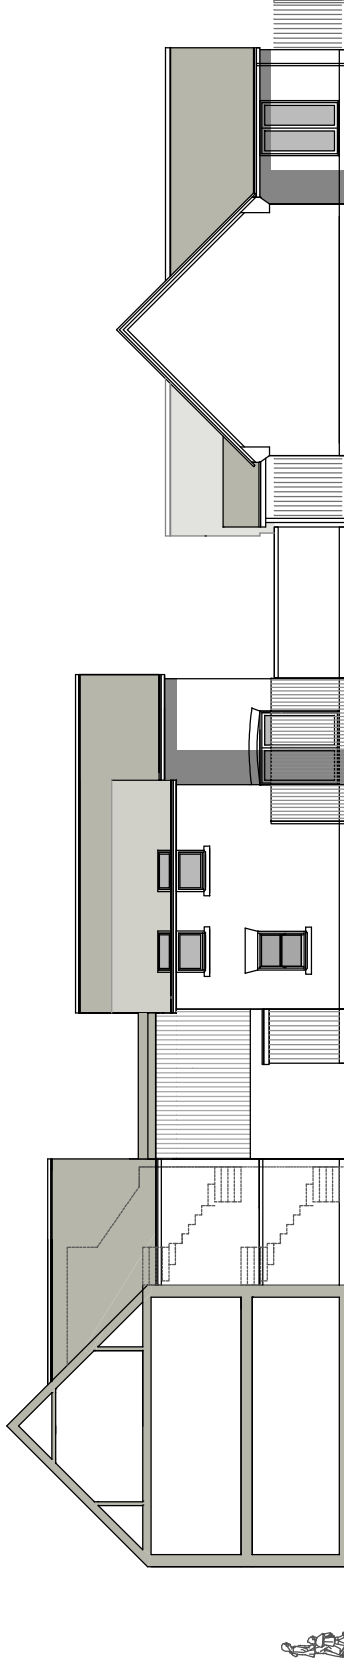

SIDE SECTION ELEVATION UNITS 1 - 3


SIDE ELEVATION UNIT 8

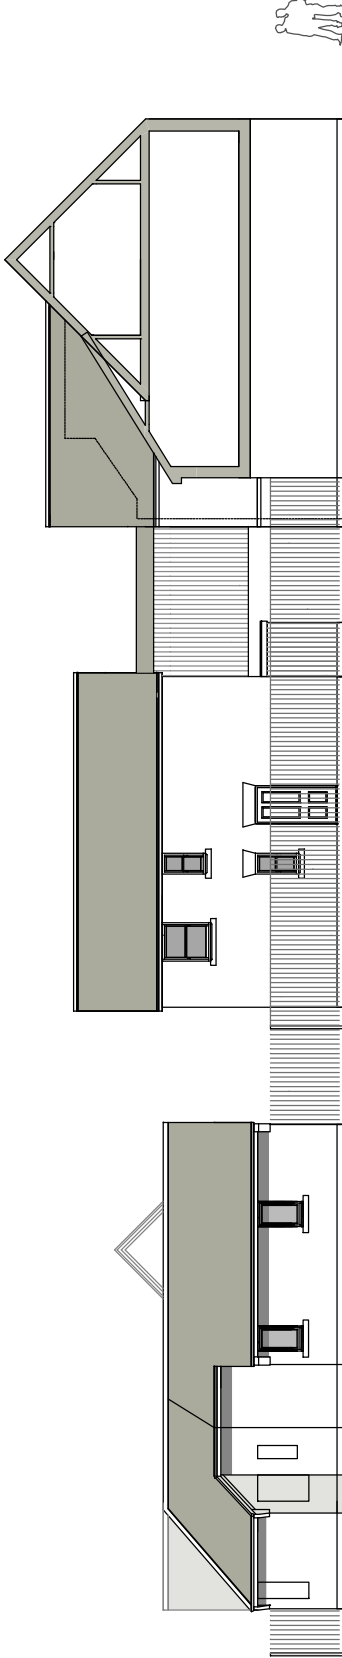


REAR ELEVATION UNIT 7

SIDE ELEVATION UNITS 4 & 5

SIDE SECTION ELEVATION UNITS 1 - 3

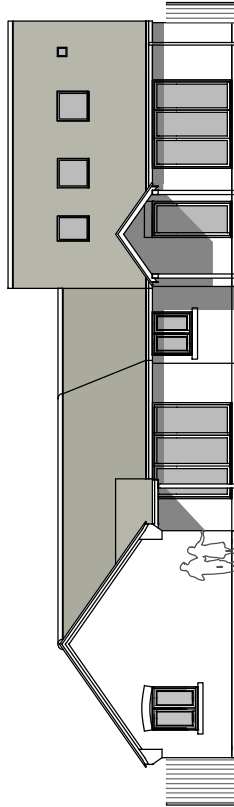

FRONT ELEVATION UNITS 7 & 8

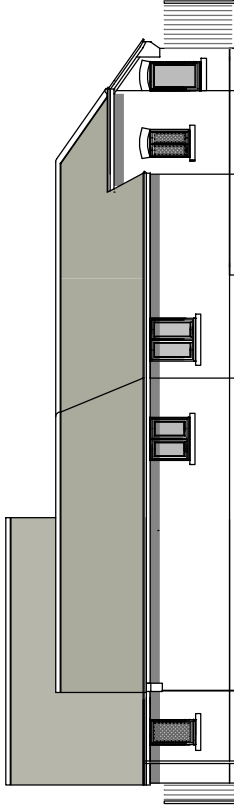

REAR ELEVATION UNITS 7 & 8



title
PROPOSED ELEVATIONS UNITS 1 - 8

contract
59 WESTLODE STREET. SPALDING. PE11 2AE

scale
1:100 Print at A2

date
NOVEMBER 2019

drawn
PS

sharman architecture

OAK GARDEN, WILLOW GROVE, PETERBOROUGH. PE6 7UB

tel. 01753 432900

email. mark@sharman-arch.co.uk