



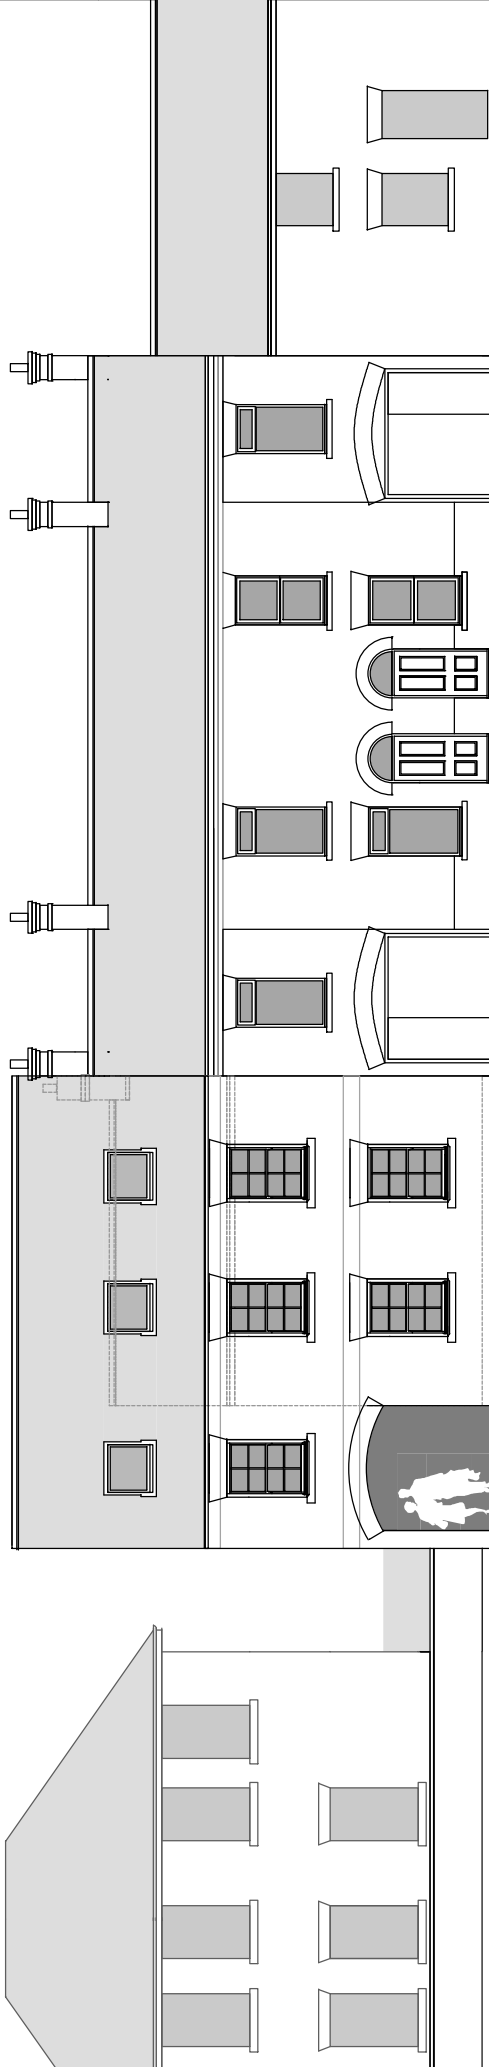

STREET ELEVATION

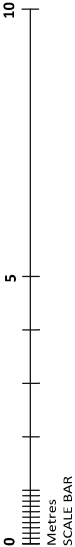

- NOTES
- 1 Do not scale from the drawings
 - 2 All drawings are the copyright of sharman architecture
 - 3 This drawing may not be copied without prior permission.

title
PROPOSED STREET ELEVATION

scale
1:100 at A3

date
MAY 2016

contract
SPALDING

revision
A. 27/03/2017 Drawing issued