




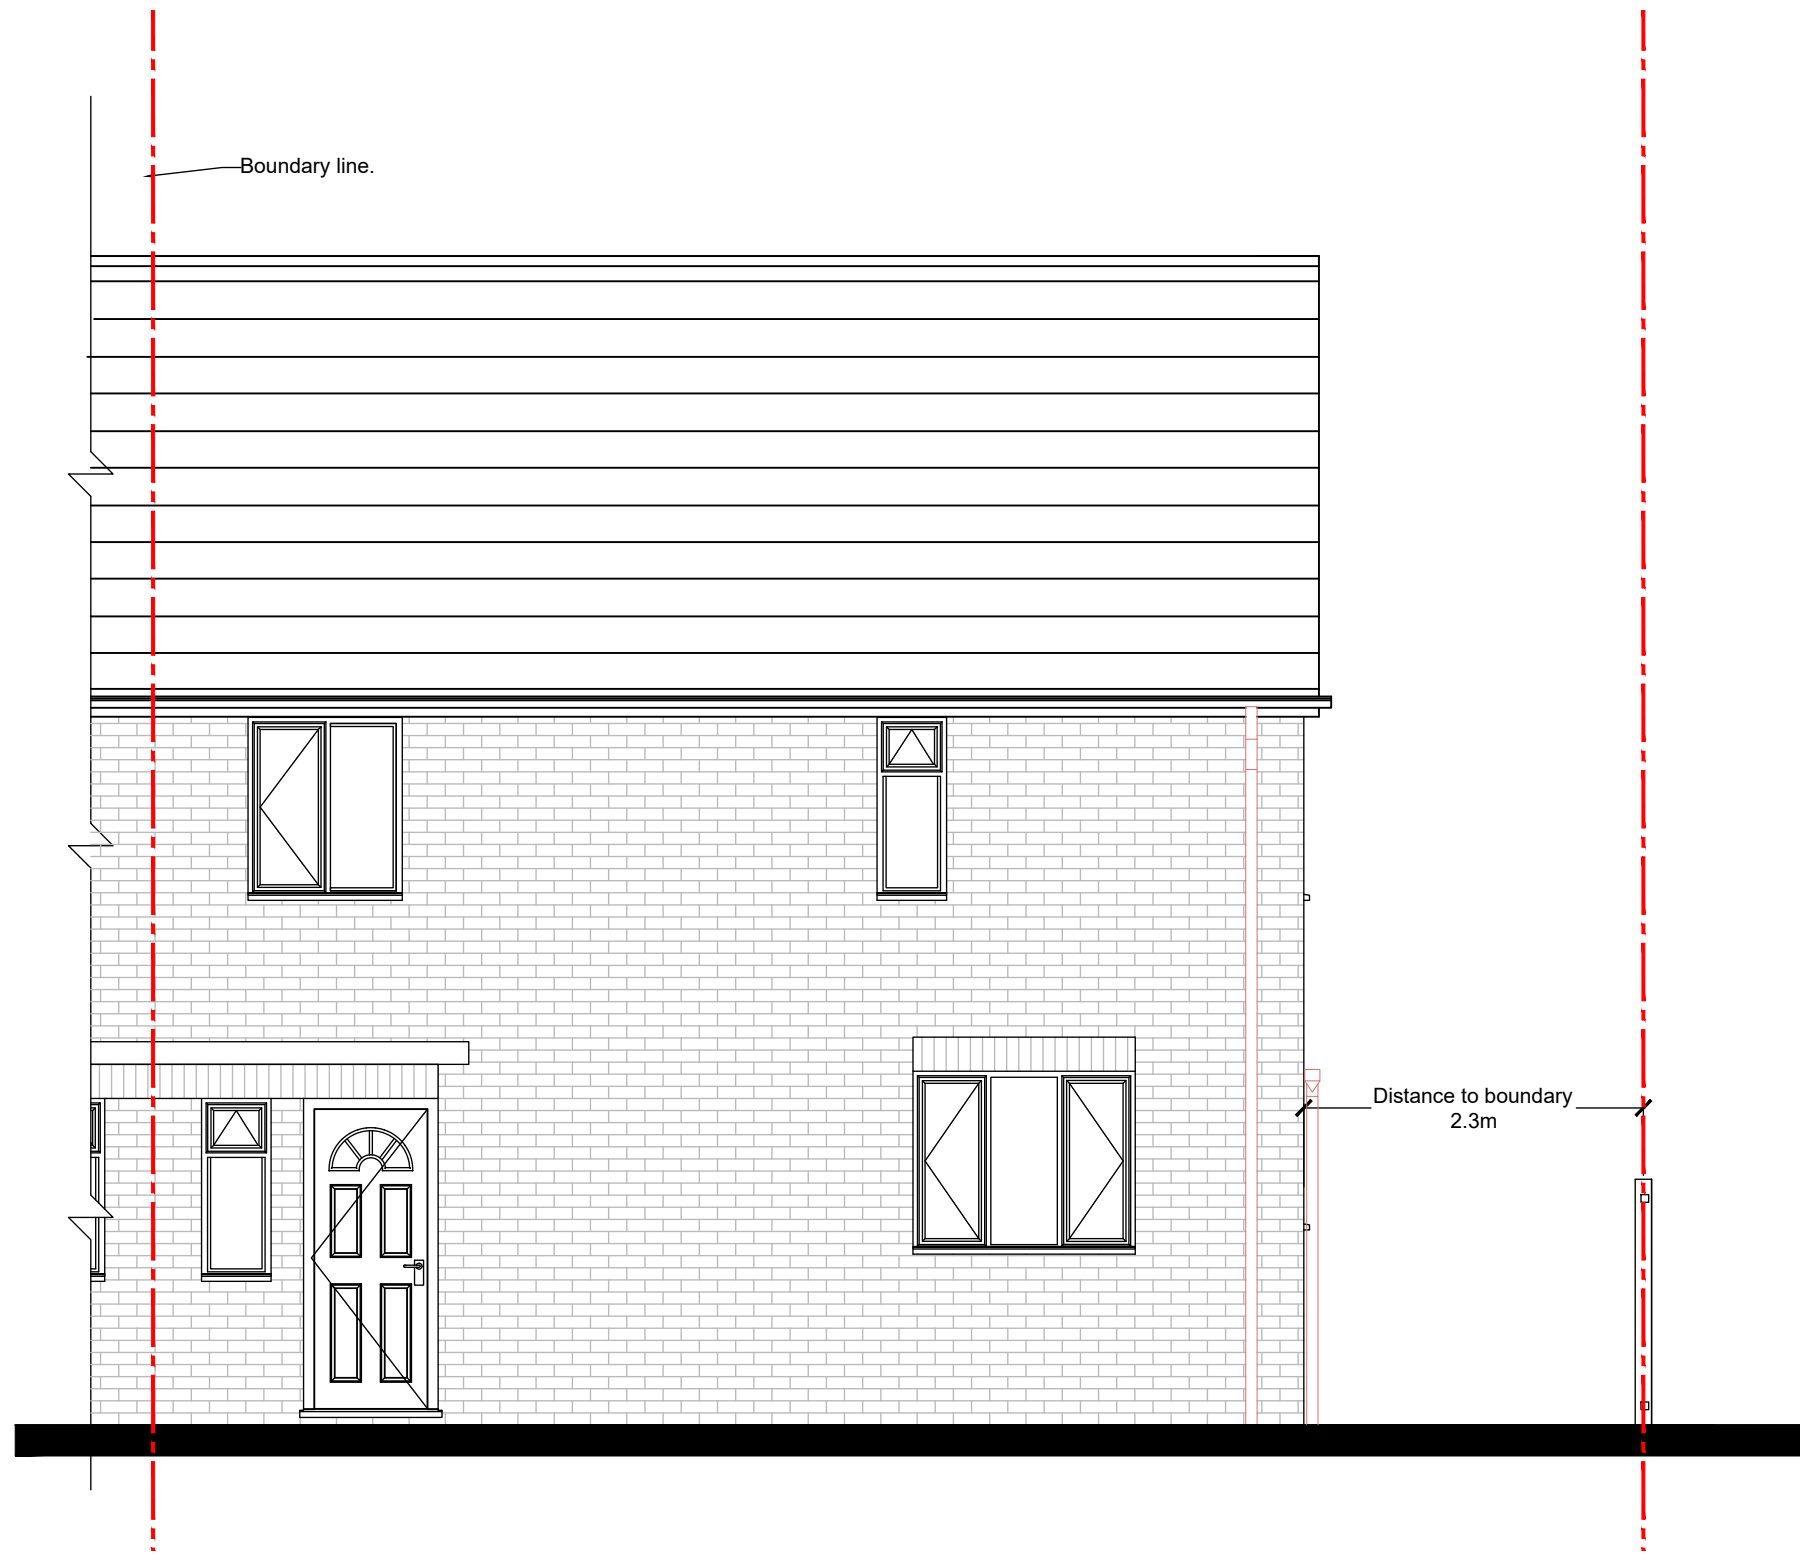


NORTH (No Change)

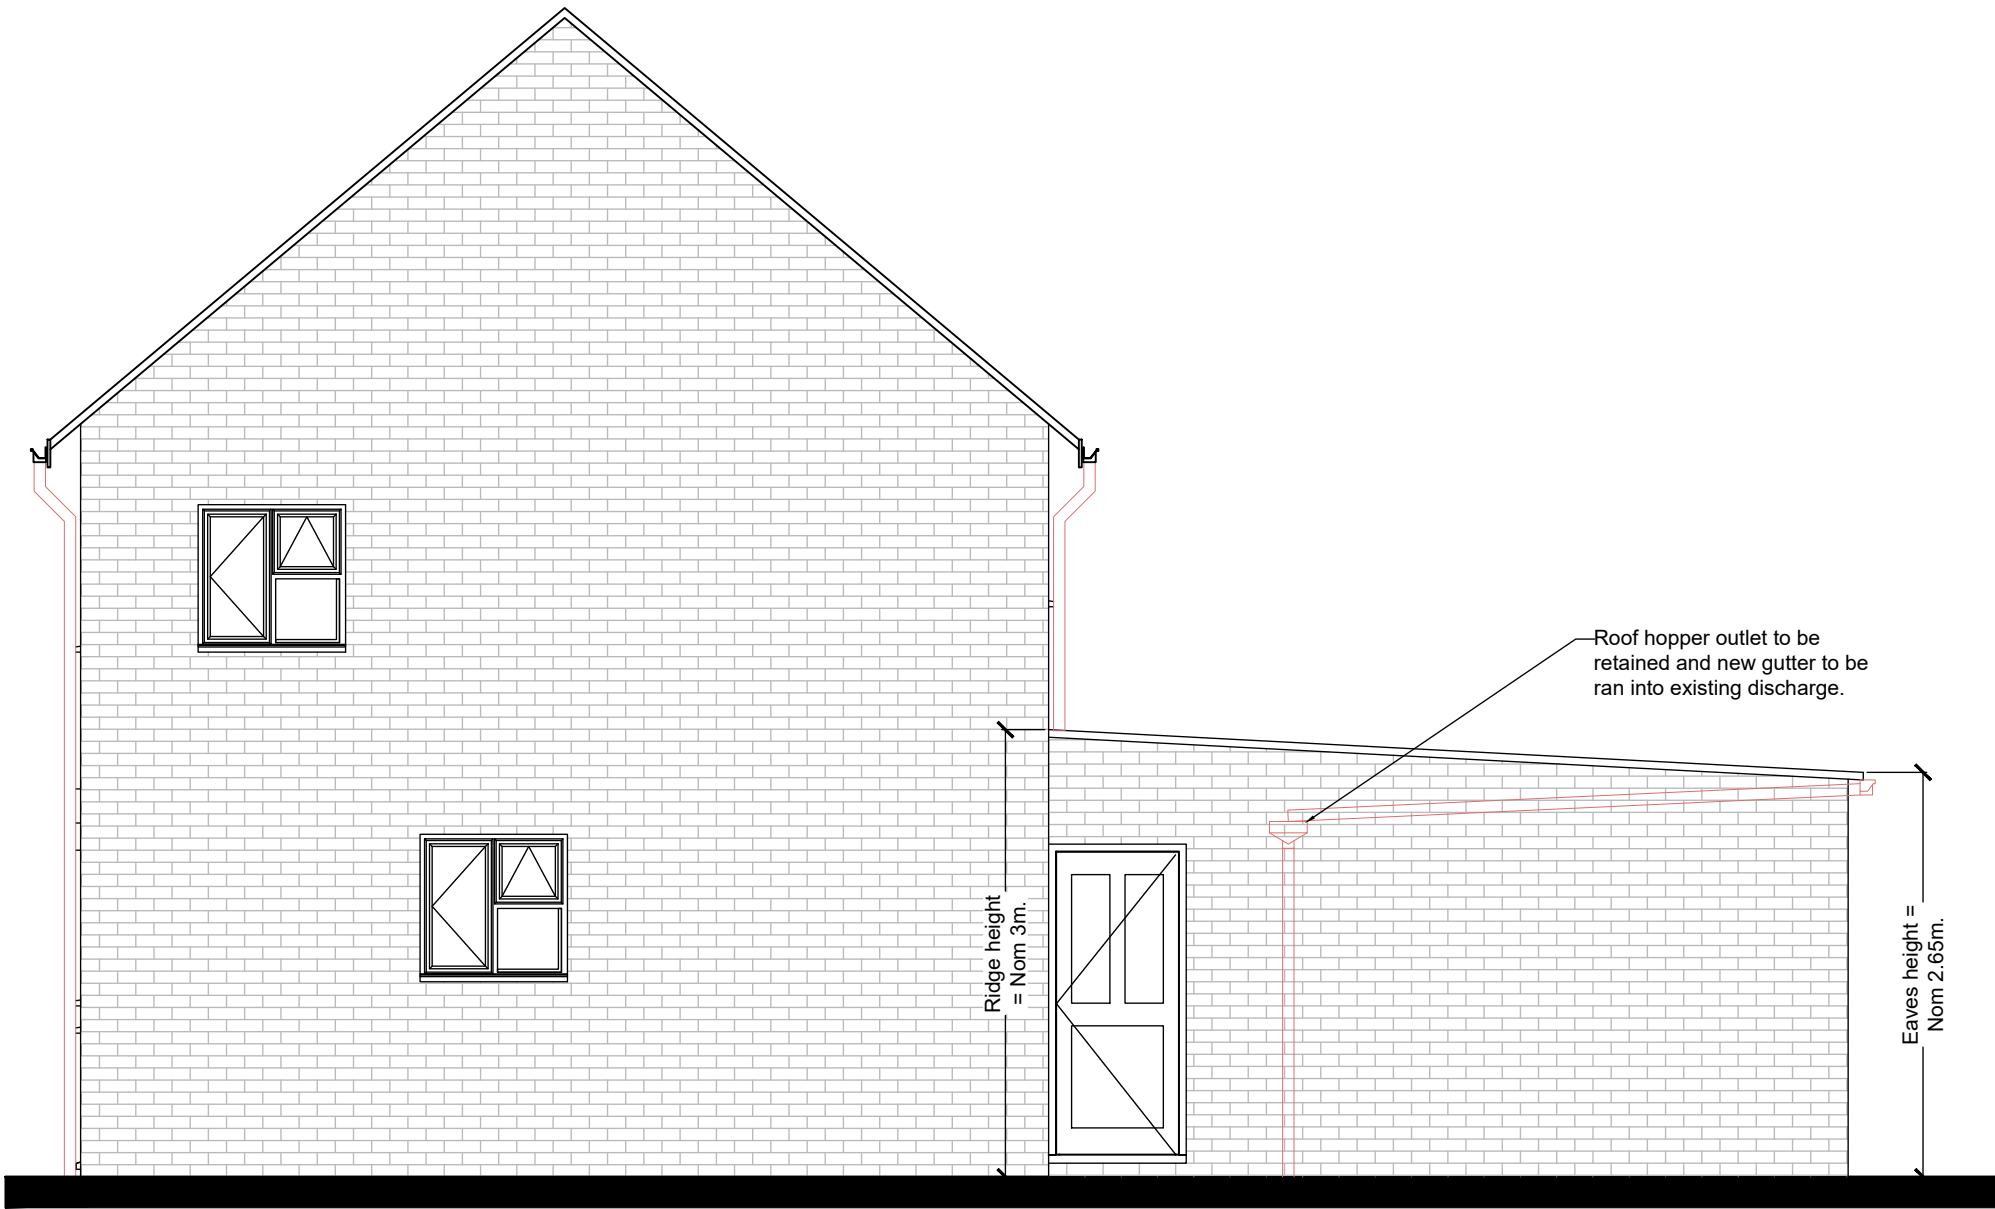

WEST

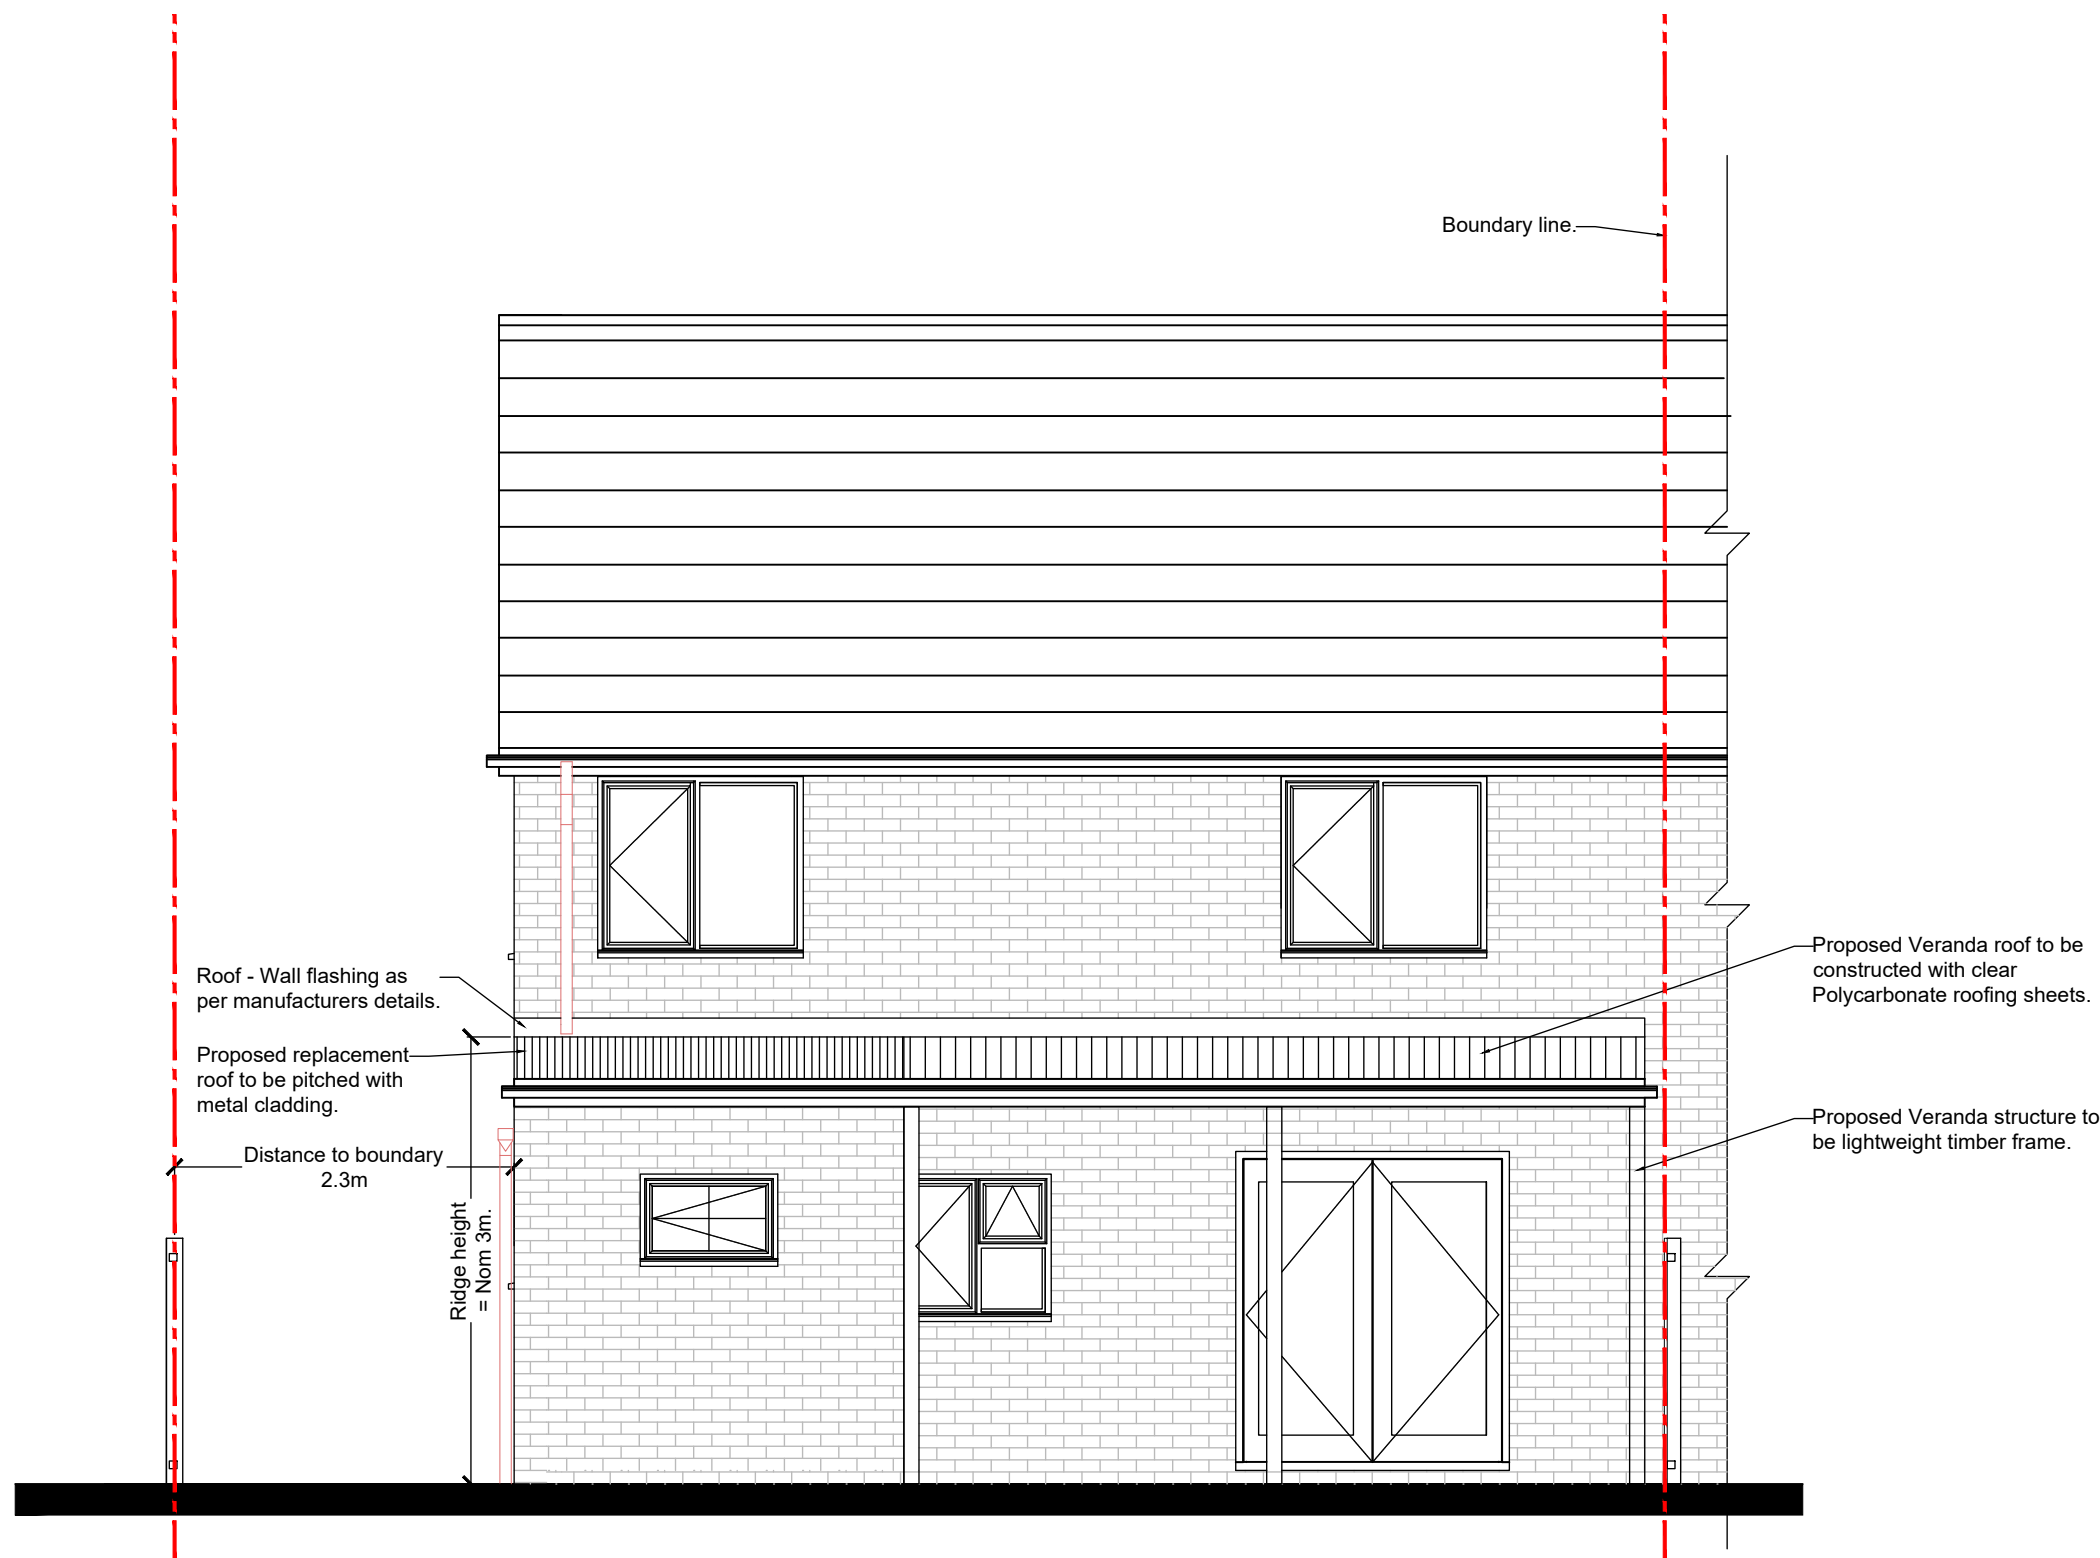

SOUTH

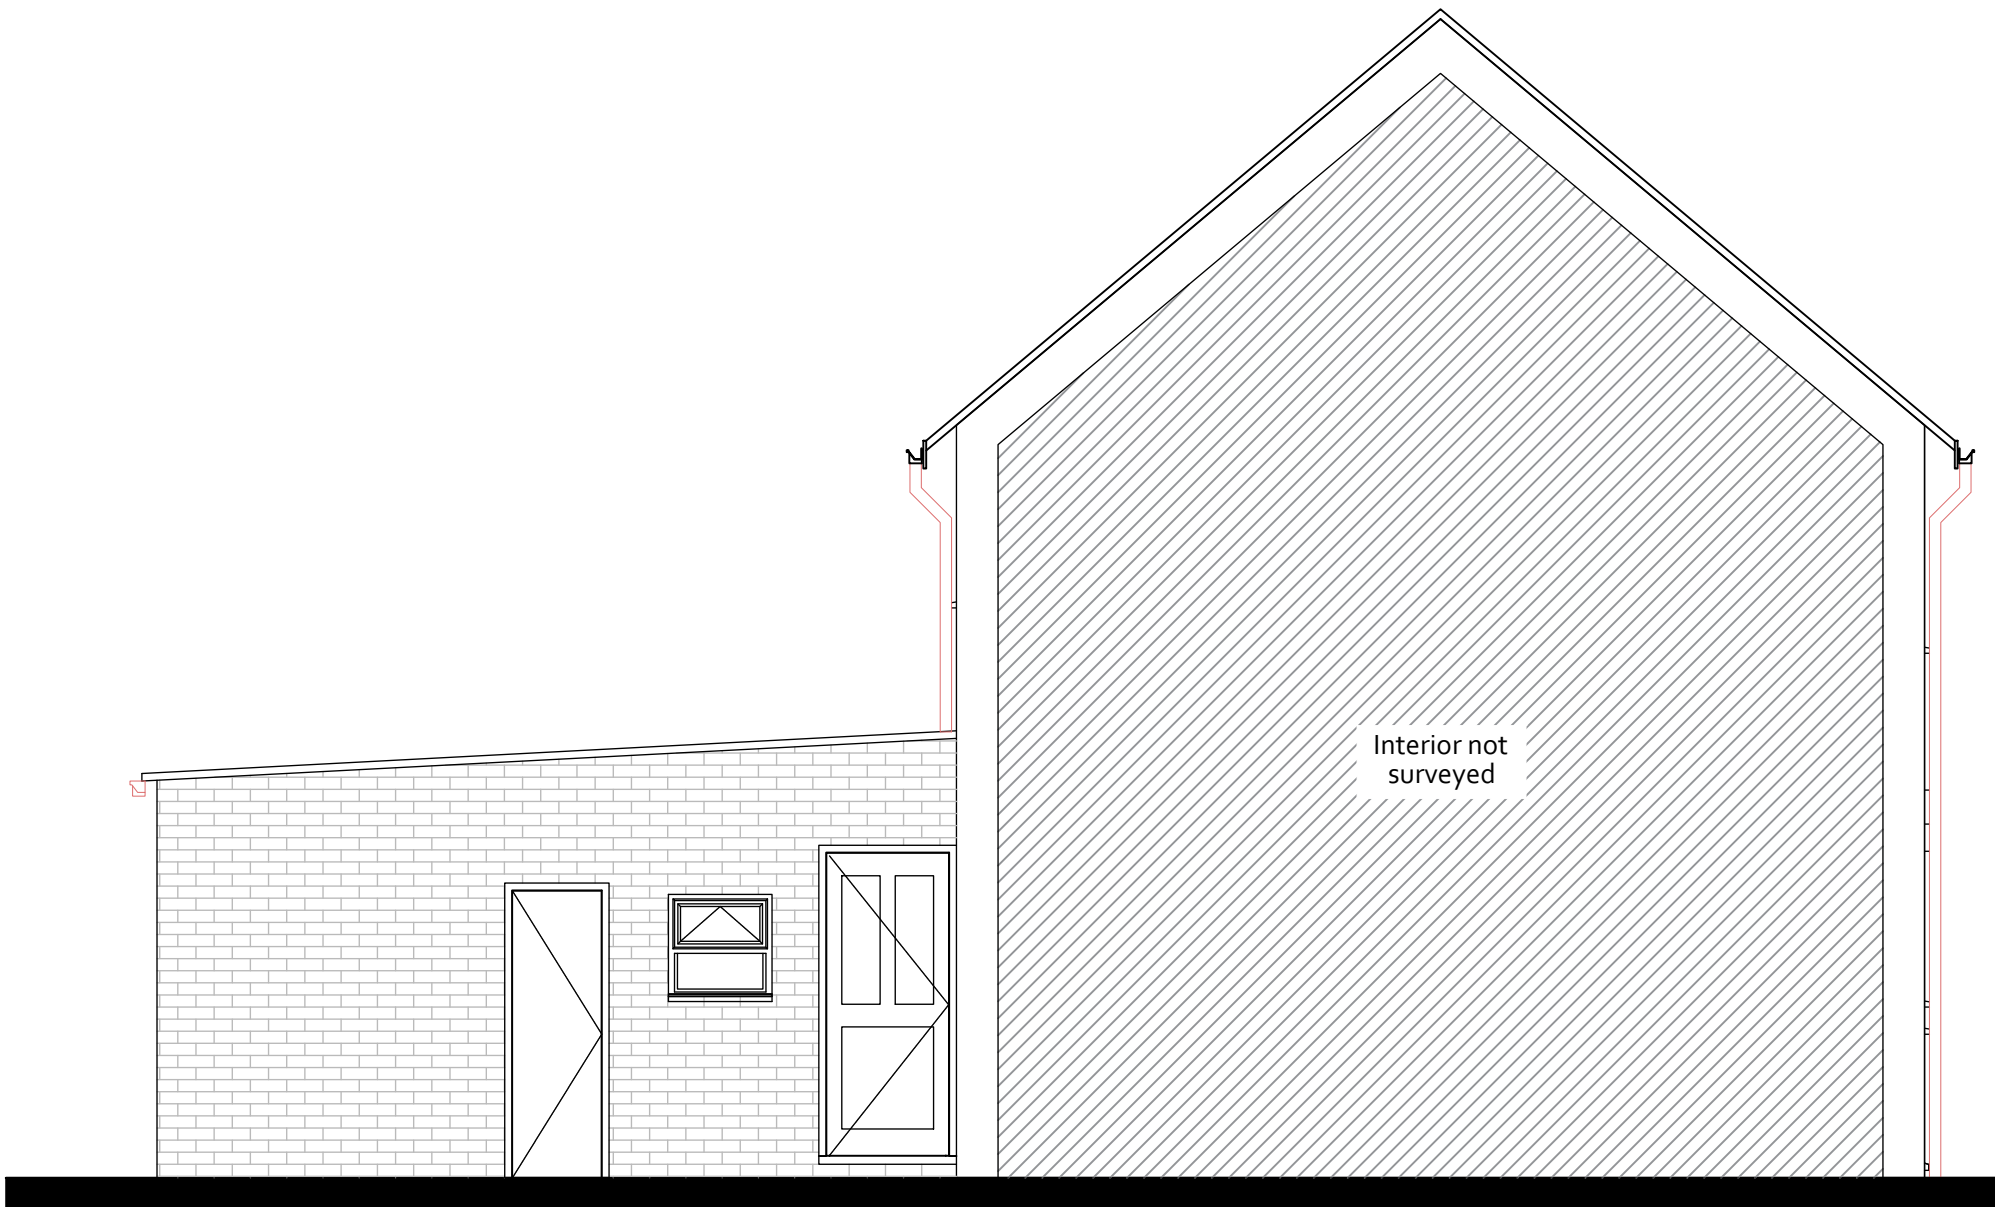

EAST

ELEVATIONS

Scale 1:50



P1	Drawing issued for planning.	2023.07.26
S-	DESCRIPTION	DATE:
U-	DRAWN BY: RDL	SCALE @A1: 1:50



Dungate Design Ltd
Architectural Drafting & Design

CLIENT & LOCATION:

Mr M Juszczyzyn
17 St Paul's Rd
Spalding
PE11 2LT

TITLE:

ELEVATIONS
(AS PROPOSED)

STATUS:

PLANNING APPLICATION ISSUE

DRAWING REFERENCE:

002.23 - 16 - P1