


1:100

SOUTH VIEW
VIEW FROM GARDEN

17 ST. PAULS RD
SPALDING

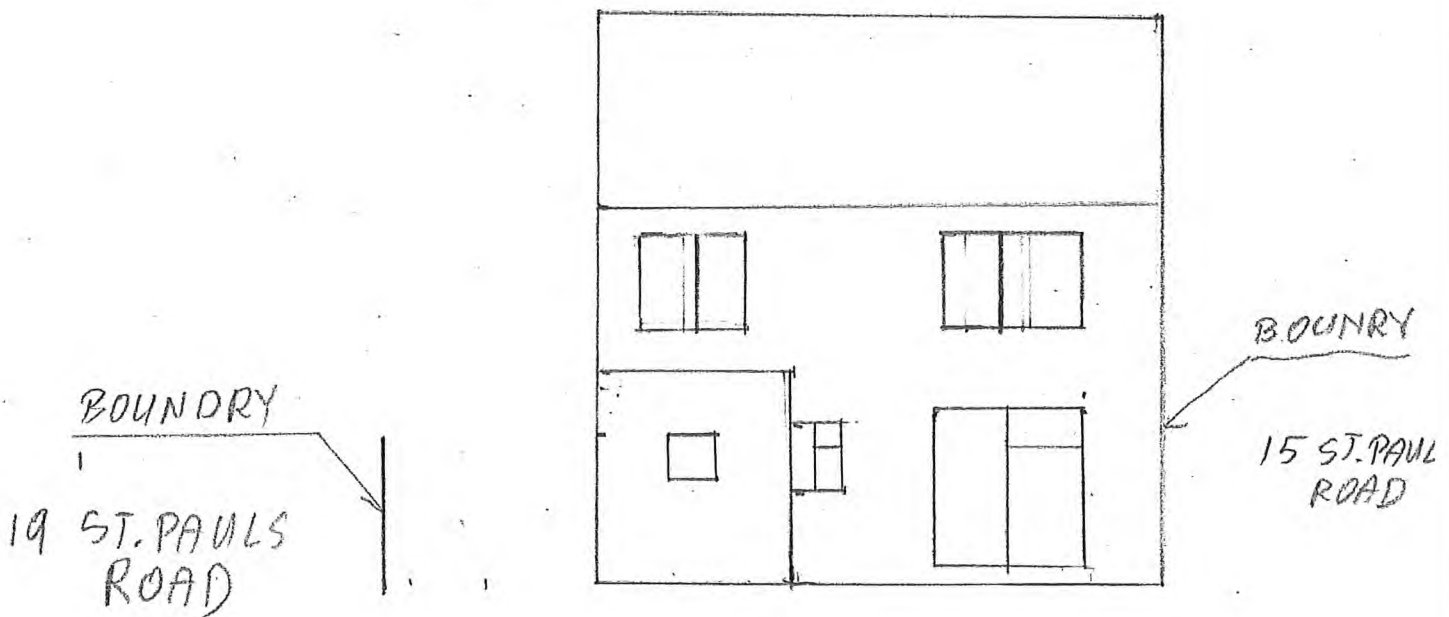

DRAW NR 8
EXISTING ELEVATION