
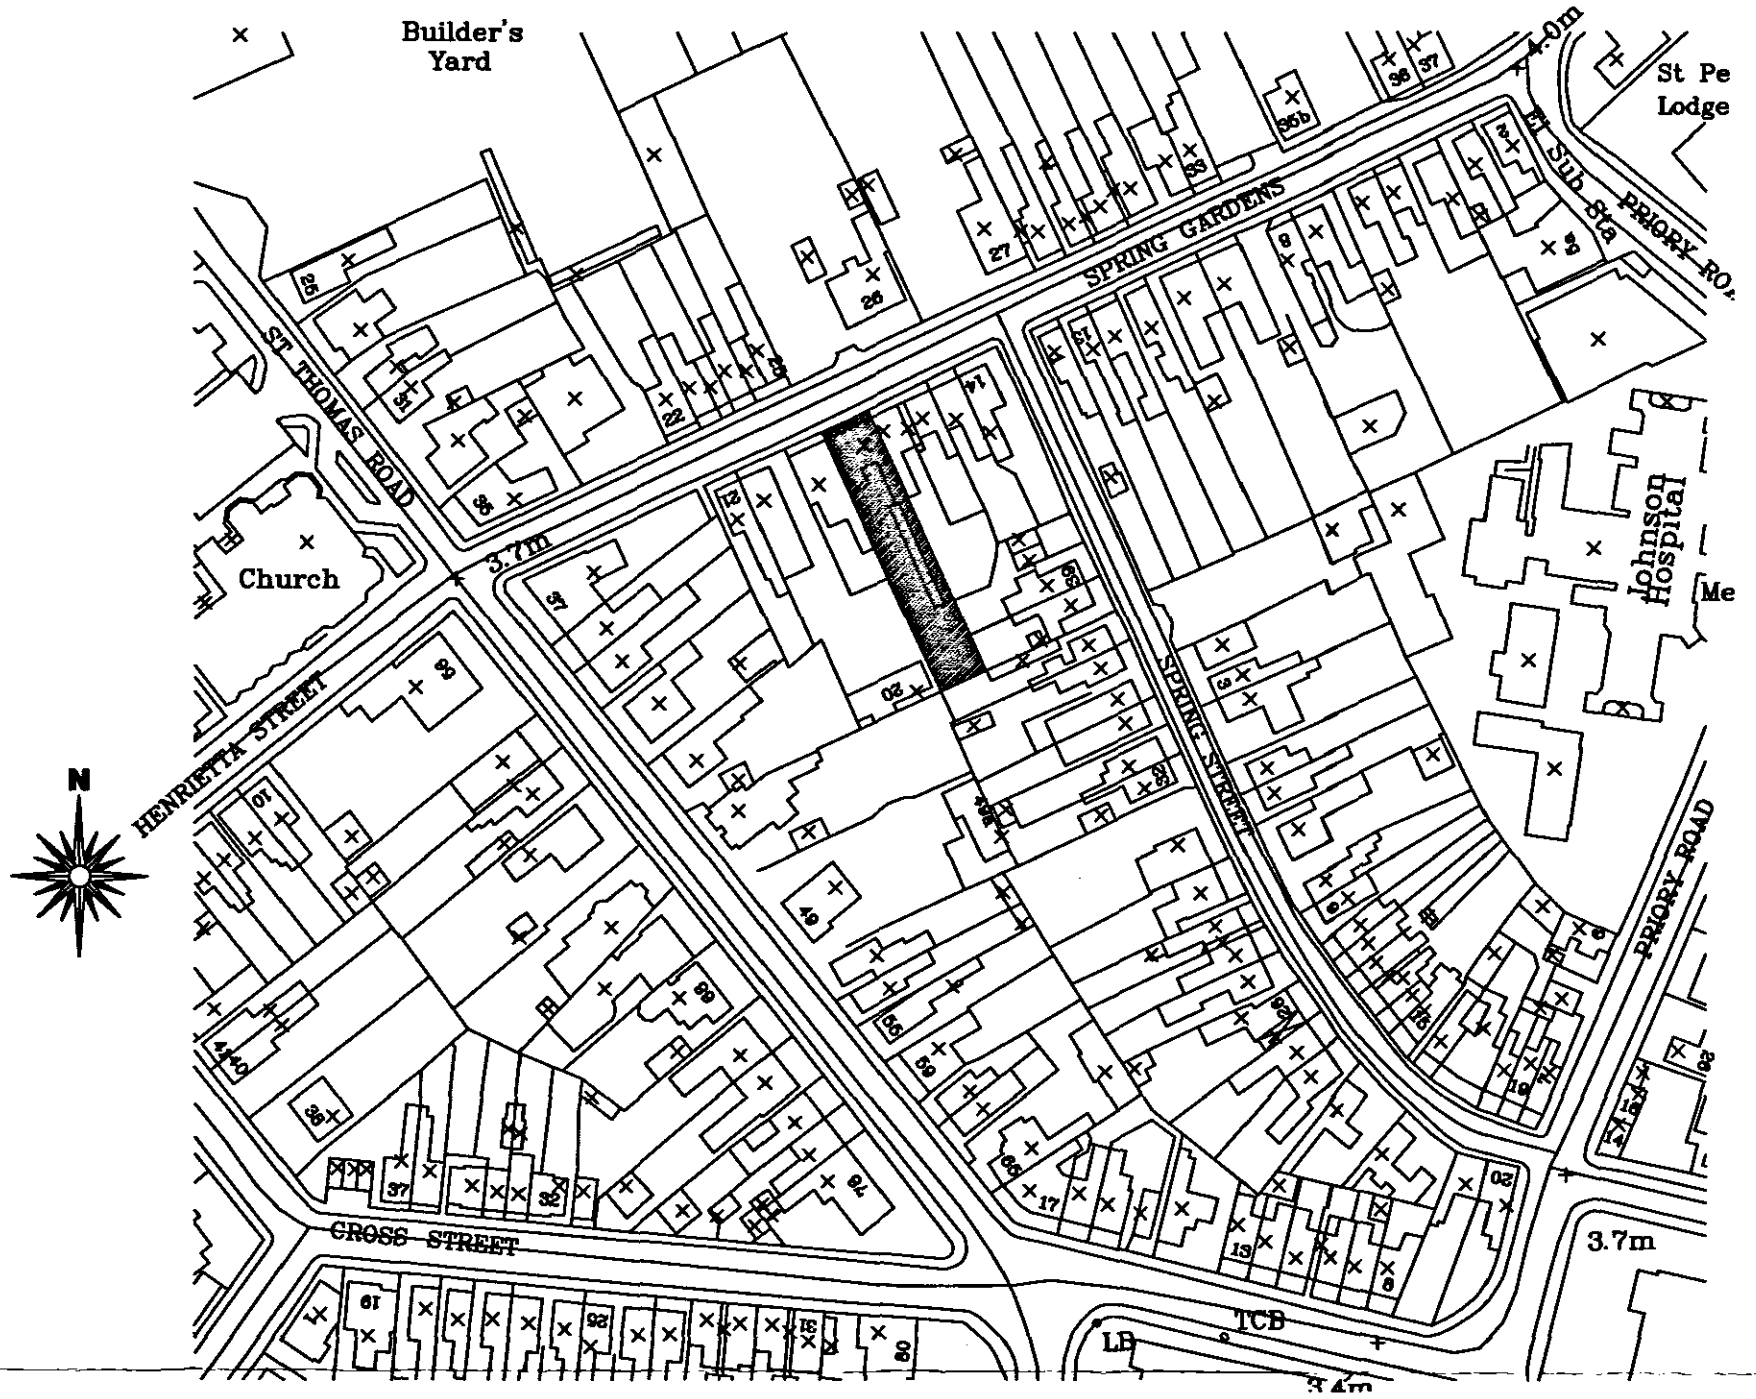


Site Location Plan - Site Area 455m²

Scale 1:1250

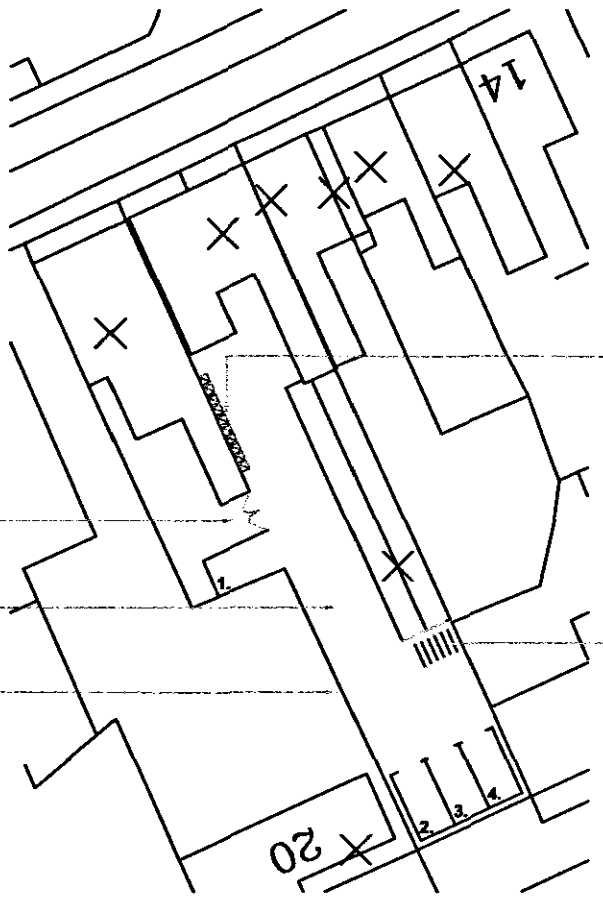

Site Block Plan

Scale 1:500

SHDC
Planning & Development
- 4 APR 2008
Ref: 0432/08

remway Design Ltd
2nd Floor - 5B Sheepmarket
Spalding
PE11 1BH
Tel: 01775 768 921
e-mail: enquiries@remwaydesign.co.uk

Site :
Mr M Le Sage
19, Spring Gardens
Spalding
PE11 2XN

Client :
Proposed Extension and Alterations to form 5no. One Bed Self Contained Residential Units to 18, Spring Gardens, Spalding

Date : *****
Scale : as noted

Drawing No:
1538 - 04