[redacted]

433/97

DETERMINED
PLAN

OAKLEY DRIVE

WEST FELLOE AVENUE

MEADOW CLOSE

Drain

BM 3.97m

A 1106

ALBION STREET

3.7m

3.4m

4.0m

5.5m

5.5m

Store

FRONT GARDEN WALL
TO BE REMOVED

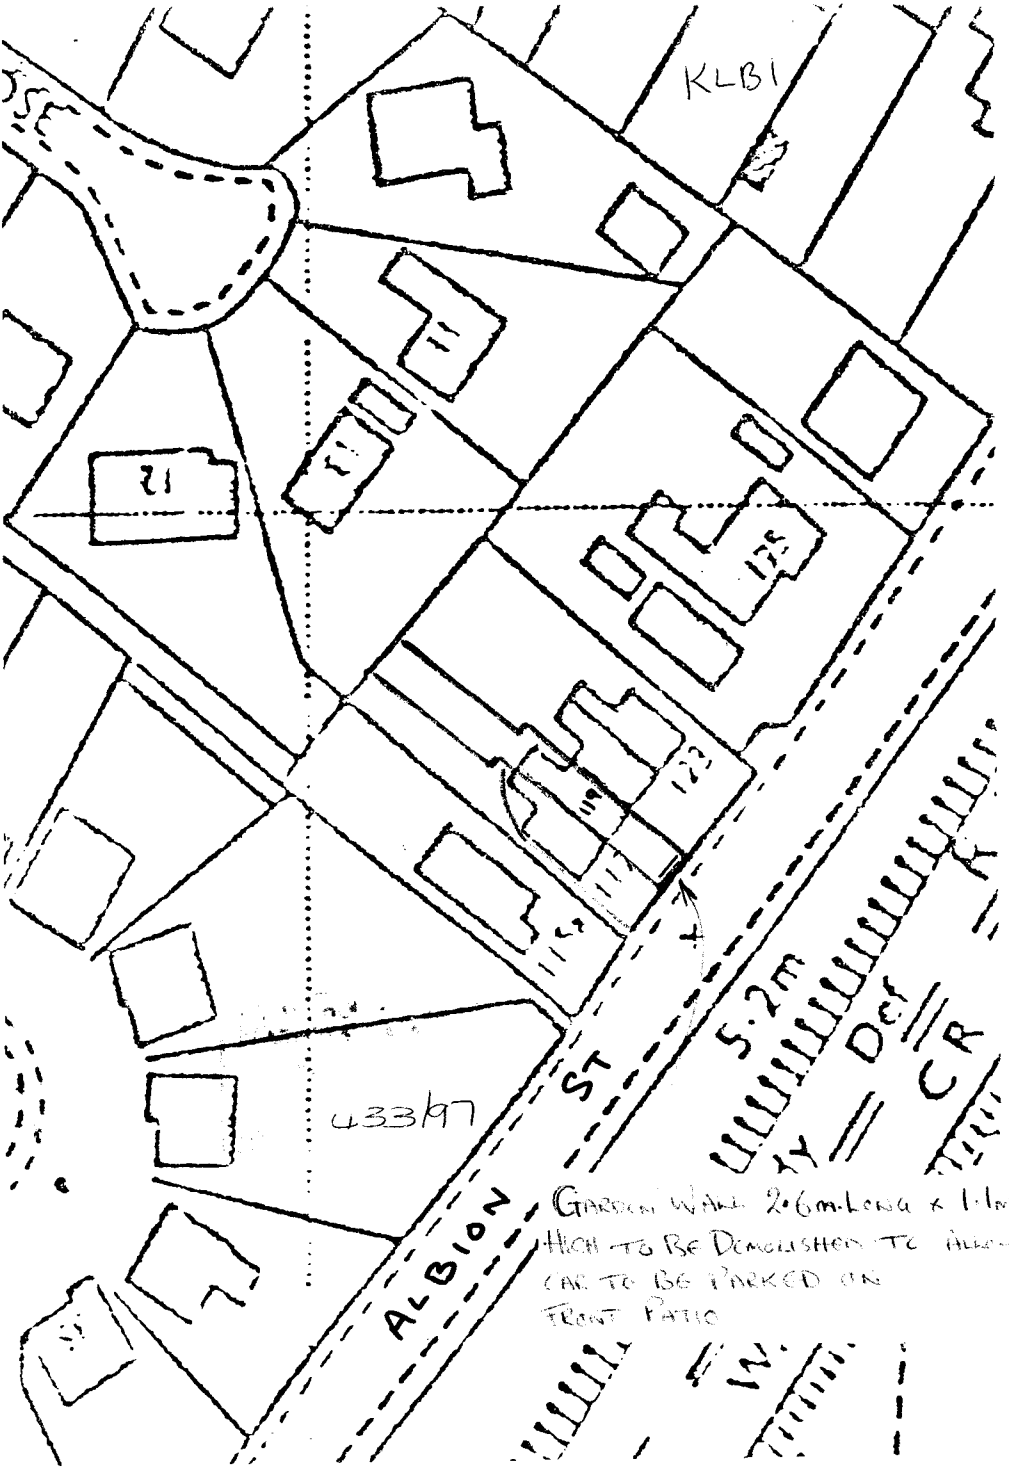
KLBI
433/97
ALBION ST
5.2m
Def
CR
GARDEN WALL 2.6m LONG x 1.1m
HIGH TO BE DEMOLISHED TO ALLOW
CAR TO BE PARKED ON
FRONT PATIO