SOUTH HOLLAND DC
HOUSING & PLANNING
29 APR 1999
Ref: 0433/99

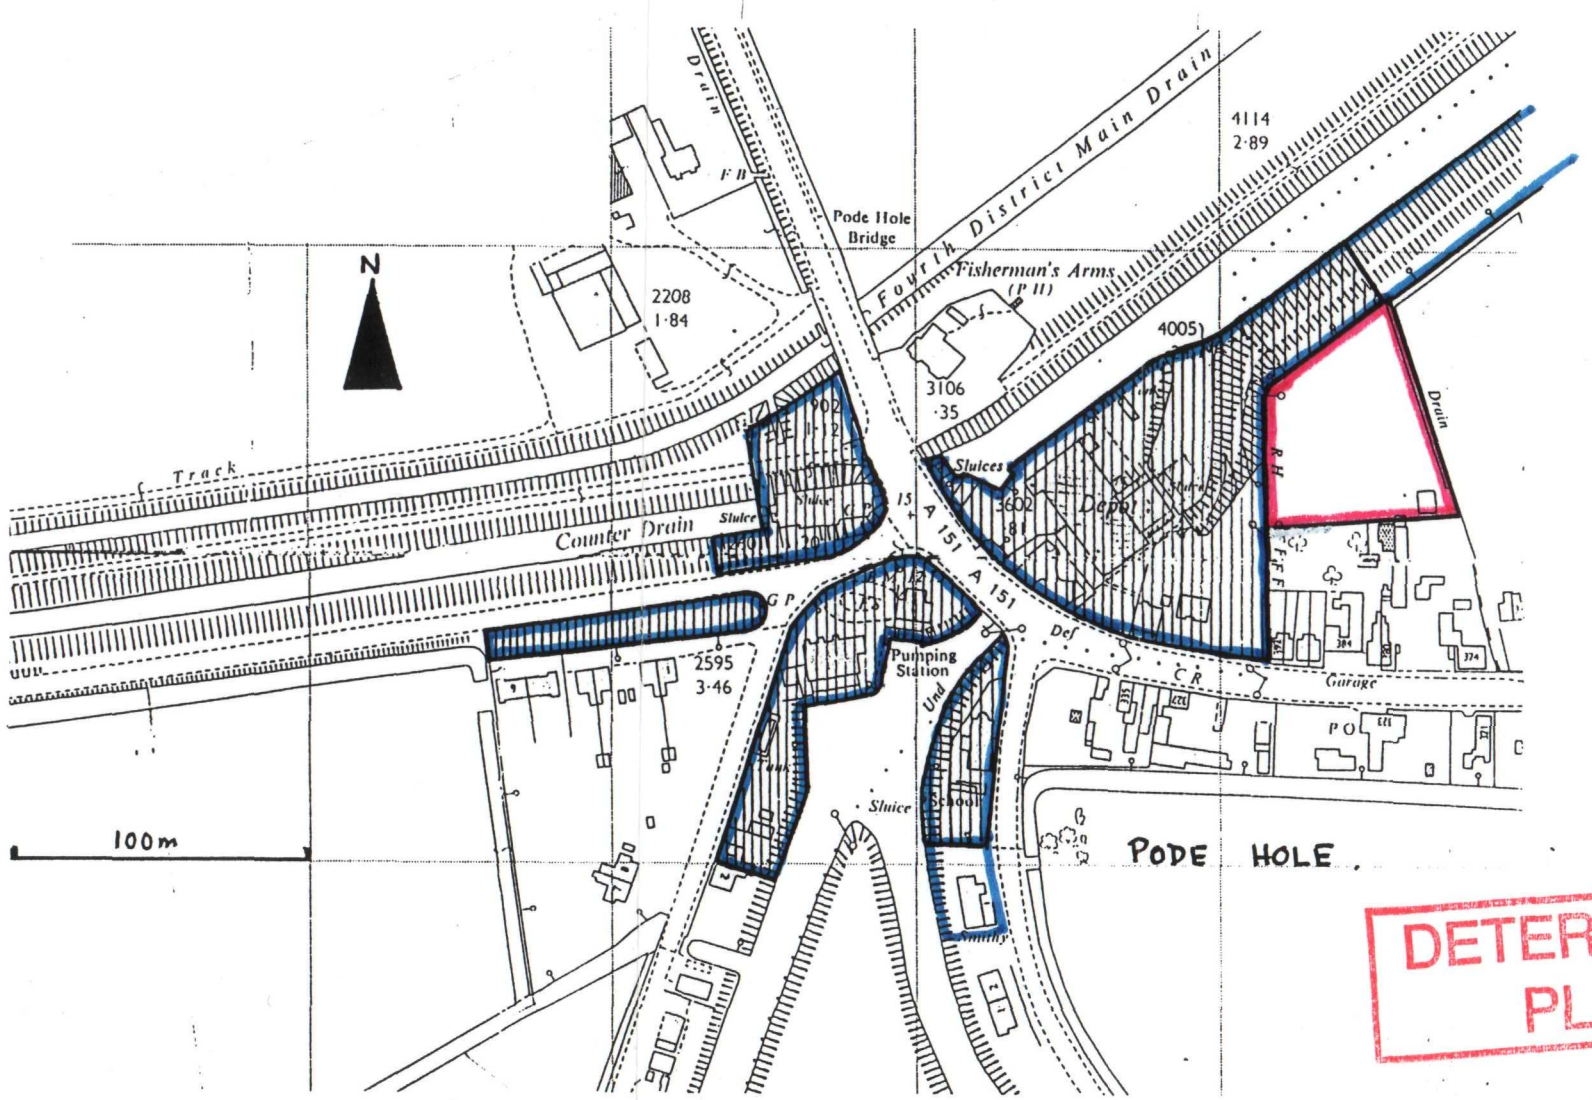

DETERMINED PLAN

Application site shown – RED.
Other land in the Board's ownership shown – BLUE.

Rev.	Date	Amendment	By
		Revisions	

Welland and Deepings Internal Drainage Board
Deeping House
Welland Terrace
Spalding
Lincs PE11 2TD
Telephone Spalding (0775) 5861
John Honnor — Engineer to the Board

Project: PODE HOLE DEPOT

Title: PROPOSED YARD EXTENSION.

Survey	Date	Scales
Drawn JH	Date 26-4-99	1/2500.
Traced	Date	

Drawing No.

Revisions