



Existing plan 1:50

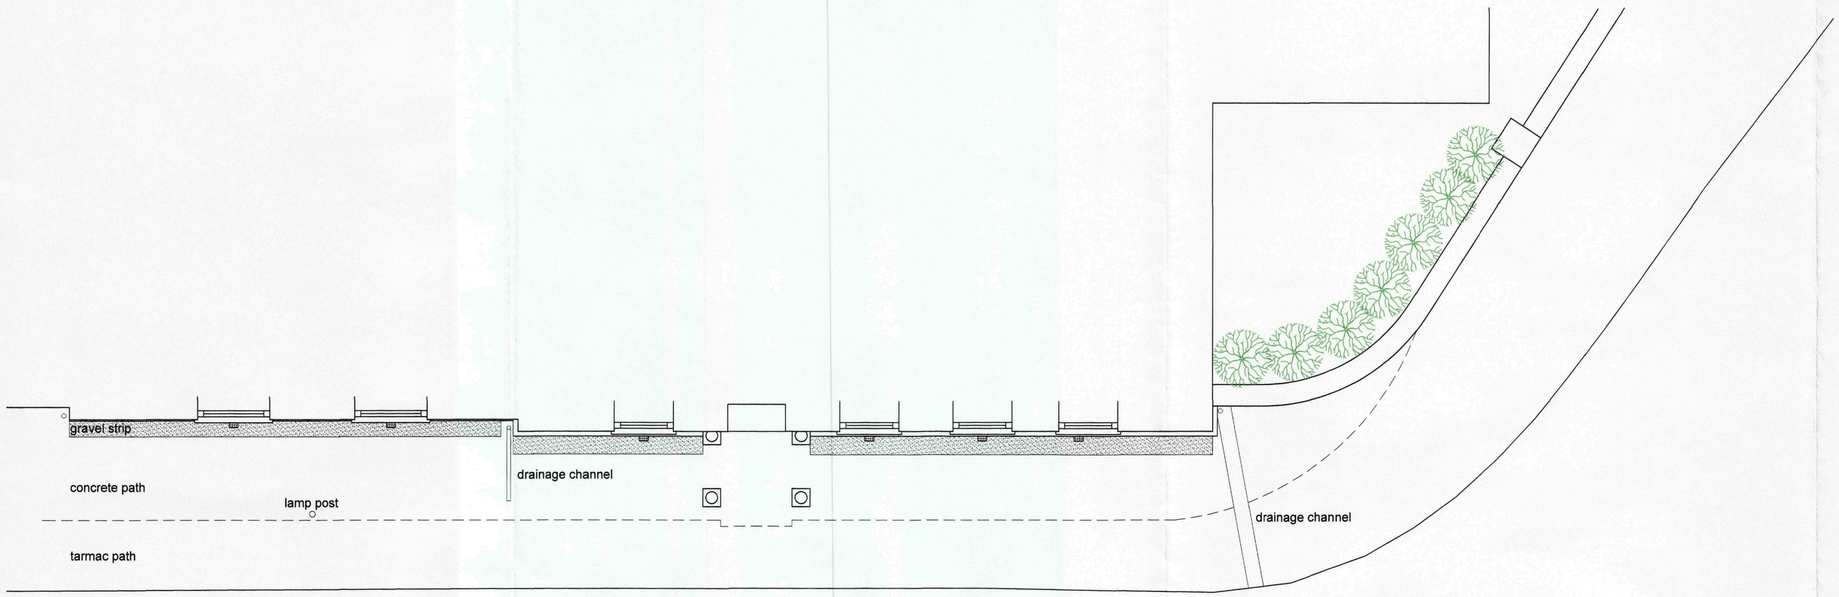

Existing elevation 1:50

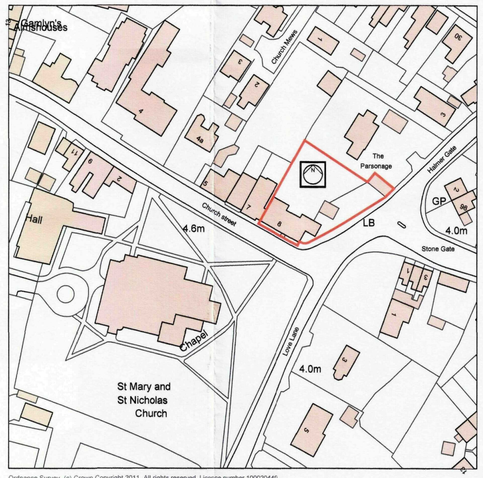

Ordnance Survey, (c) Crown Copyright 2011. All rights reserved. Licence number 100020449

Location Plan 1:1250

© Copyright Reserved. Michael Lavender Ltd

All dimensions and levels to be checked on site by main contractor prior to preparation of shop drawings and commencement on site.

Drawings can be scaled for Planning purposes only, do NOT scale for construction.

The drawing is to be read in conjunction with all relevant consultant and/or specialist drawings and documentation. Any discrepancies or variations should be notified to the architect.

Notes:

Survey

Planning 31452
09 JUN 2011
Ref: 0434-11

Rev.	Date	Revision Notes	Drawn

Michael Lavender
ARCHITECT
52 High Street,
Market Harborough,
Leicestershire.
LE16 7AF.
Tel: 01858 288007
Fax: 01858 433366
Email: mcl@michael-lavender.co.uk
www.Michael-Lavender.co.uk

Client Name: Waldecks
For Senor Ortiz - Pintor

Project Title: New railings to 8 Church Street Spalding

Drawing Title: Survey

Drawn: RPP	Date: 26.4.11	
Scale @ A1: 1:50, 1:1250		Checked By:
Project Ref: W.1060	Drawing No: S1	Rev: