



Proposed North Courtyard Elevation
1 : 100

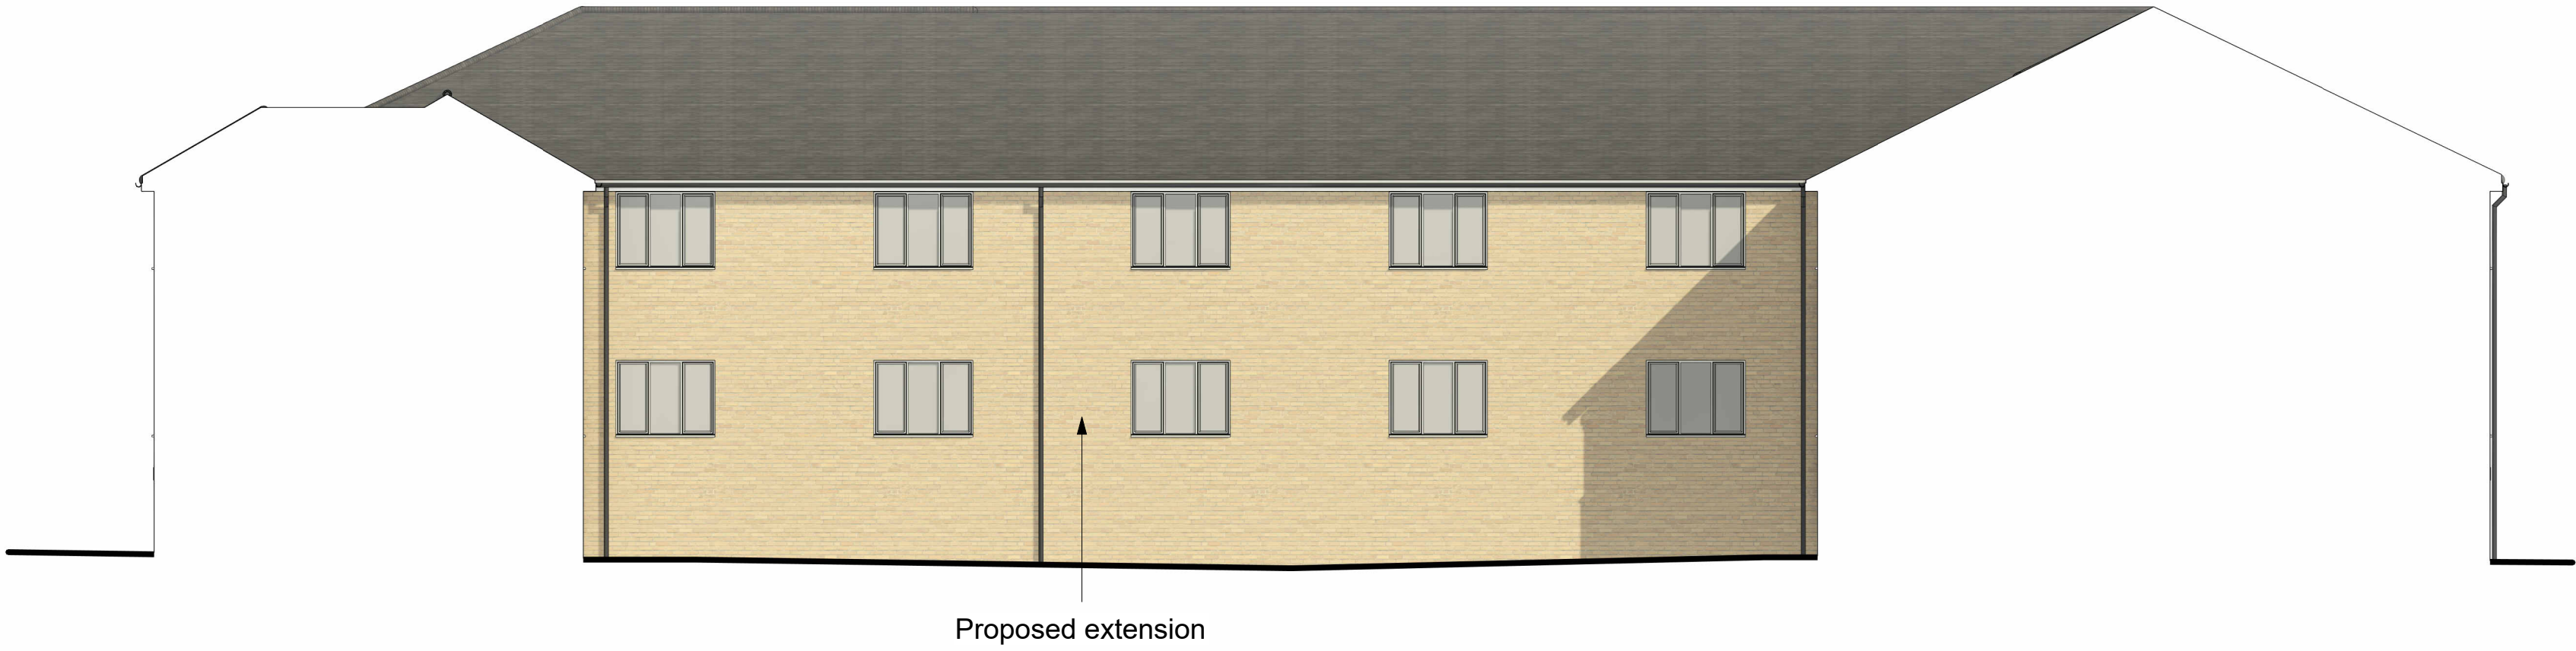

Proposed East Courtyard Elevation
1 : 100

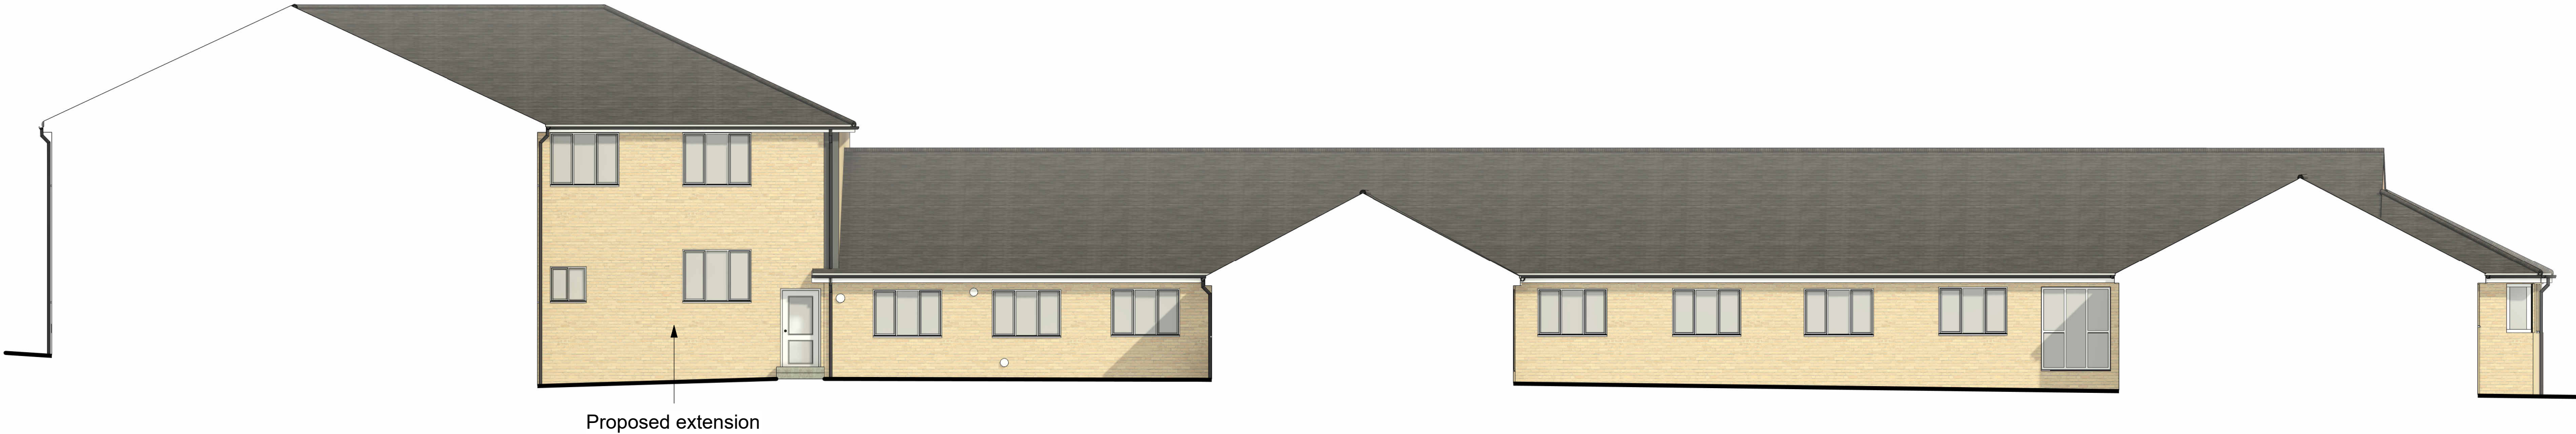

Proposed South Courtyard Elevation
1 : 100

(21) 002