



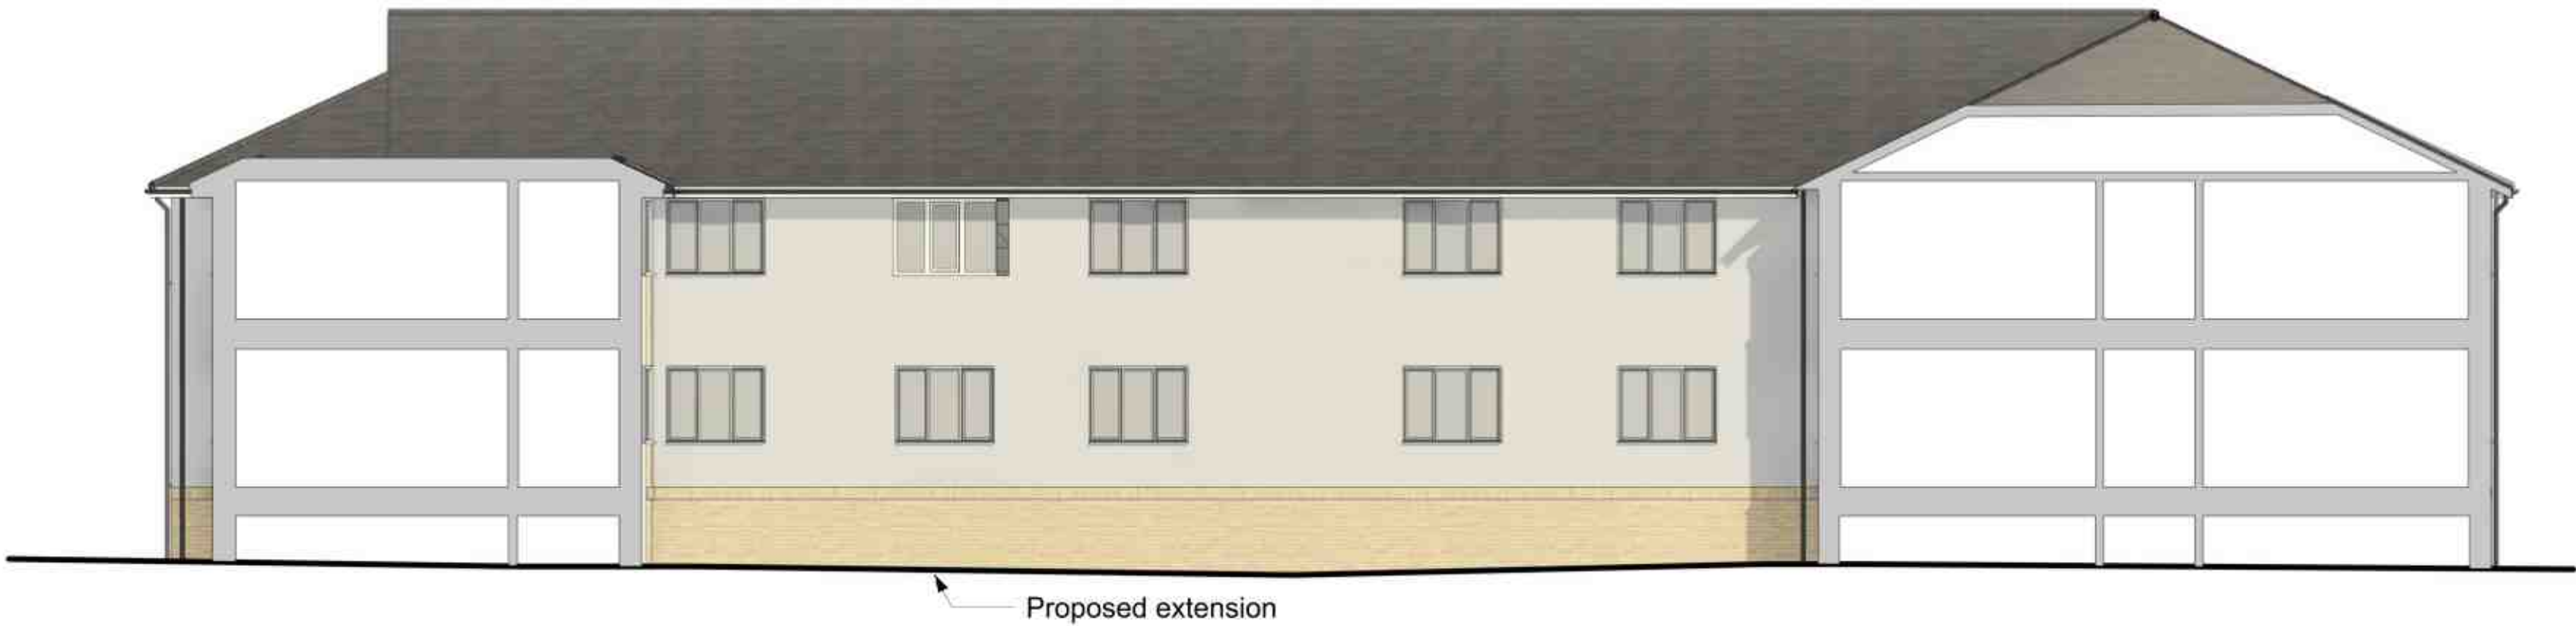

Proposed South Courtyard Elevation
1 : 100

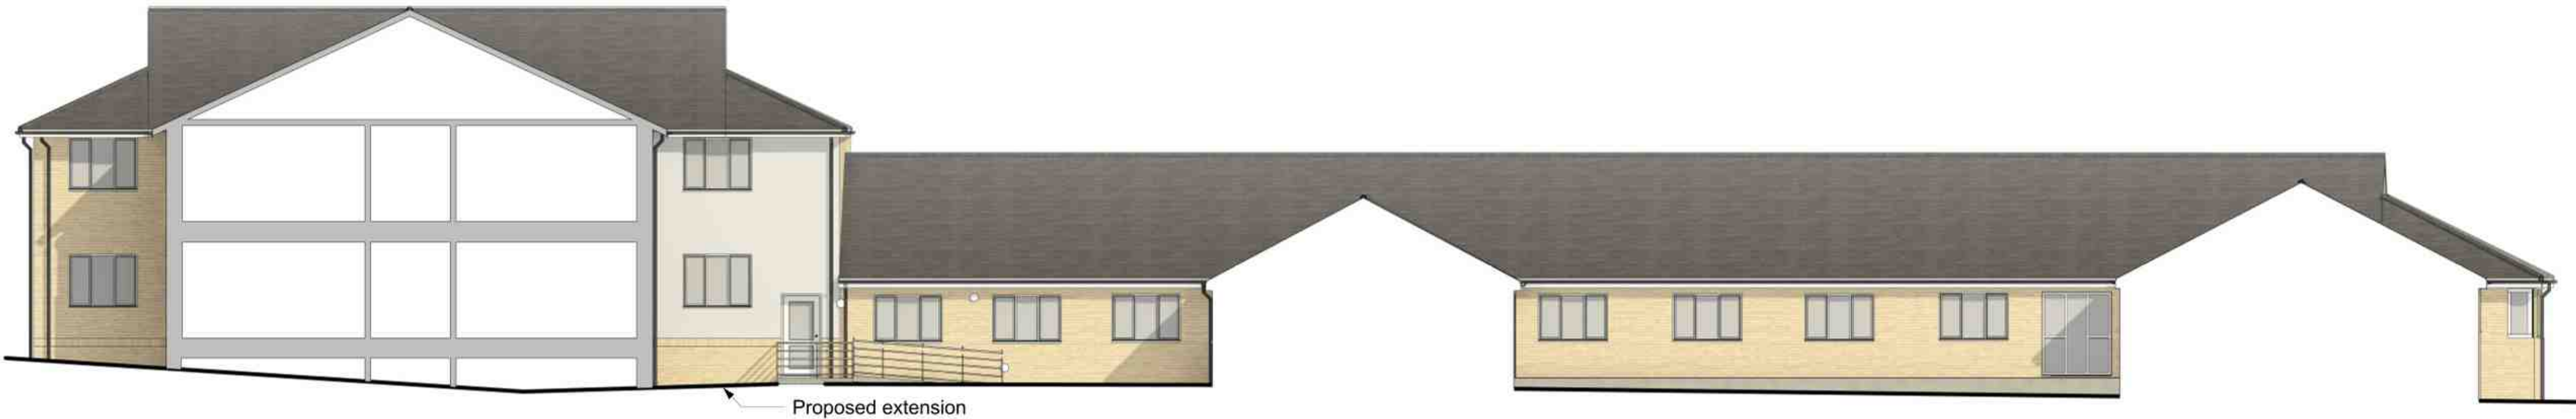

Proposed East Courtyard Elevation
1 : 100



Proposed North Courtyard Elevation
1 : 100

Client:	Country Court Care Group
Project Title:	Proposed Extension at Ashwood Care Home 43 Spalding Common Spalding, PE11 3AU
Drawing Title:	Proposed Courtyard Elevations
Status:	Stage 3
Date:	30.08.2024

Project No:	0443
Drawing No:	002
Rev:	3B

21

LINESTYLE STUDIO

4 Pelham Court
Rushington NG25 1AP
+44 (0)1577 777 050
design@linestyle.co.uk
www.linestyle.co.uk

Dimensions and levels to be checked on site. The title, copyright and confidential information in this document belongs to Linestyle Studio. All rights reserved. You may not reproduce this document or disclose it to others without the written consent of Linestyle Studio.

30.08.2024	3B	Scheme amended to LPA comments
19.04.2024	3A	Planning Issue
Date	Rev	Comment

1 : 100