


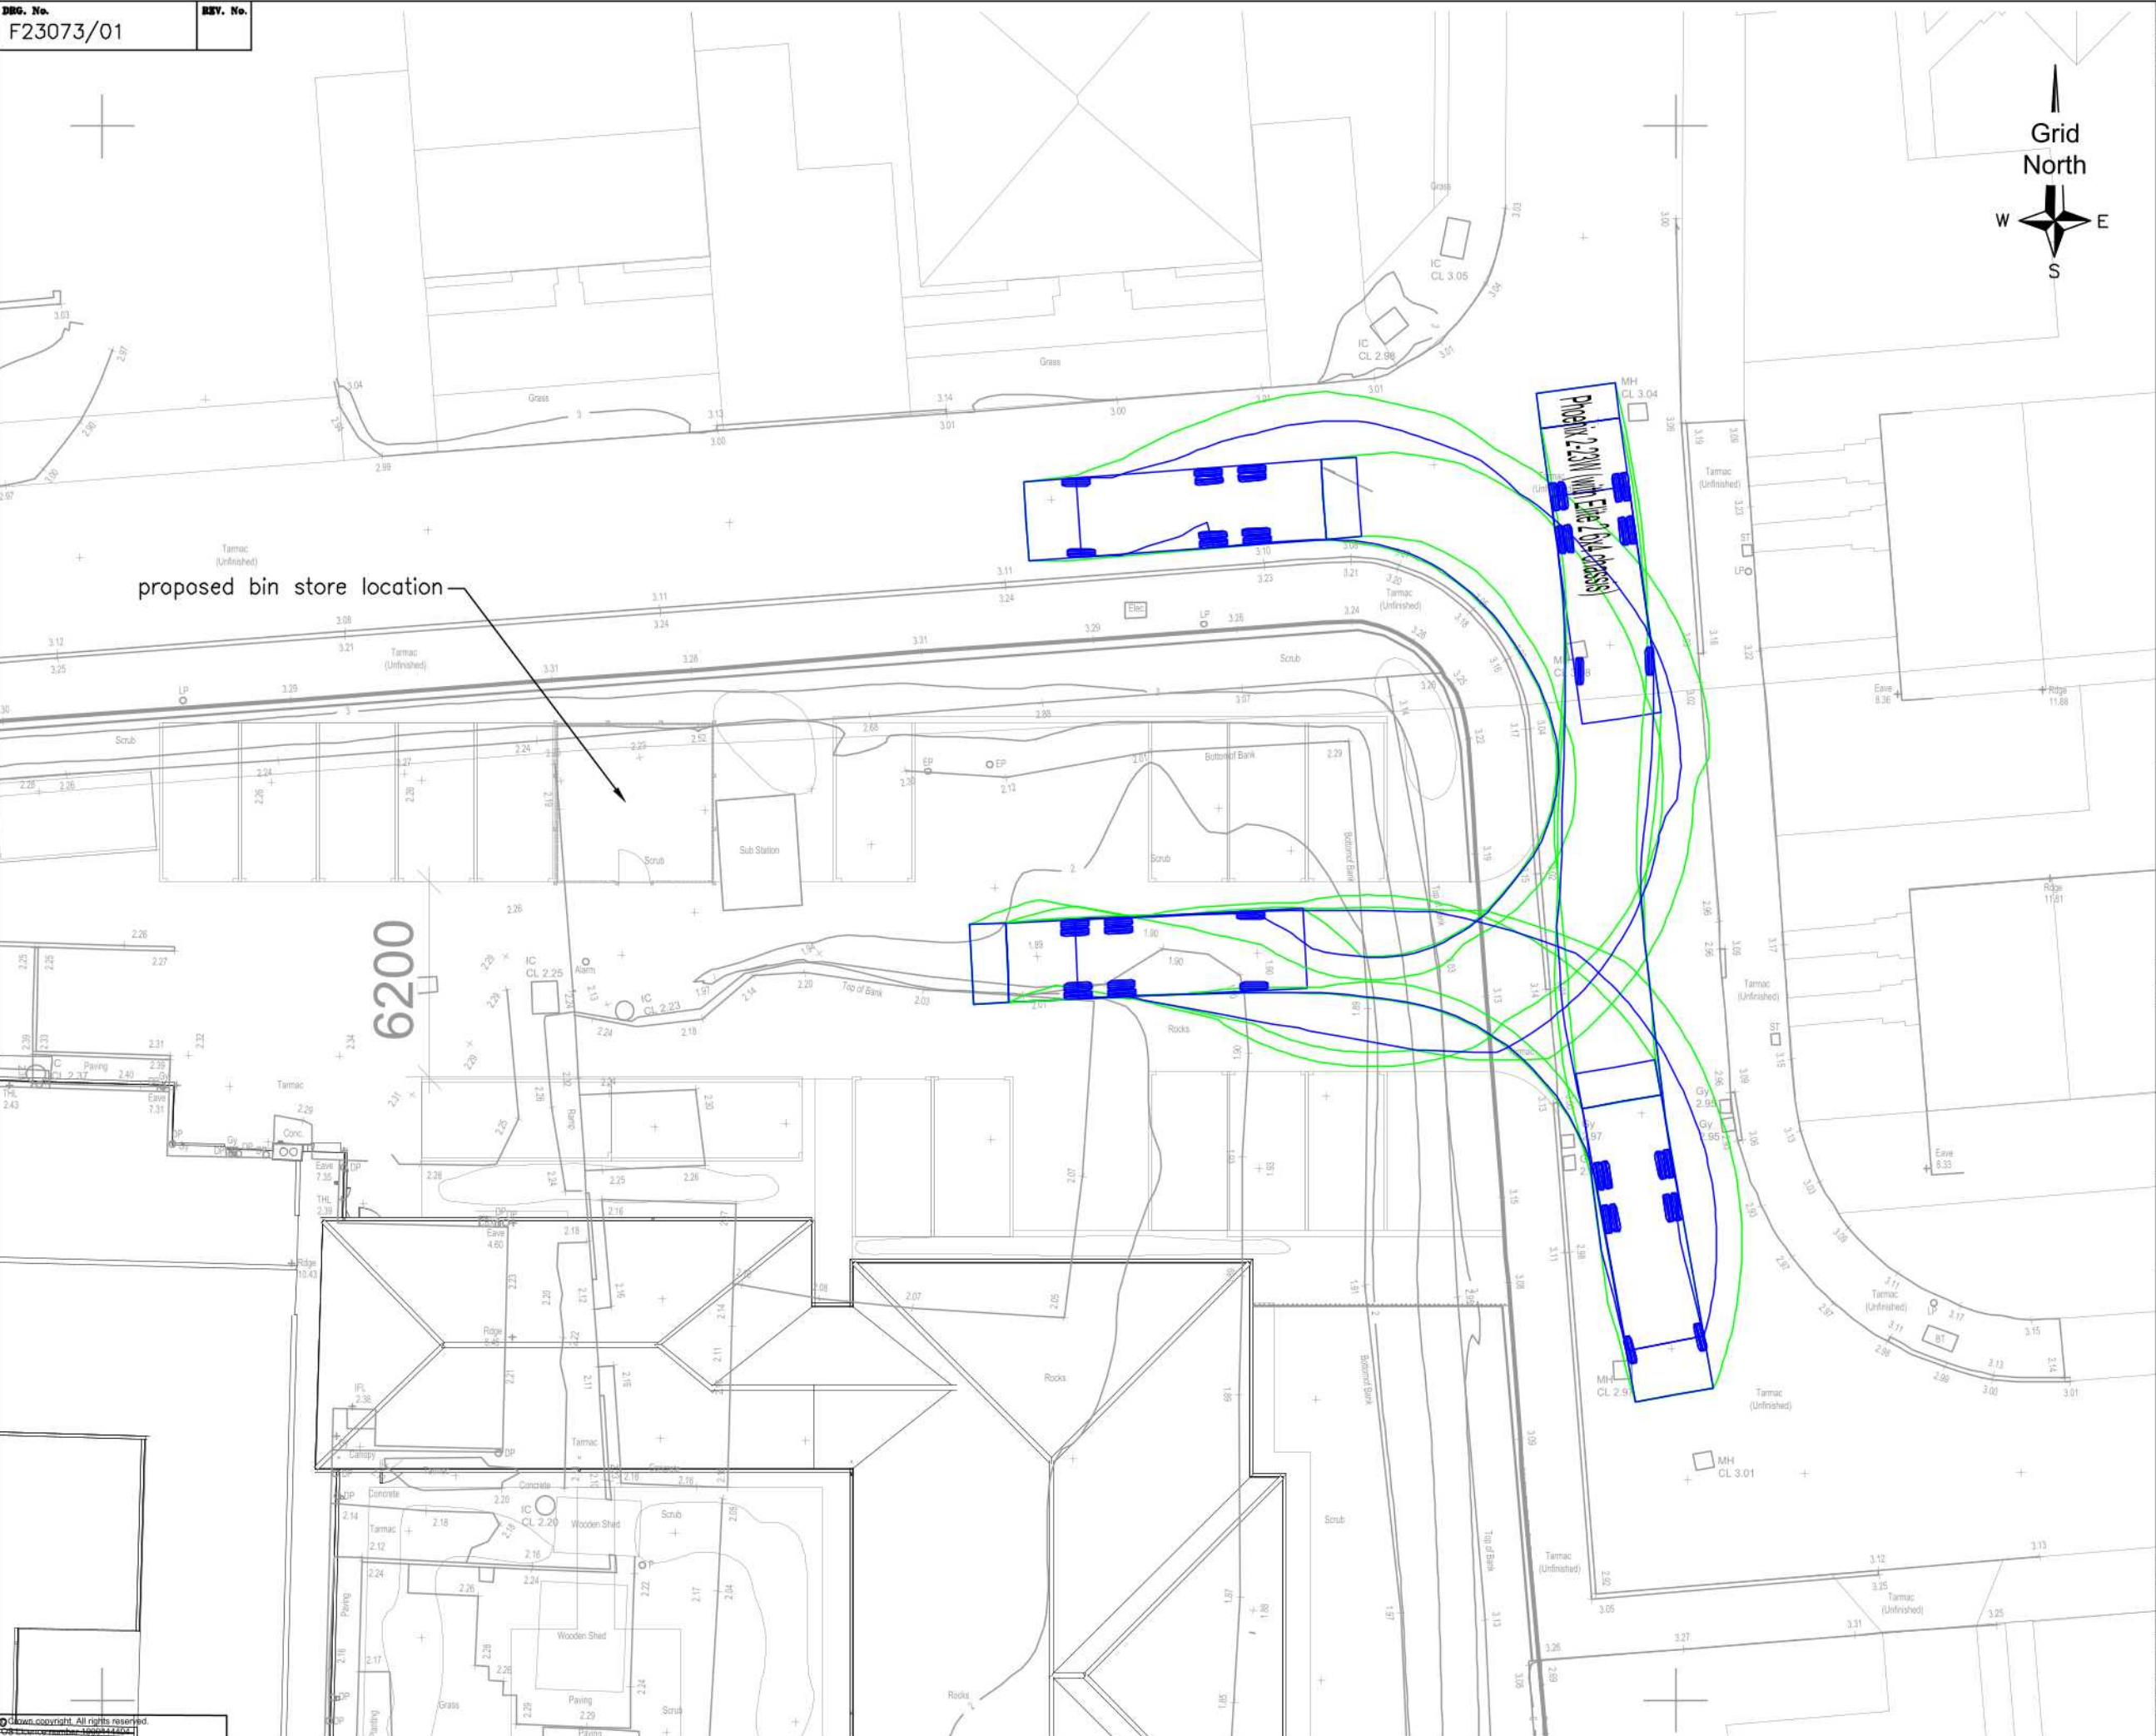

COPYRIGHT IN THIS DRAWING IS THE PROPERTY OF BANCROFT CONSULTING LTD. IT MUST NOT BE REPRODUCED NOR AMENDED NOR USED FOR THE EXECUTION OF ANY WORKS WHETHER IN CONNECTION WITH THE PROPOSED WORKS FOR WHICH IT IS PREPARED OR OTHERWISE WITHOUT THE EXPRESS CONSENT OF BANCROFT CONSULTING LTD.

NOTES:	
Phoenix 2-23W (with Elite 2 6x4 chassis)	10.595m
Overall Length	2.530m
Overall Width	3.205m
Overall Body Height	0.410m
Min Body Ground Clearance	2.500m
Track Width	4.00s
Lock to lock time	9.250m
Kerb to Kerb Turning Radius	

MR.	DATE	DESCRIPTION	BY	CHECKED
-----	------	-------------	----	---------

CLIENT				
COUNTRY COURT CARE				

CONTRACT				
ASHWOOD CARE HOME, SPALDING				

TITLE				
SWEEP PATH ASSESSMENT (LARGE REFUSE VEHICLE)				

BANCROFT CONSULTING

Bancroft Consulting Ltd
Jarodale House
7 Gregory Boulevard
Nottingham
NG7 6LB

t 0115 9602919
f 0115 9648201
e office@bancroftconsulting.co.uk

DRAWN BY		DATE	
NAME (PRINT)		DATE	
CAB		23.07.24	
CHECKED BY		DATE	
NAME (PRINT)		DATE	
CJB		23.07.24	
SCALE 1:200@A3		STATUS PRELIMINARY	
DRG. NO.		REV	
F23073/01			