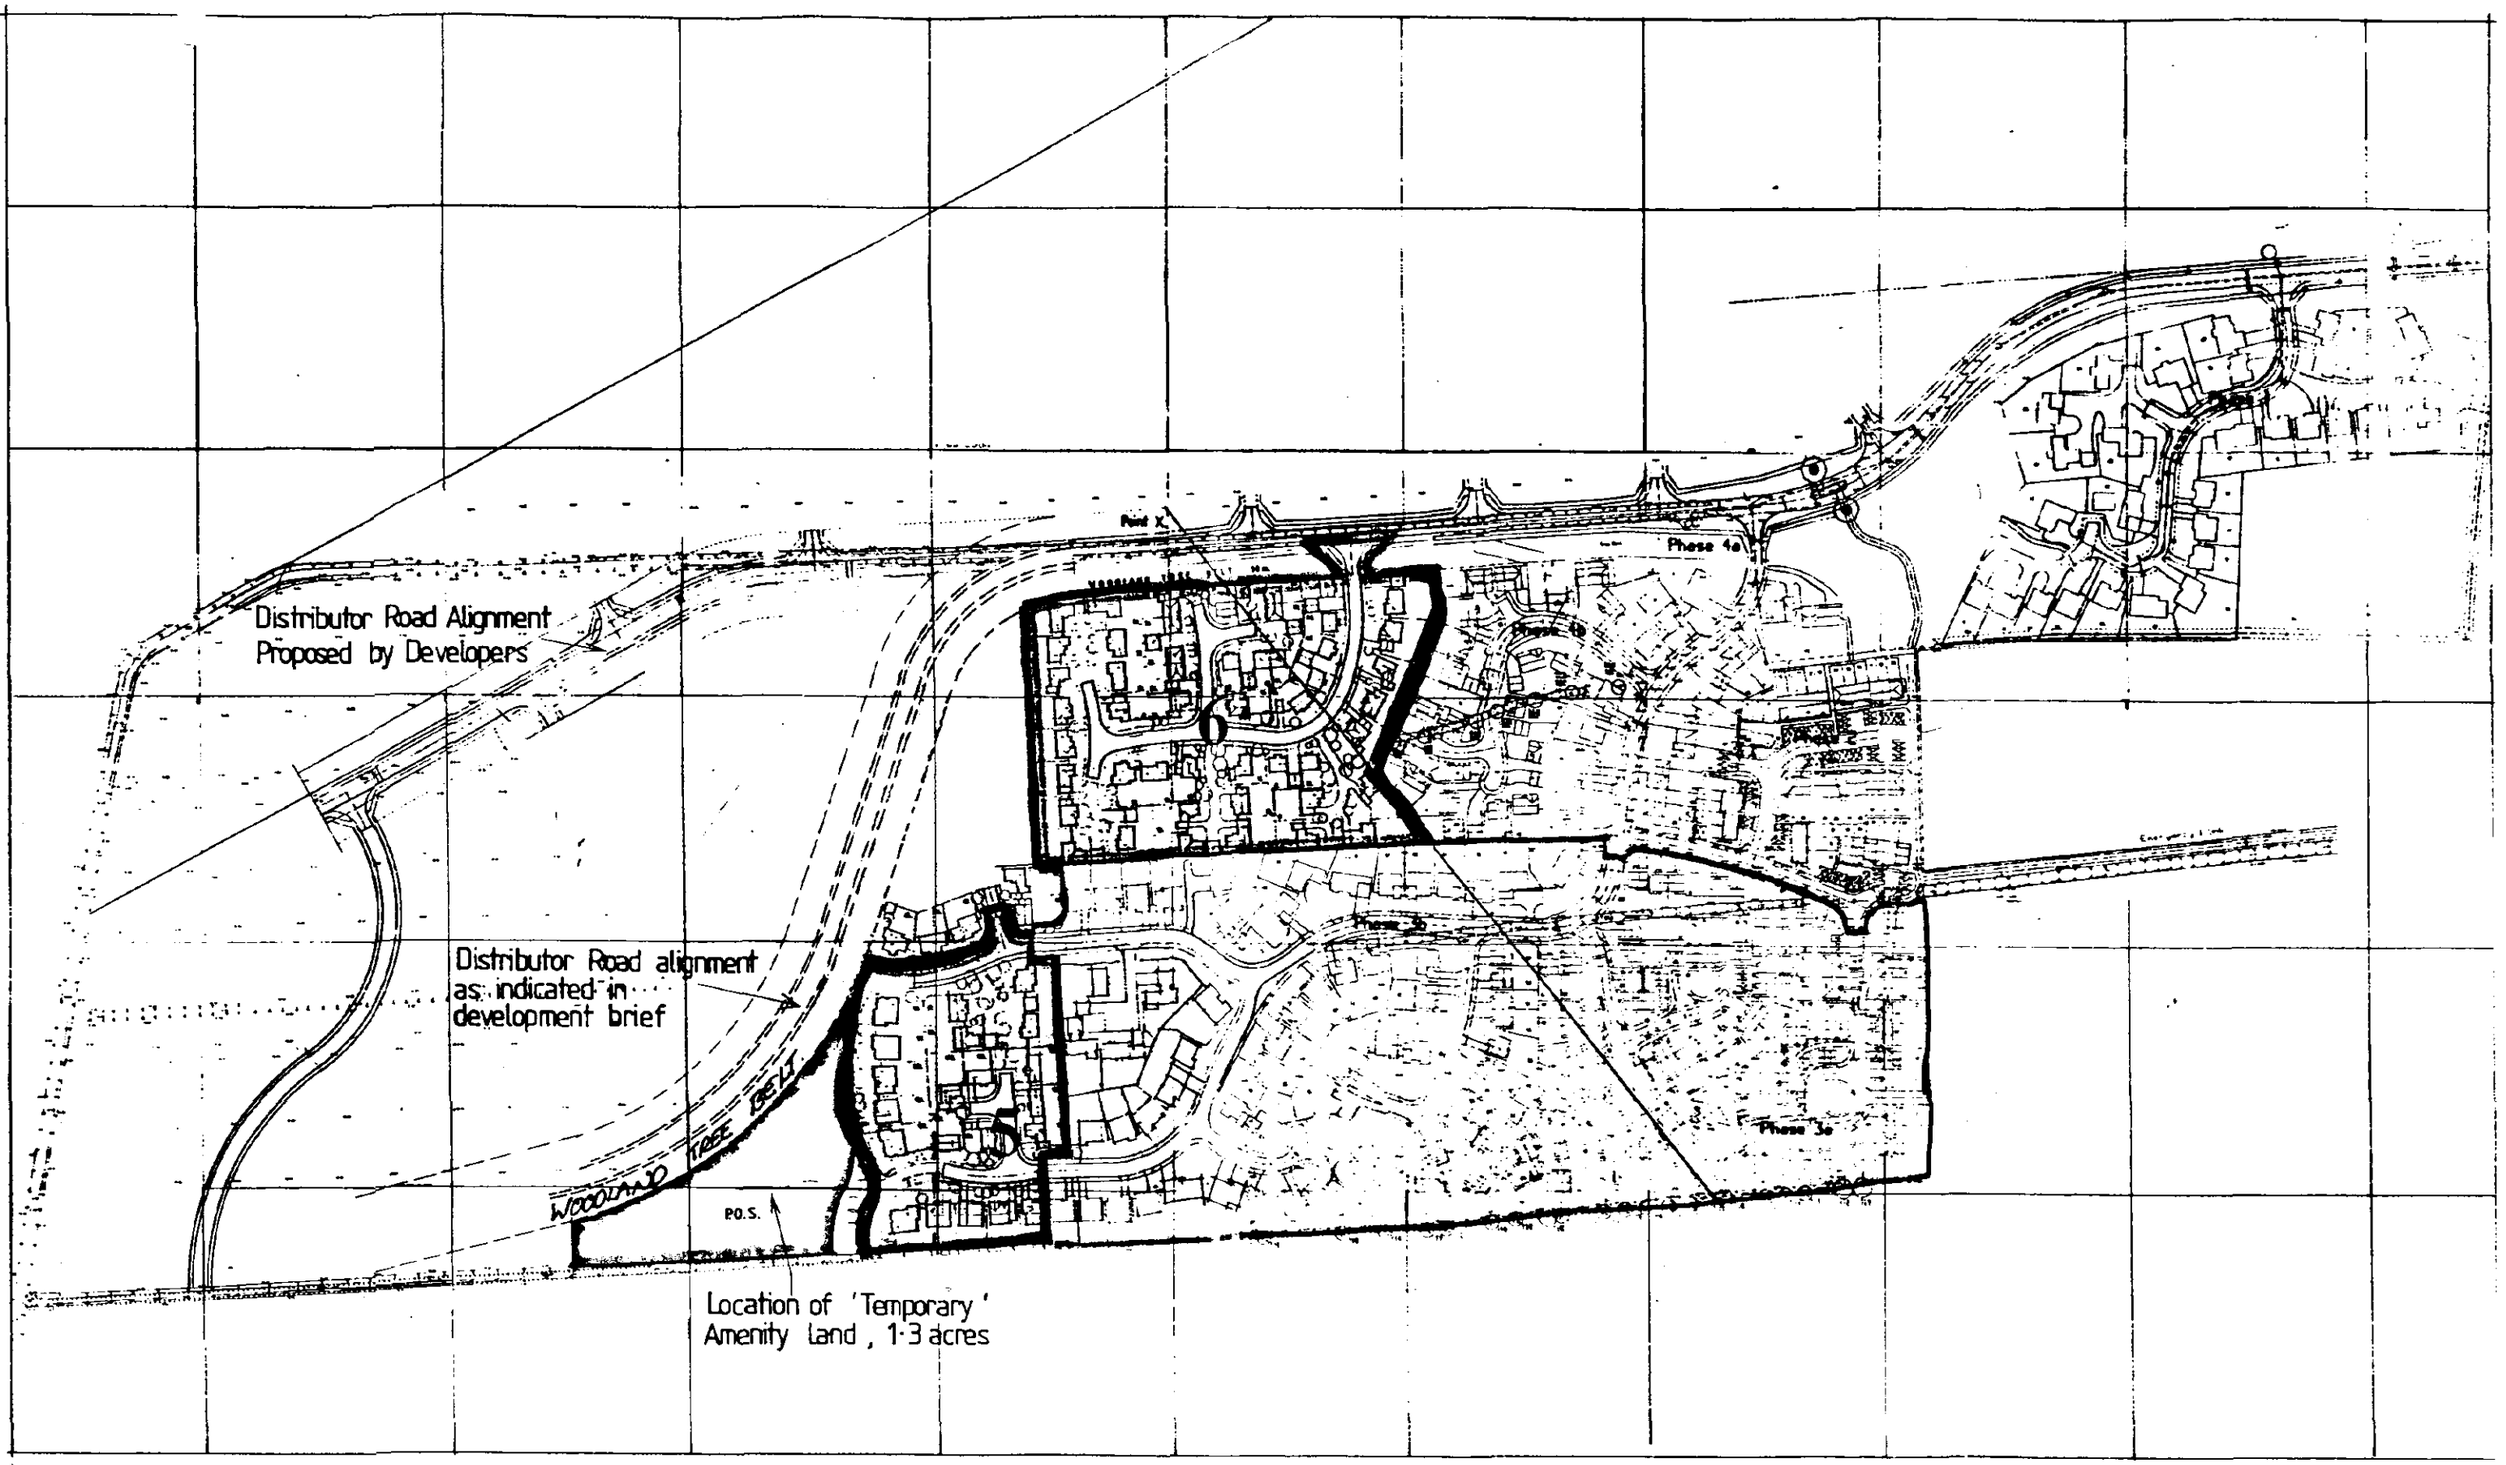


"Land to the west of Woolram Wygate, Spalding, Lincs"

Drg N° : WWS/16	Date : 31 May 95
Revision :	Drawn : P.c.Roe.

Scale : 1·2500

0 20 40 60 80 100 120 140m.

N

Drawing Title : Strategy Plan.

Plan illustrating temporary location of amenity area

ELLISON
HOMES
Swallow House, Banbury Close, West Elloe Avenue
Spalding, Lincs. PE11 2BS
Telephone (0775) 724781 Fax (0775) 762151