


EXISTING SHOP ELEVATION


SECTION A-A

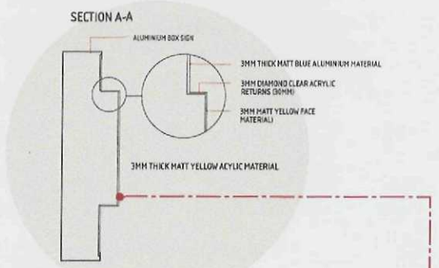

NON ILLUMINATED LETTERING AND SIGNAGE

Aluminium back plate powder coated in Ral 5002 (matt) incorporating individual 3D lettering (matt)

Perspex cast acrylic Ref: Reflex Blue 750 (matt) Corporate Blue Ref Ral 5002
3D lettering in Perspex cast acrylic (matt) Ref: Yellow 229 (matt)
Incorparting Diamond cut effect clear edges

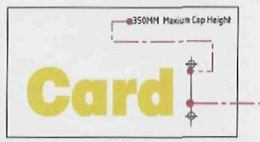

Warrant Number	
Applicant	Sportswift Ltd T/A Card Factory
Address	See below
Works Description	Non illuminated lettering and signage. Existing shopfront to remain. To be cleaned down with sugar soap.
Dated Presented	15/06/2009
Drawing Numbers	15062009
Drawing Enclosed	1 of 1 Drawings


NOTES:
WE HEREBY CERTIFY THAT THIS PLAN IS A TRUE COPY OF THE PLAN REFERRED TO IN CONNECTION WITH THE APPLICATION FOR BUILDING WARRANT PLANNING CONSENT AND APPROVAL

SIGNED: A. D. BARRACLOUGH DATED: 15/06/2009


SCALE 1:50 1000mm

Due to the method of reproduction these plans may not be exact when using a calibrated scale rule, as a guide use the indicated bar which was shown on the original drawing at 1000mm

EXISTING SHOP FRONT AND SIGNAGE

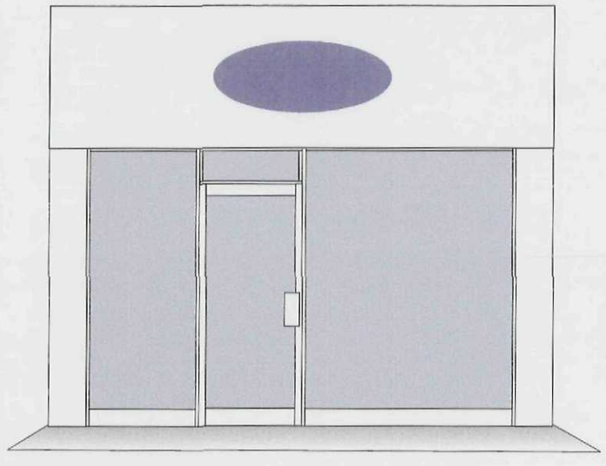

EXISTING SHOP FRONT AND PROPOSED SIGNAGE

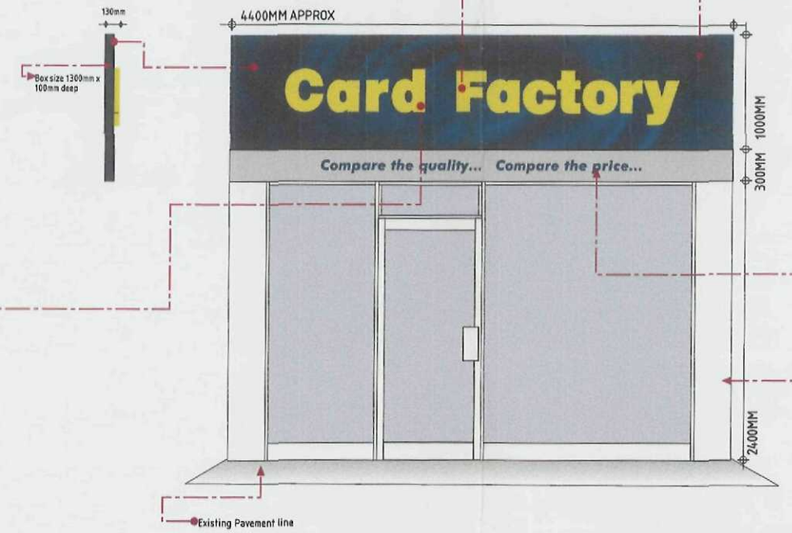

NOTES: Existing shop front to be cleaned down with sugar soap and general condition reported to Operations H.O.

Matt finished background. Ink jet corporate montage to full area.

Window manifestations decals to be applied to all visible glazed panels internal surfaces (Blue square design) positioned at 1500mm and 850mm from ground level to meet the Partially Sighted Regulations & Standards

Matt grey vinyl band is to be applied to the lower part of the aluminium sign. Vinyl letters to be applied.

Existing Columns are to be repainted white.

Proposed shopfront and signage layout for the Card Factory, Greeting Card Retailer:
26 Hall Place, SPALDING. PE11 1SG

Card Factory

Concept design and schematic drawings prepared by A.D. Barraclough 15/06/2009 DRAWING NO 15062009

The original of this drawing is copyright and contains confidential information. It is the property of Sportswift Ltd. Trading as Card Factory, without whose permission may not be copied, shown or handed to a third party or otherwise used. Century House Brunel Road, Wakefield 41 Ind Park, West Yorkshire WF2 0XG

Tel: 01924 877842 Mobile: 07855 837532 Mail: barraclough@ukonline.co.uk

Version 1

SHDC
Planning & Development
16 JUN 2009
Ref: 0438/09

DETERMINED PLAN