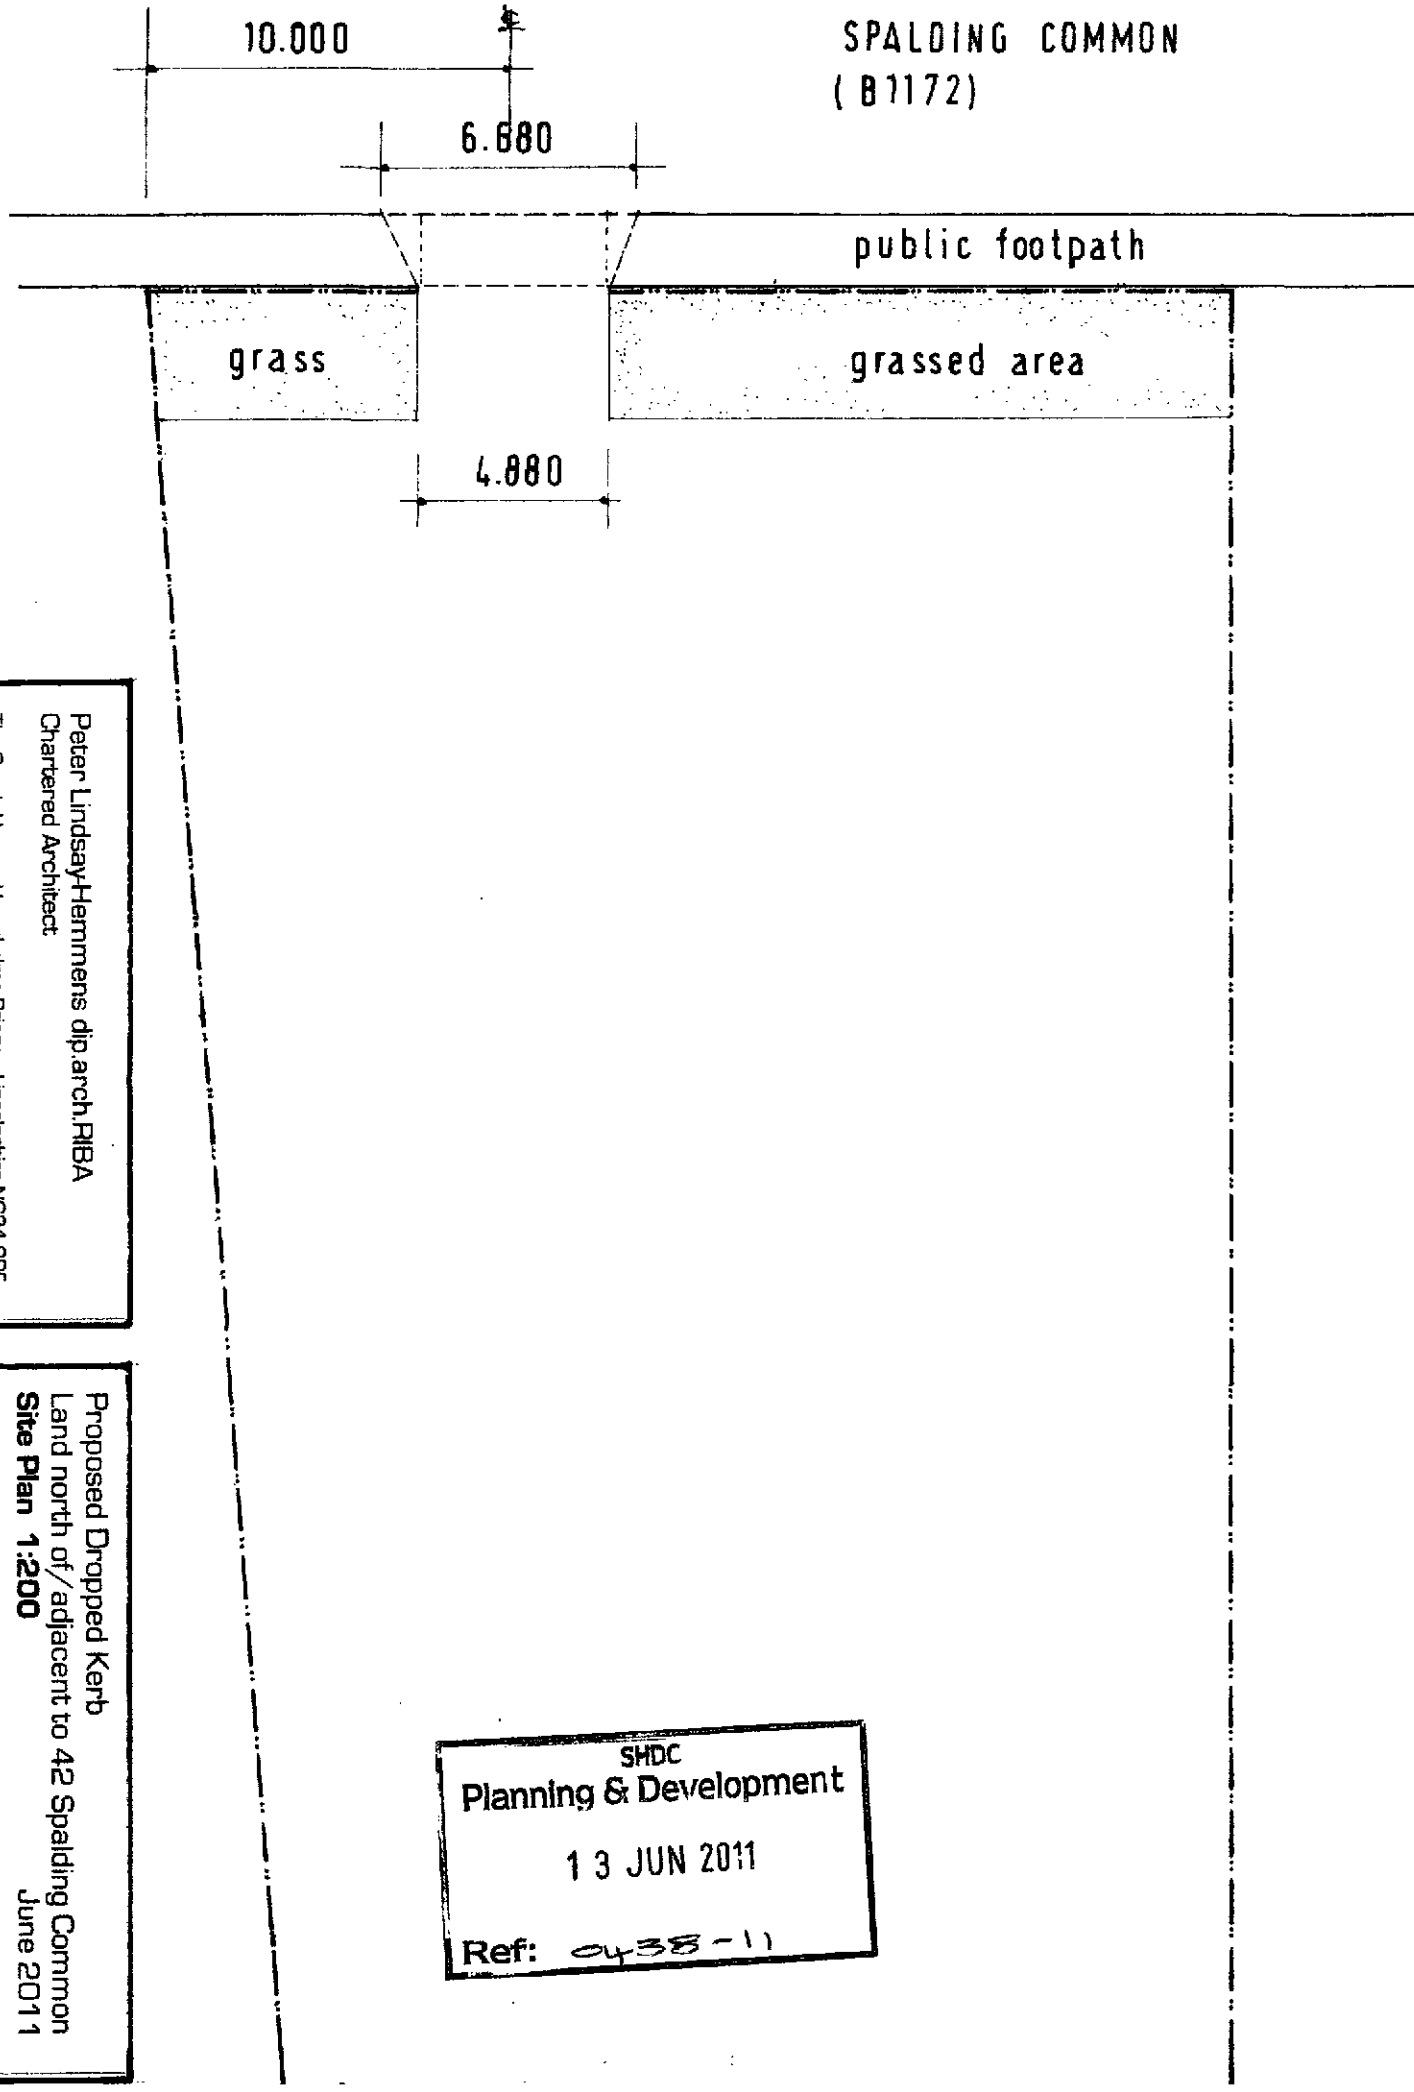


Peter Lindsay-Hemmens dip.arch.RIBA
Chartered Architect
The Coach House - Haverholme Priory - Lincolnshire NG34 9PF
01-526 834407

Proposed Dropped Kerb
Land north of/adjacent to 42 Spalding Common
Site Plan 1:200
June 2011
Drwg. 2011/20

SHDC
Planning & Development
13 JUN 2011
Ref: 0438-11