


FRONT ELEVATION
NOW.

* TO BE DEMOLISHED *

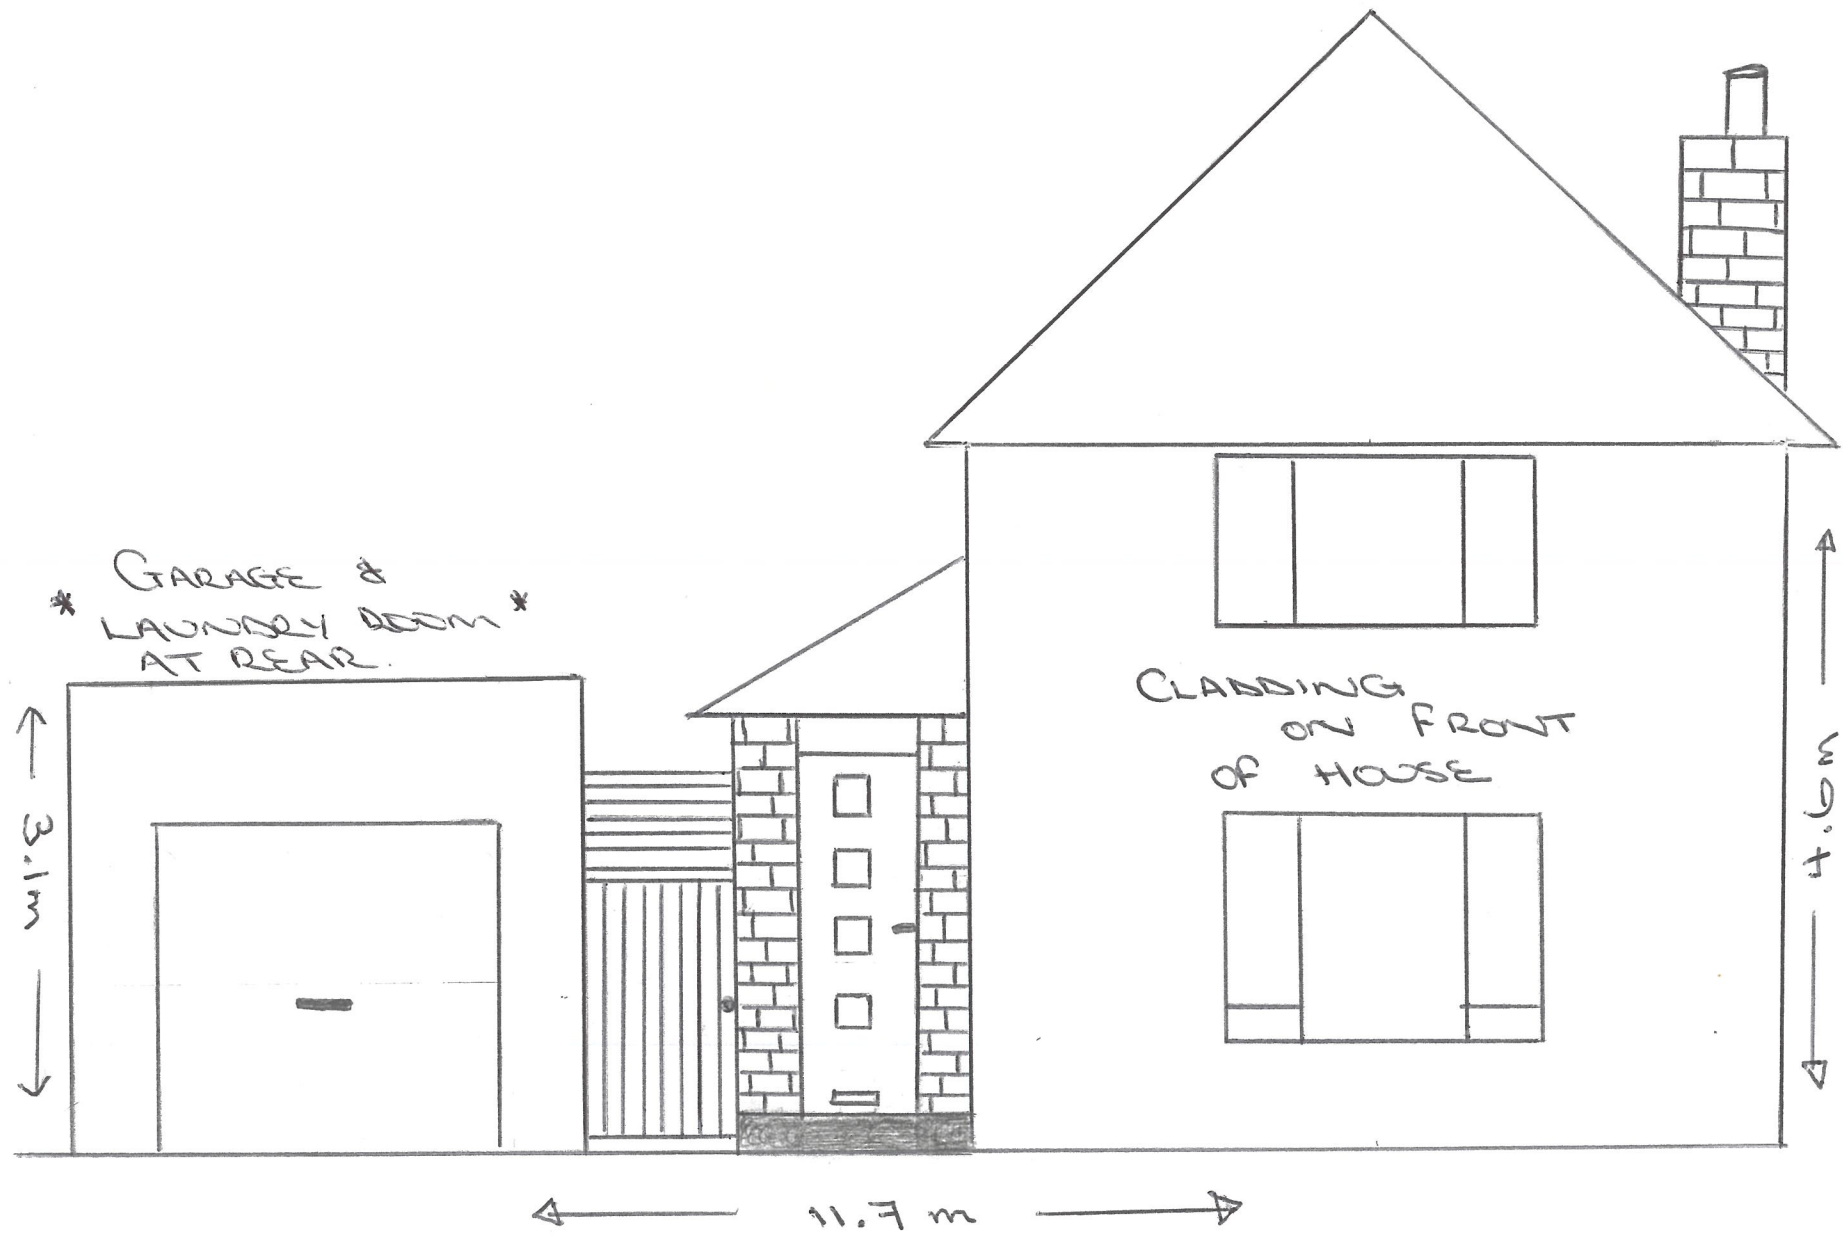

DRAWING

①

SCALE
1:50