WEST SIDE
ELEVATION
NOW

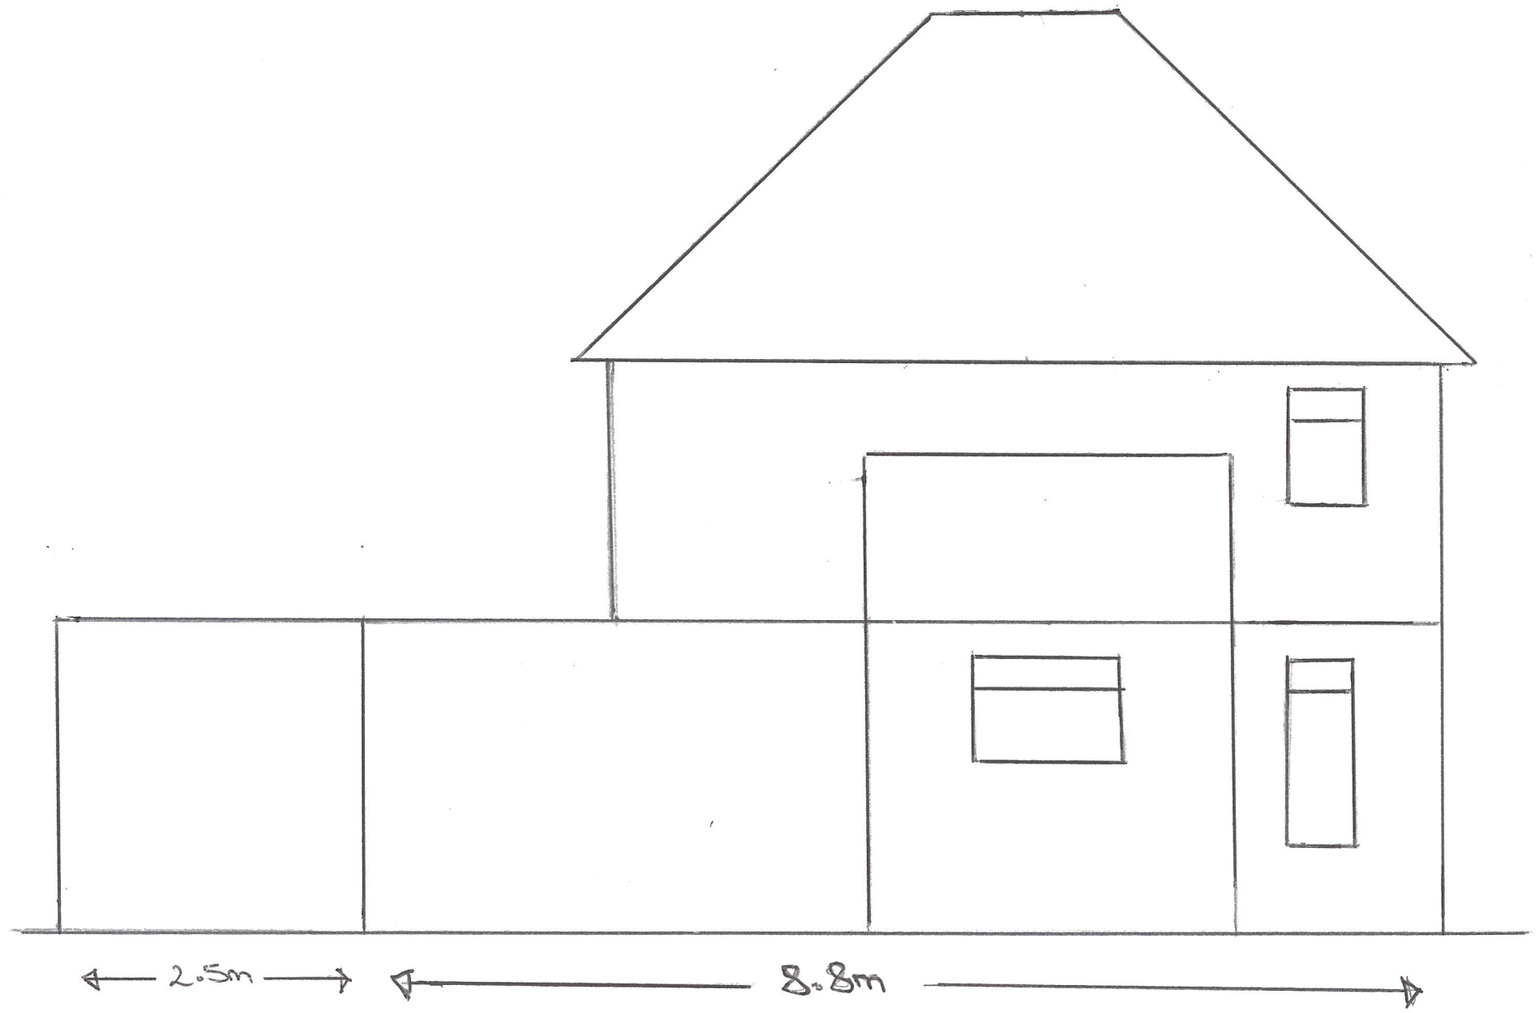

SCALE
1:50

DRAWING:
11